



VISUAL SCALE 1:1250 @ A3

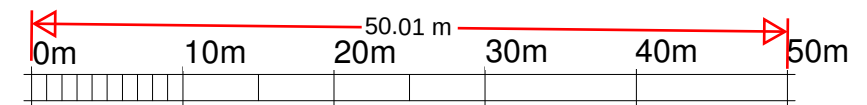

VISUAL SCALE 1:500 @ A3

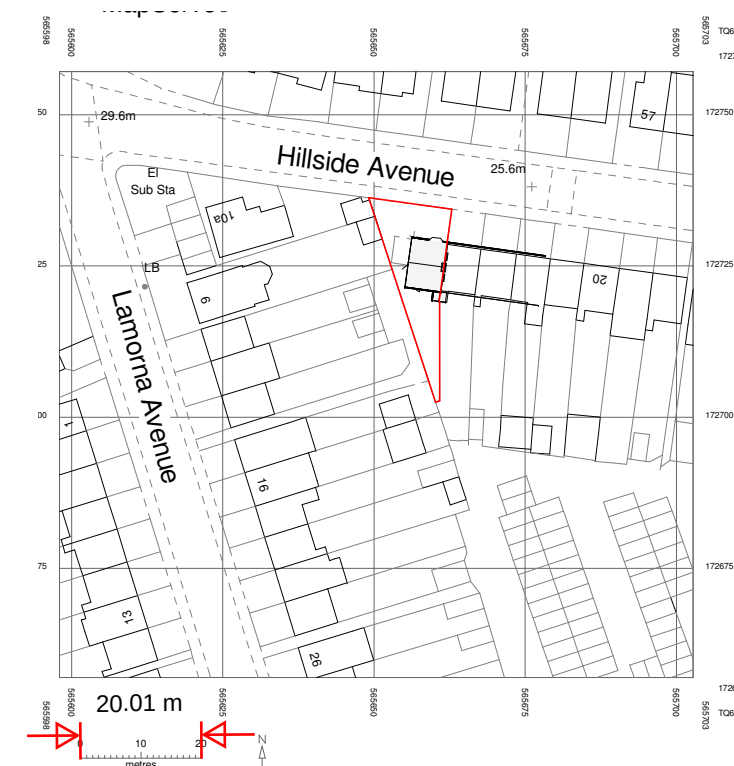

1 Existing Block Plan

1 : 500

2 Location

1 : 1250

POLARDESIGN
Designing the Future
42 Prince John Road
Eltham London UK
SE9 6QA
tel 0208 859 2299
mob 0788 145 2203
email :iselter@yahoo.com

PROJECT

10 Hillside Ave, Gravesend DA12 5QR

SHEET

Block Plan Location Map

CLIENT

Date
22/04/2025

Project number
10HILLSIDE/25

Scale (@ A3)
As indicated

Drawn by
IS

DRAWING NUMBER

REV

Checked by
IS

701