


VISUAL SCALE 1:1250 @ A3

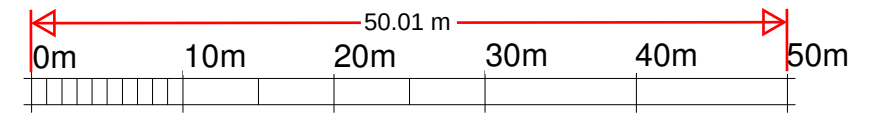

VISUAL SCALE 1:500 @ A3



1 Proposed Block Plan

1 : 500

2 Location

1 : 1250

POLARDESIGN
Designing the Future
42 Prince John Road
Eltham London UK
SE9 6QA
tel 0208 859 2299
mob 0788 145 2203
email :iselter@yahoo.com

PROJECT	Demolition of existing extension and erection of new single storey extension 3.0m deep with flat roof at 10 Hillside Ave, Gravesend DA12 5QR		
SHEET	Proposed Block Plan Location Map		

CLIENT			
Date 22/04/2025	Project number 10HILLSIDE/25	Scale (@ A3) As indicated	
Drawn by IS	DRAWING NUMBER		REV
Checked by IS	801		