


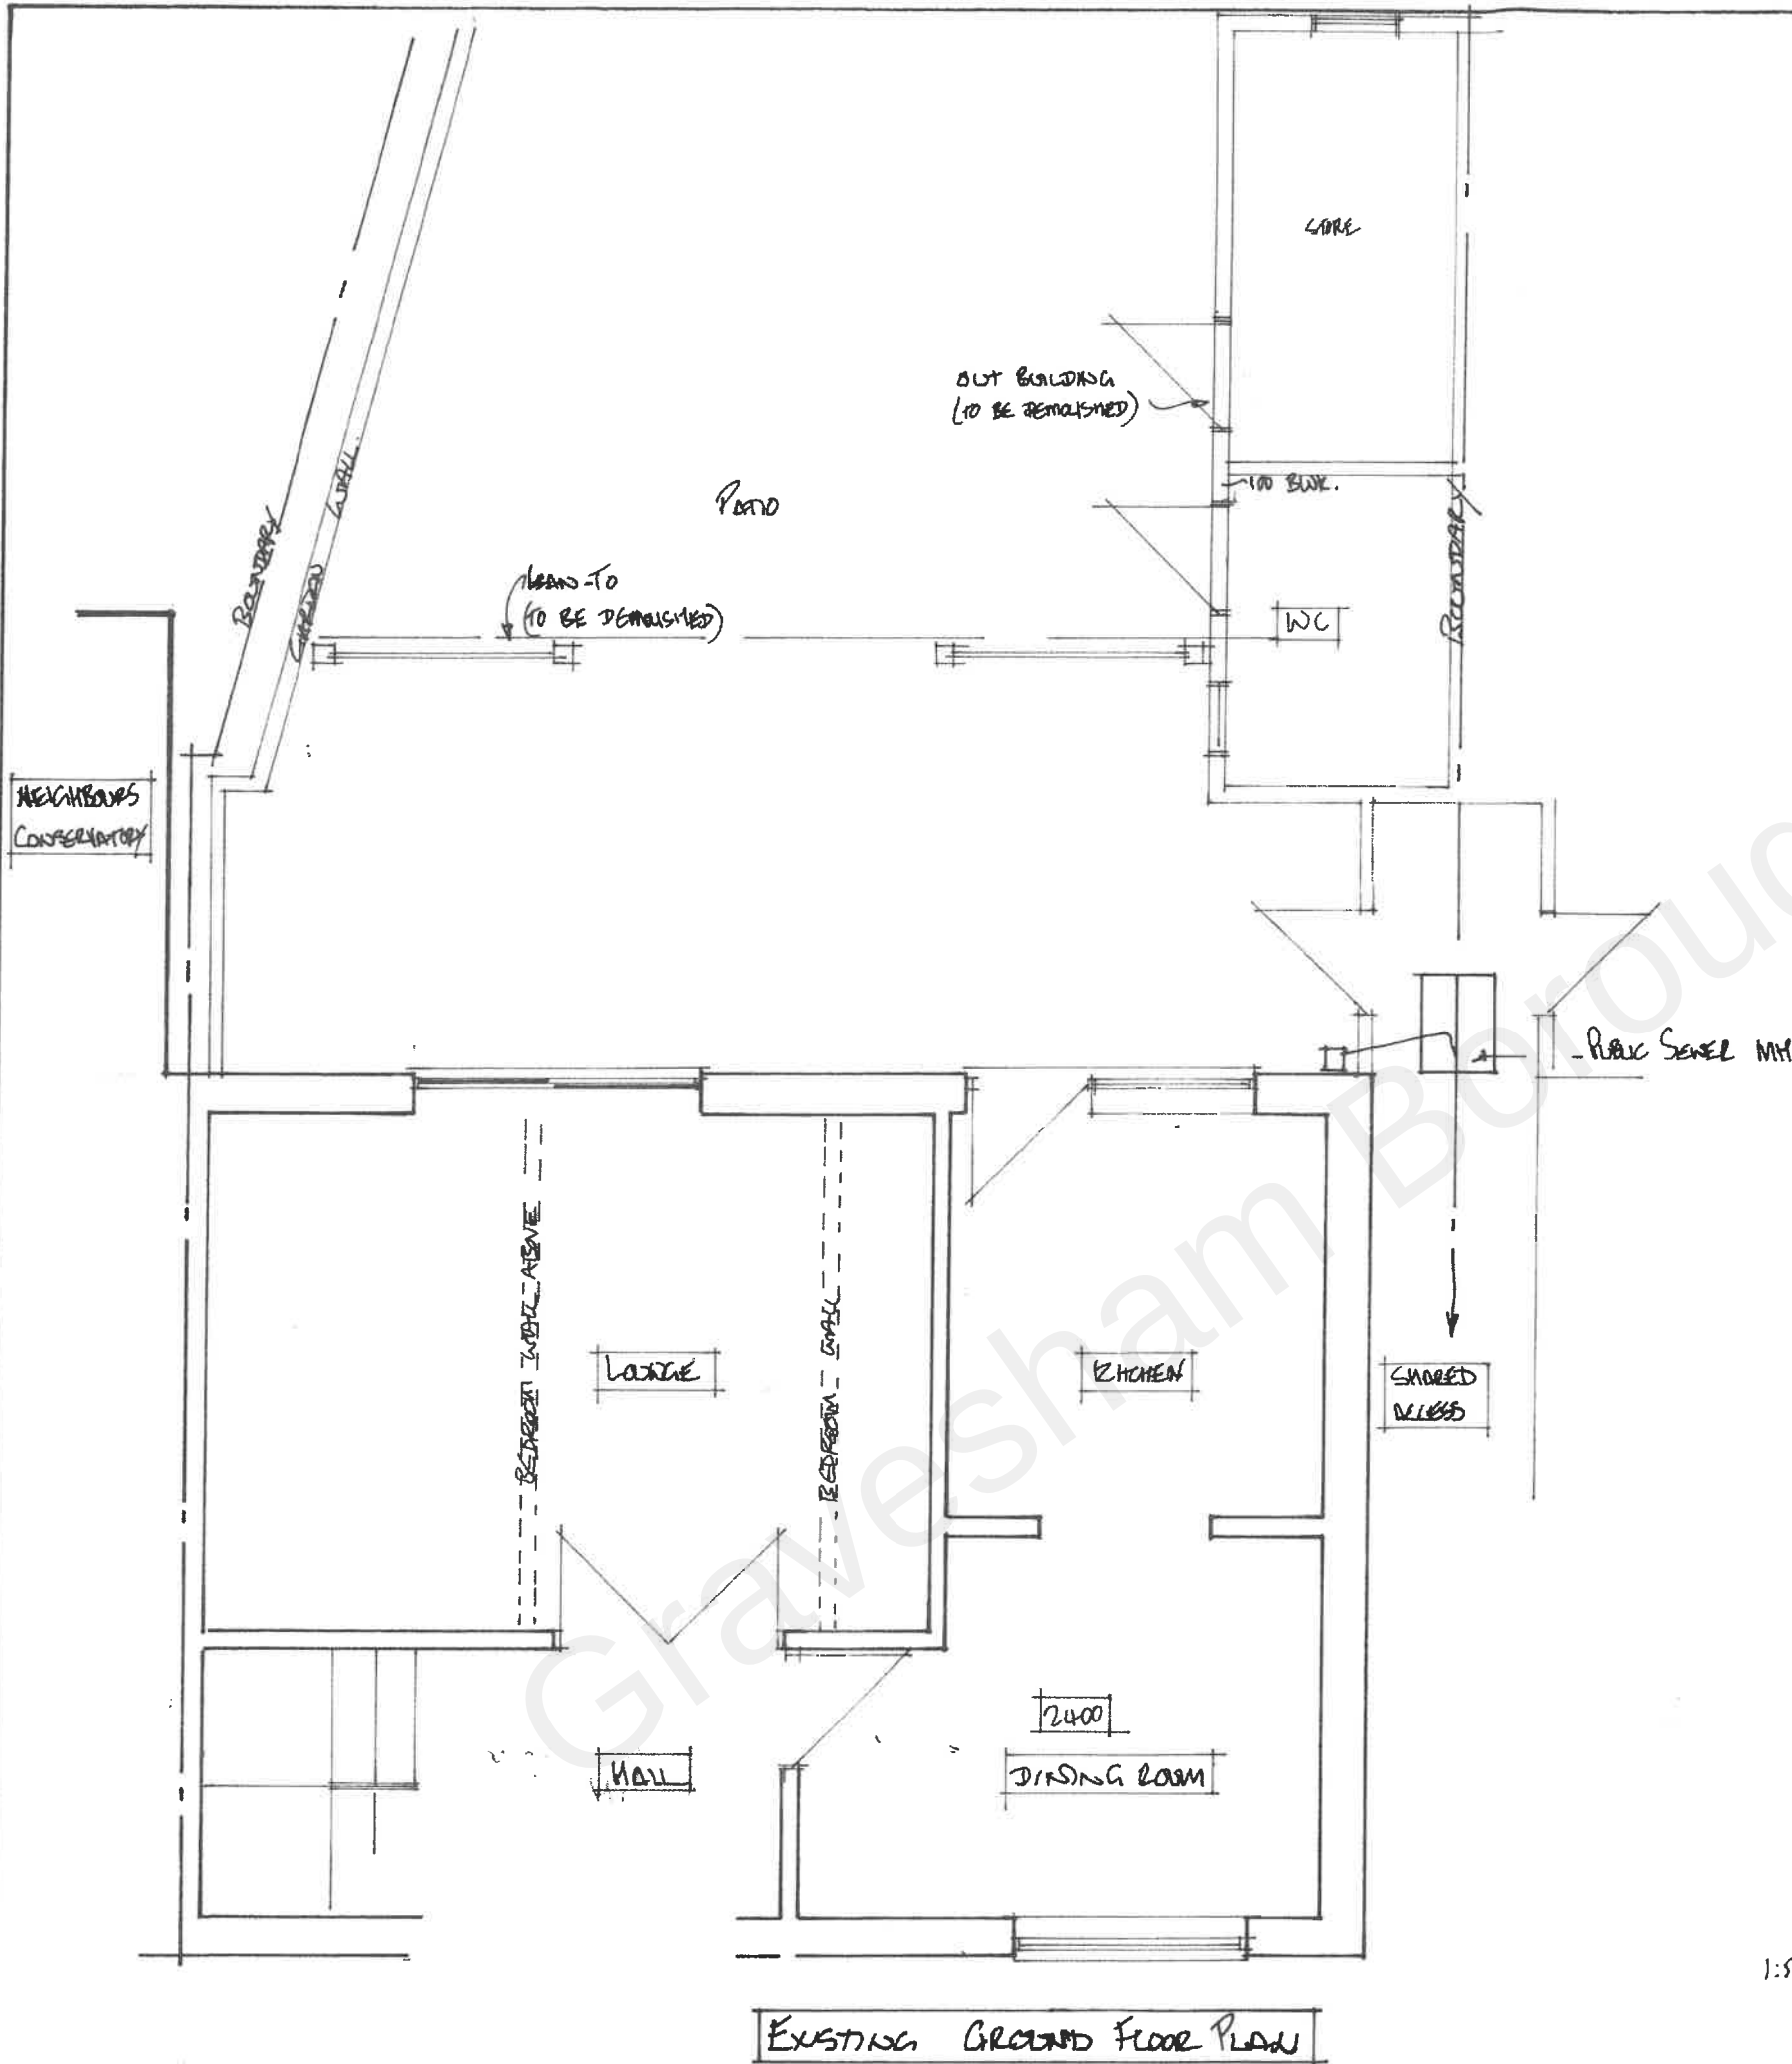

SINGLE STOREY REAR
EXTENSION

MRS M. VASYR
9 MAYNES ROAD
NORTHFLEET
KENT DA11 7HL

1/50	1/100	2300 Dec 21
Date 21/09/05		01