



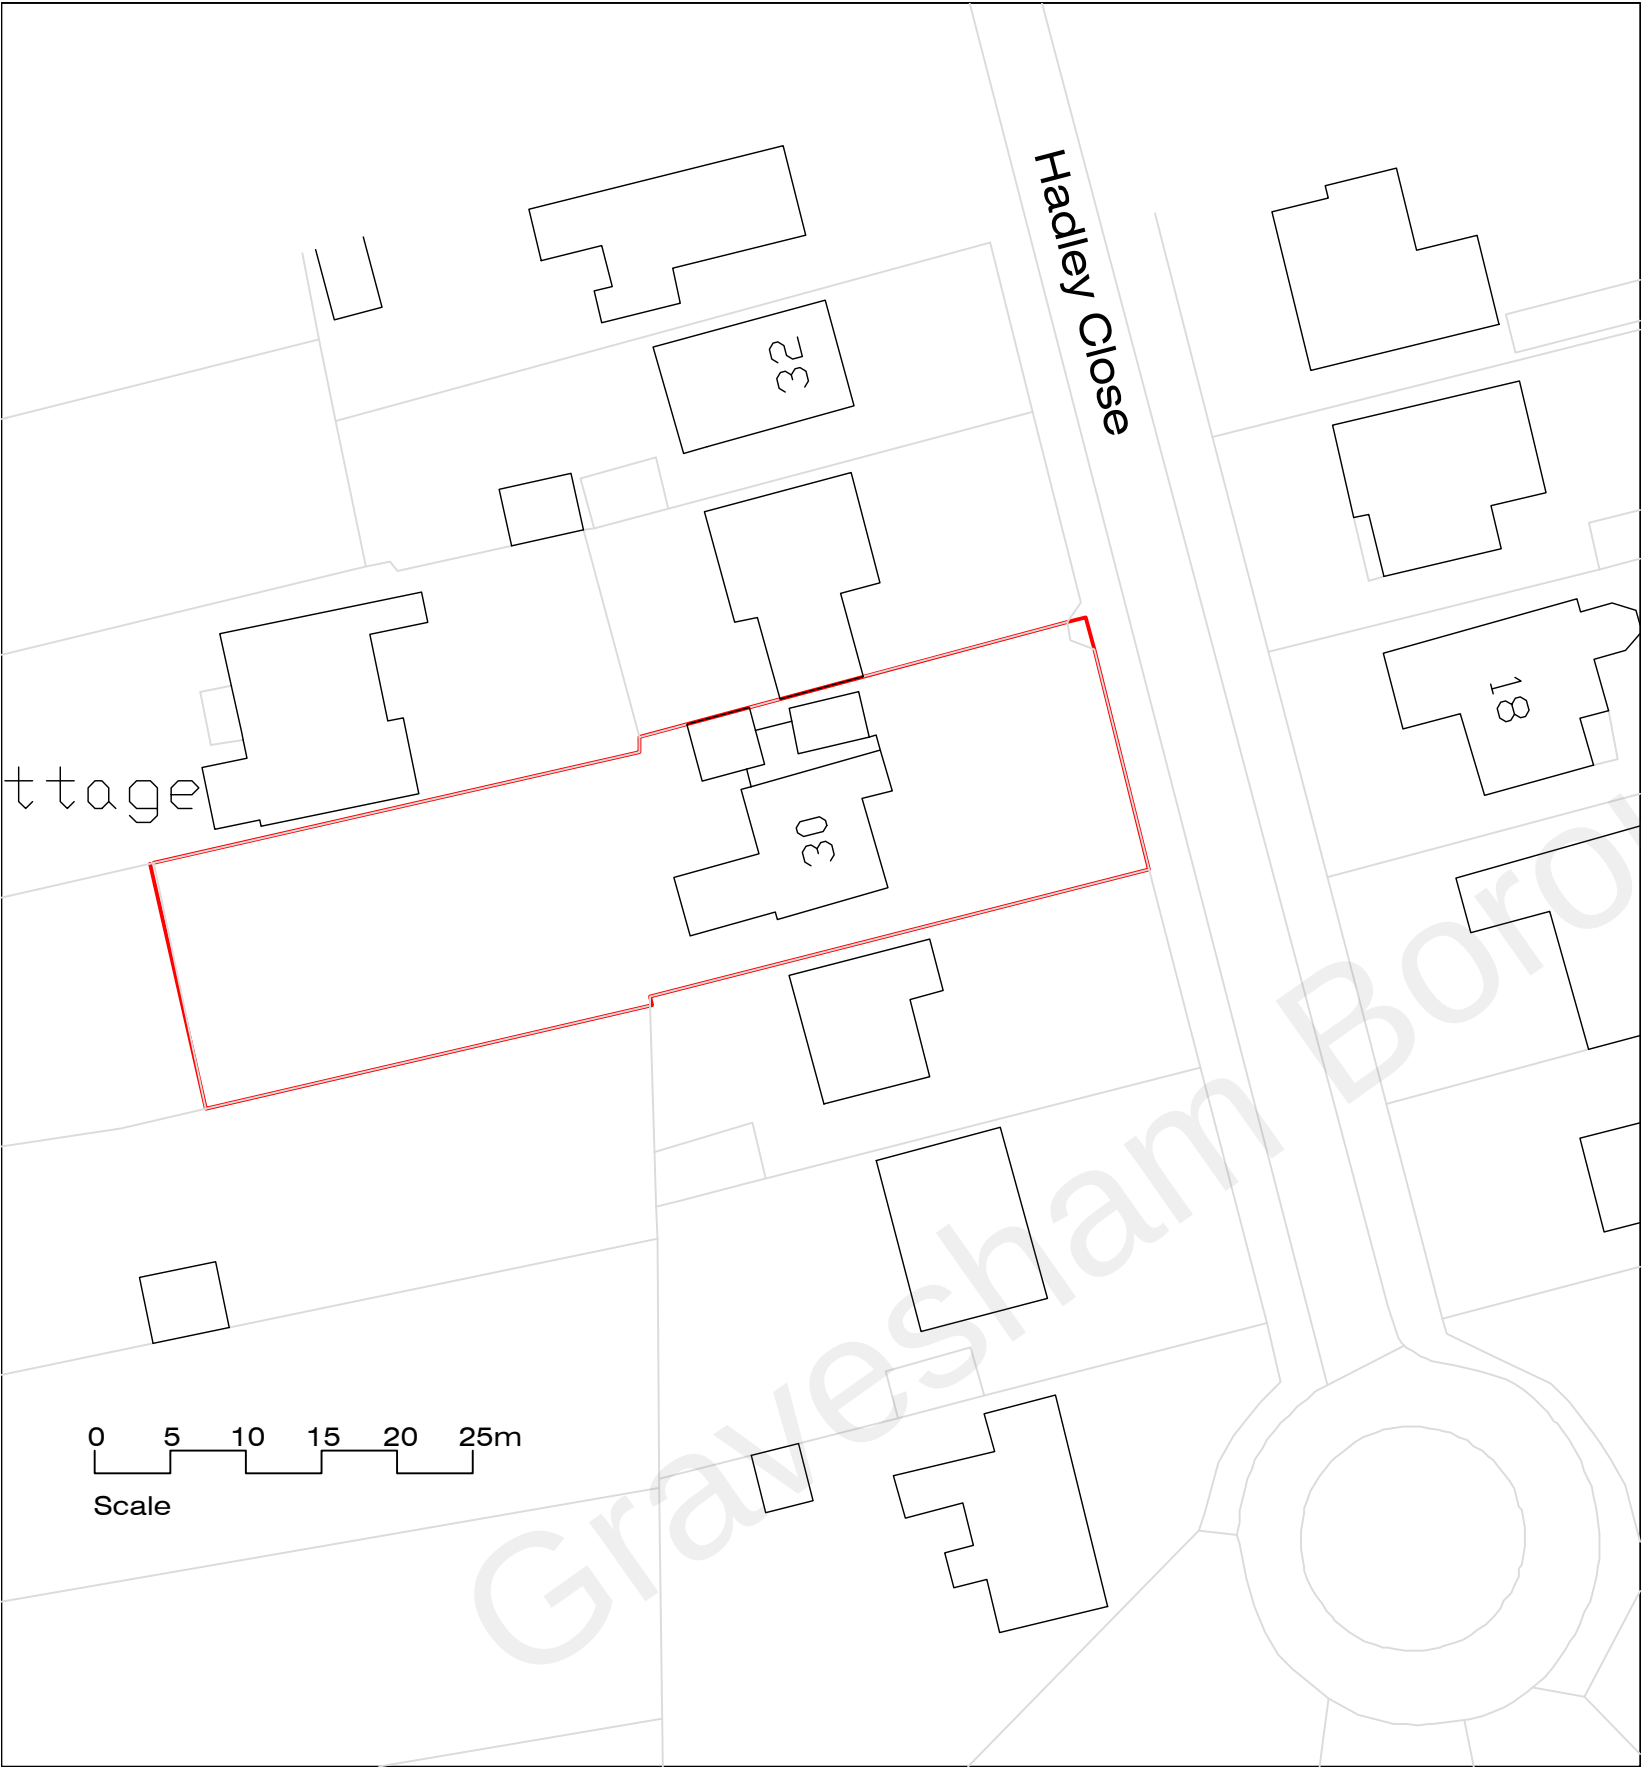


Block Plan 1:500

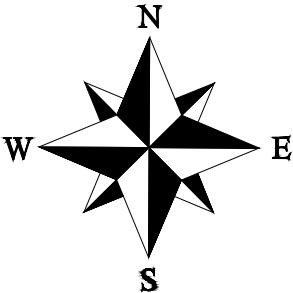

Copyright
This drawing is the property of Colin Ladd Associates. Its copyright and design content is reserved by them and the drawing is issued on the condition that it is not copied, reproduced, retained or disclosed to any other unauthorised person, either wholly or in part without the consent in writing of Colin Ladd Associates.
Do not scale this drawing.

Verify all dimensions on site before commencing any work or preparing any shop drawings. Dimensions in mm unless otherwise stated. Report any alterations or omissions to the Architect. This drawing incorporates information from other professions. Colin Ladd Associates cannot accept responsibility for the integrity and accuracy of such information. Any clarification and/or additions that are required appertaining to such information should be sought from the relevant profession or their representative.

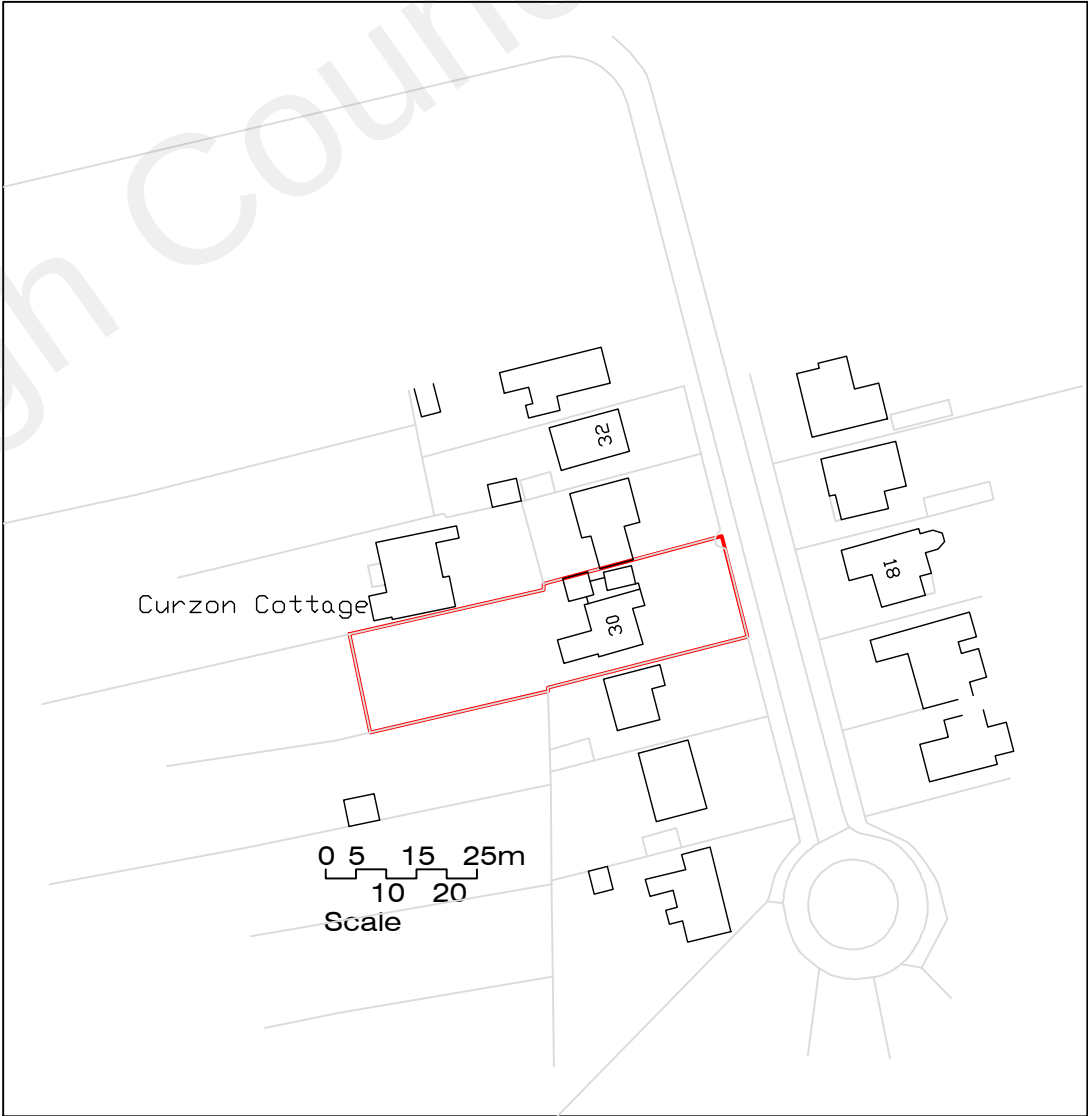

Location Plan 1:1250

Rev	Details	CL	Name	Date
.	.	CL	.	.

Colin Ladd Associates Architects & Designers 8 Haymakers Lane Ashford Kent TN23 4GN Tel:01233 625538 email:mail@colinladd.com	Client Mr & Mrs A Hearn .		Status PLANNING	
	Project 30 Hadley Close Meopham Kent TN13 0NX		Scale @ A3 1:500 1:1250	Date Sep 2022
	Drawing Name LOCATION AND BLOCK PLAN EXISTING		Drawn By CL	Checked By
			Drawing No 613-01	Revision .