



Copyright
This drawing is the property of Colin Ladd Associates. Its copyright and design content is reserved by them and the drawing is issued on the condition that it is not copied, reproduced, retained or disclosed to any other unauthorised person, either wholly or in part without the consent in writing of Colin Ladd Associates.
Do not scale this drawing.

Verify all dimensions on site before commencing any work or preparing any shop drawings. Dimensions in mm unless otherwise stated. Report any alterations or omissions to the Architect. This drawing incorporates information from other professions. Colin Ladd Associates cannot accept responsibility for the integrity and accuracy of such information. Any clarification and/or additions that are required appertaining to such information should be sought from the relevant profession or their representative.

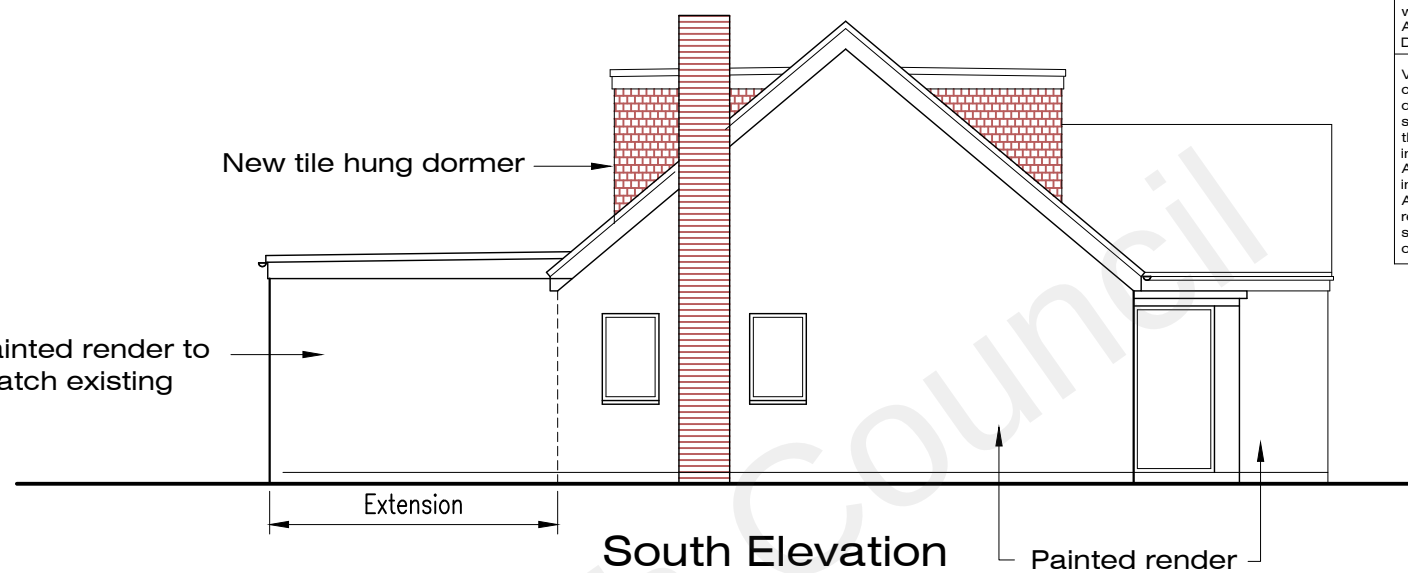

0 1 2 3 4 5m
SCALE

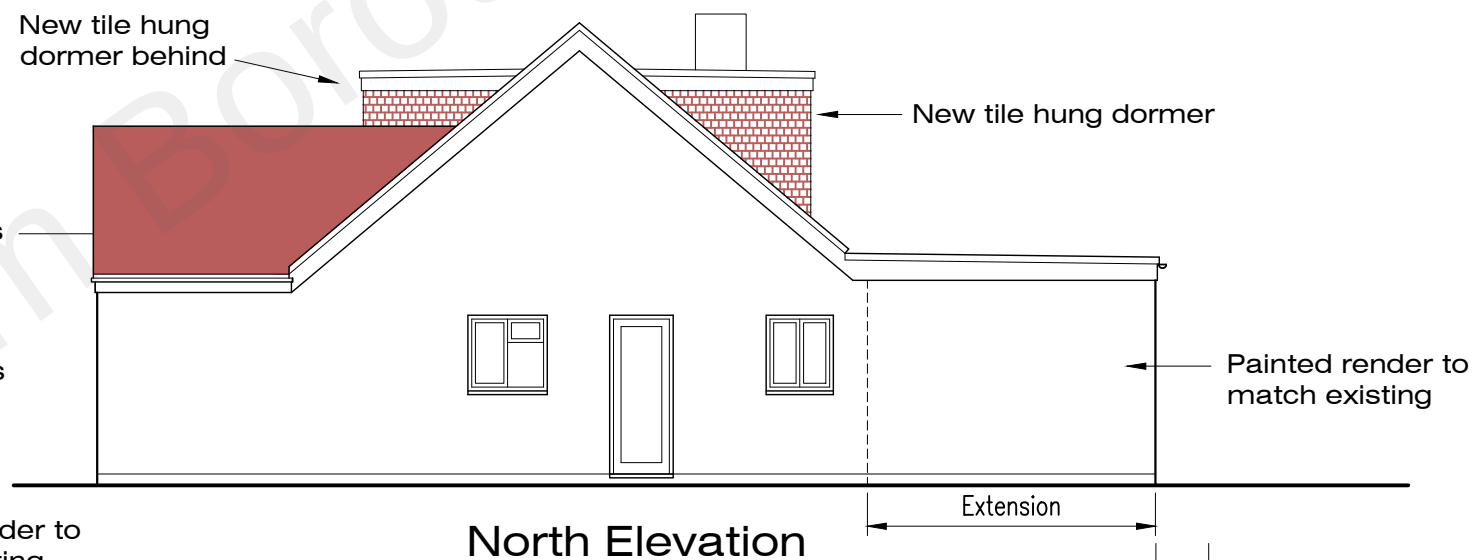

Roof tiles to be re-used & dormer tiles to match main roof

All windows & doors to be replaced with white upvc double glazed units.

	Minor amendments	CL	27.09.22
Rev	Details	Name	Date

Colin Ladd Associates Architects & Designers 8 Haymakers Lane Ashford Kent TN23 4GN Tel:01233 625538 email:mail@colinladd.com	Client Mr & Mrs A Hearn . .	Status PLANNING	
		Scale @ A3 1:100	Date June 2022
	Project 30 Hadley Close Meopham Kent DA13 0NX Drawing Name PROPOSED ELEVATIONS	Drawn By CL	Checked By
		Drawing No 613-05	Revision A