


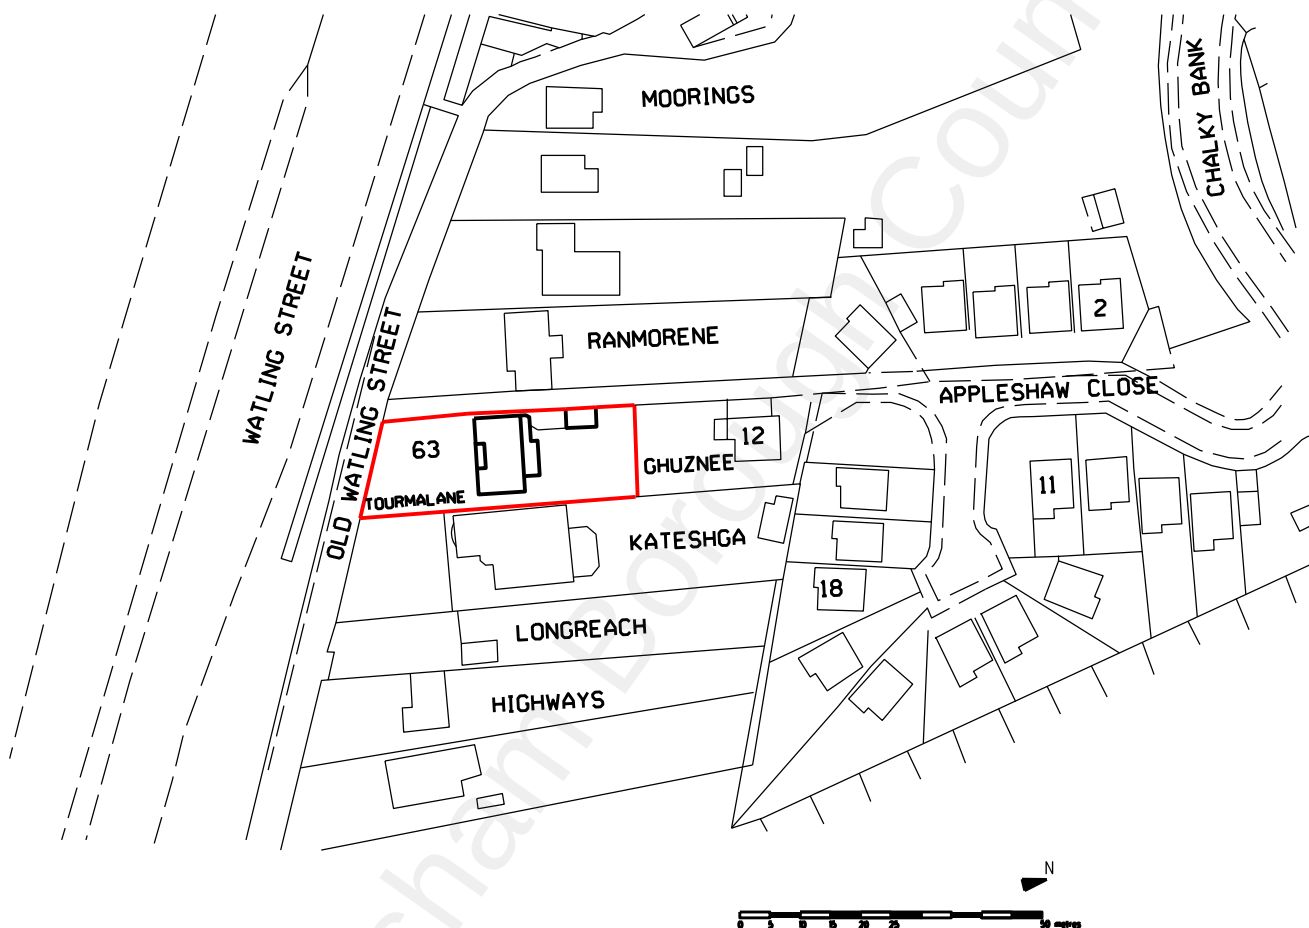

REVISION	DATE
ARCHITECT TA ARCHITECTS 11 JOYDENS WOOD ROAD BEXLEY KENT DA5 2HS Tel 07905 130591 ta140256@googlemail.com	
JOB PROPOSED DOUBLE STOREY EXTENSION AT TOURMALANE 63 OLD WATLING STREET GRAVESEND KENT DA11 7NT	
DRAWING SITE LOCATION PLAN	
SCALE 1:1250 AT A4	DATE APR 2022
DRAWING NO. HS/01	