

RSPB Shorne Marshes

Queen's Farm Rd, Gravesend, Kent
DA12 3HU

Habitat Enhancement Project


Cross Section Drawings

Shorne East North


SEC3-6, SED2

Drawing ref SEM/X2/24_A


- Existing ground
- Cut
- Fill
- Clay core
- Topsoil strip & clay key
- Water
- Water control pipe
- Twinwall pipe
- Existing culvert pipe
- Stone
- Indication
- Geotextile

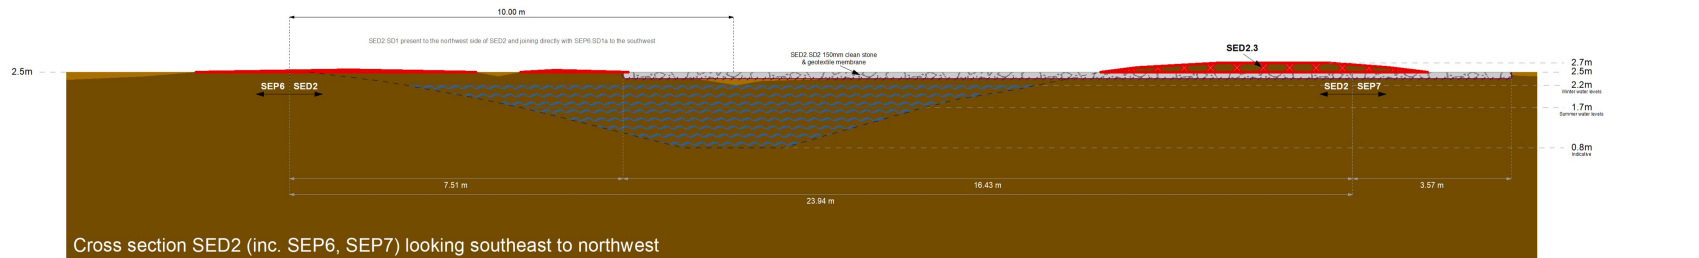


Cross section SED2 (inc. SEP6, SEP7) looking southeast to northwest

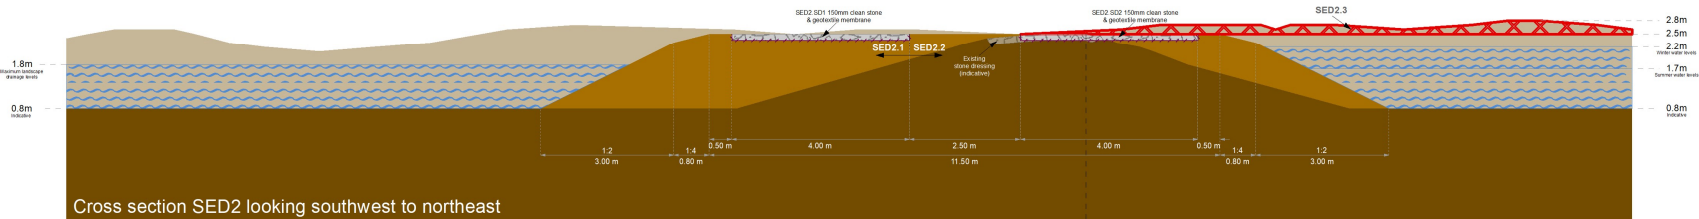


Cross section SED2 looking southwest to northeast

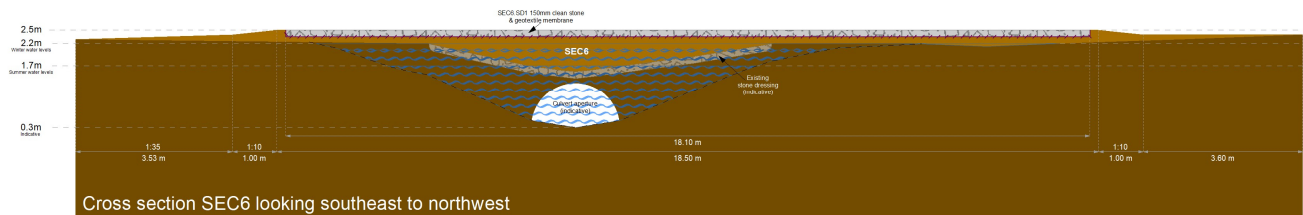


Cross section SEC6 looking southeast to northwest

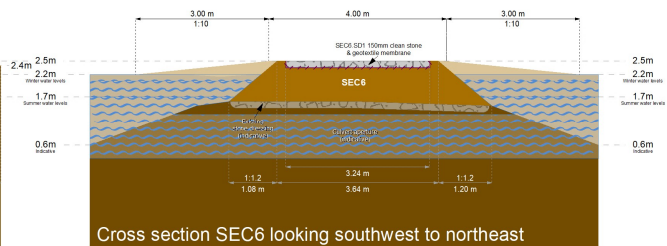


Cross section SEC6 looking southwest to northeast

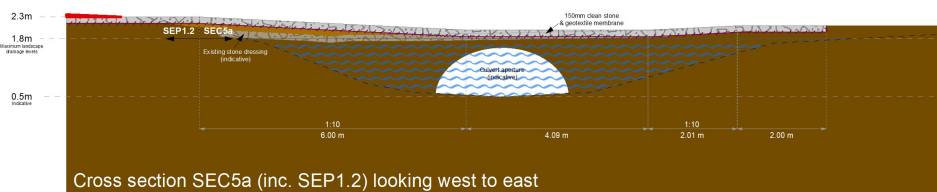


Cross section SEC5a (inc. SEP1.2) looking west to east

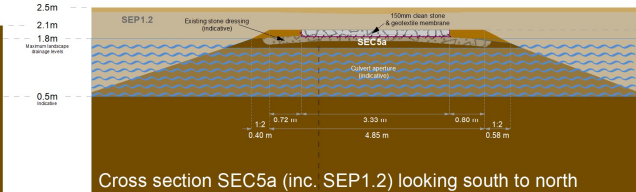


Cross section SEC5a (inc. SEP1.2) looking south to north

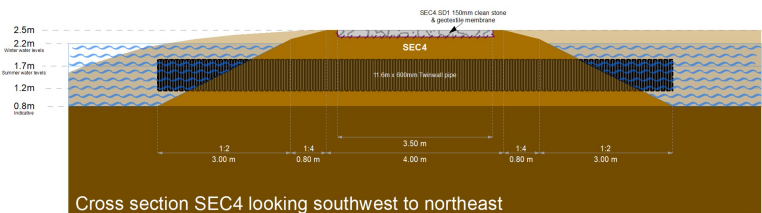


Cross section SEC4 looking southwest to northeast

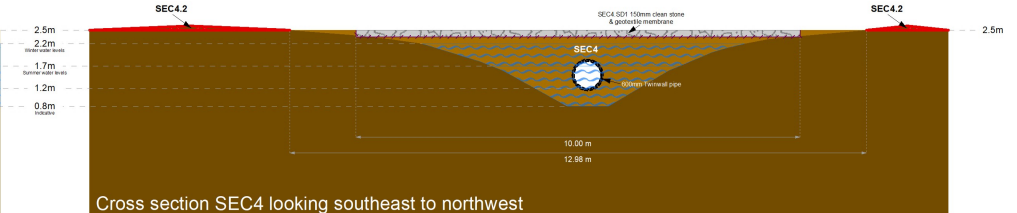

Cross section SEC4 looking southeast to northwest

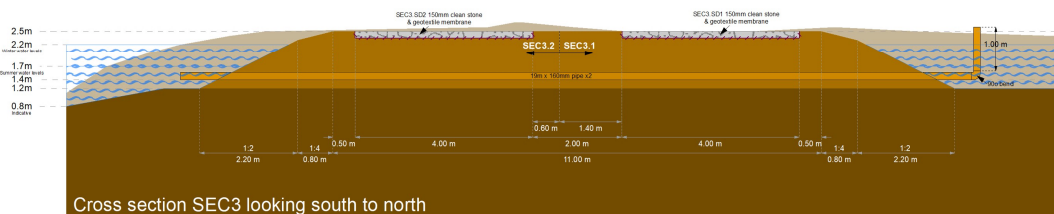

Cross section SEC3 looking south to north

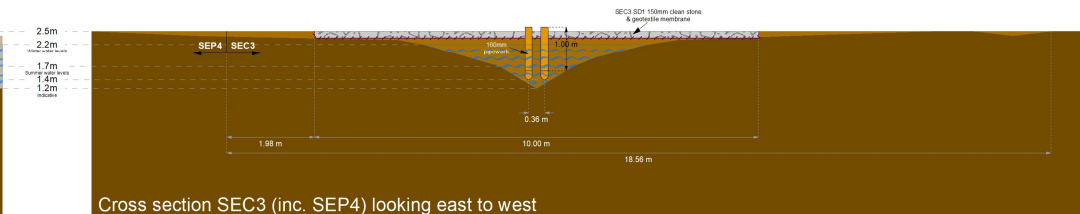


Cross section SEC3 (inc. SEP4) looking east to west



Date: 26/03/2024

Reference Scale: 1:170

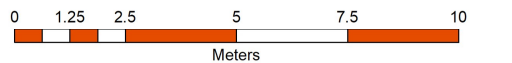

Reproduced from the digital Ordnance Survey map by permission of Ordnance Survey on behalf of The Controller of Her Majesty's Stationery Office. ©Crown Copyright. All rights reserved. RSPB licence 100021787

