


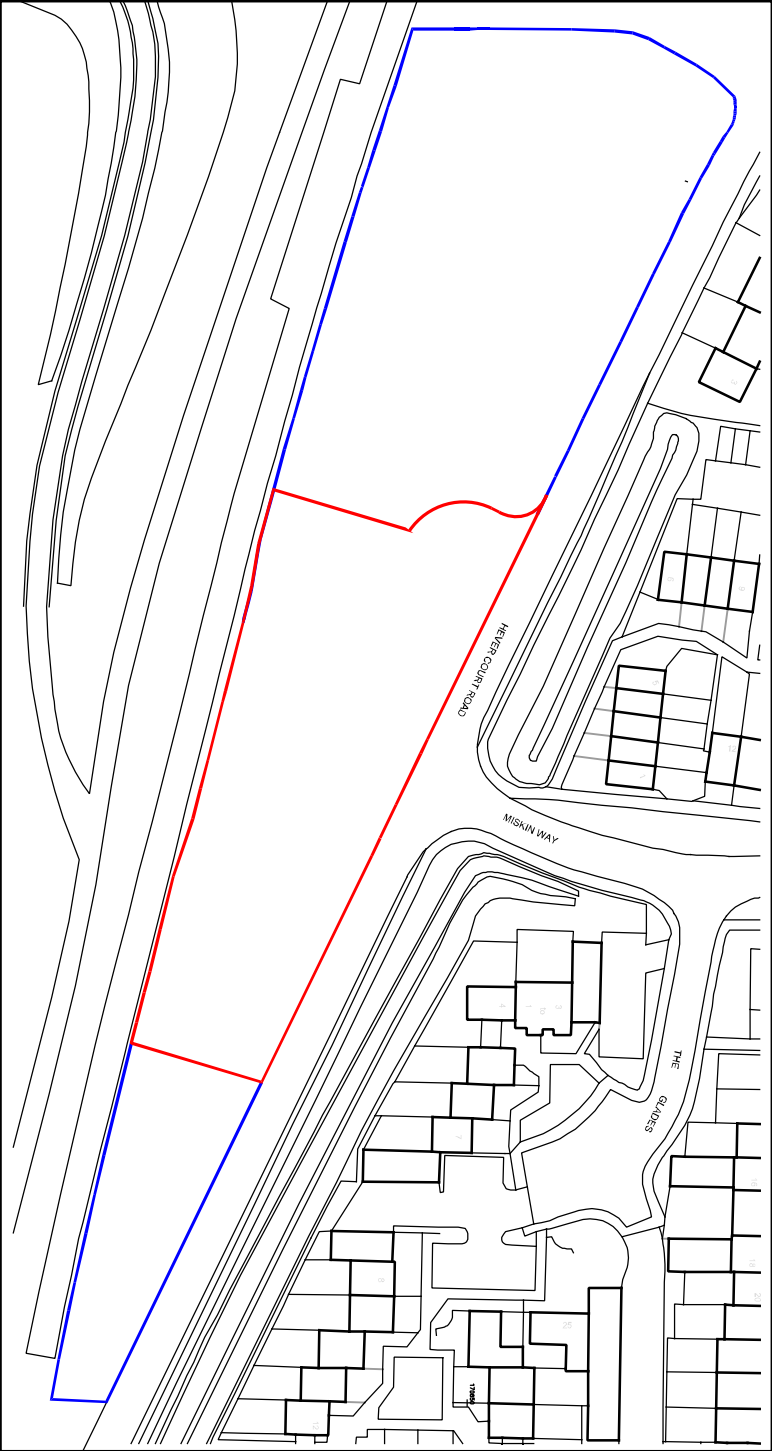

location plan sheltered housing 1:1250

