





Existing Ground Floor Plan-1:50
Gross external floor area 92.49 sqm
Total gross external floor area of existing 154.72 sqm

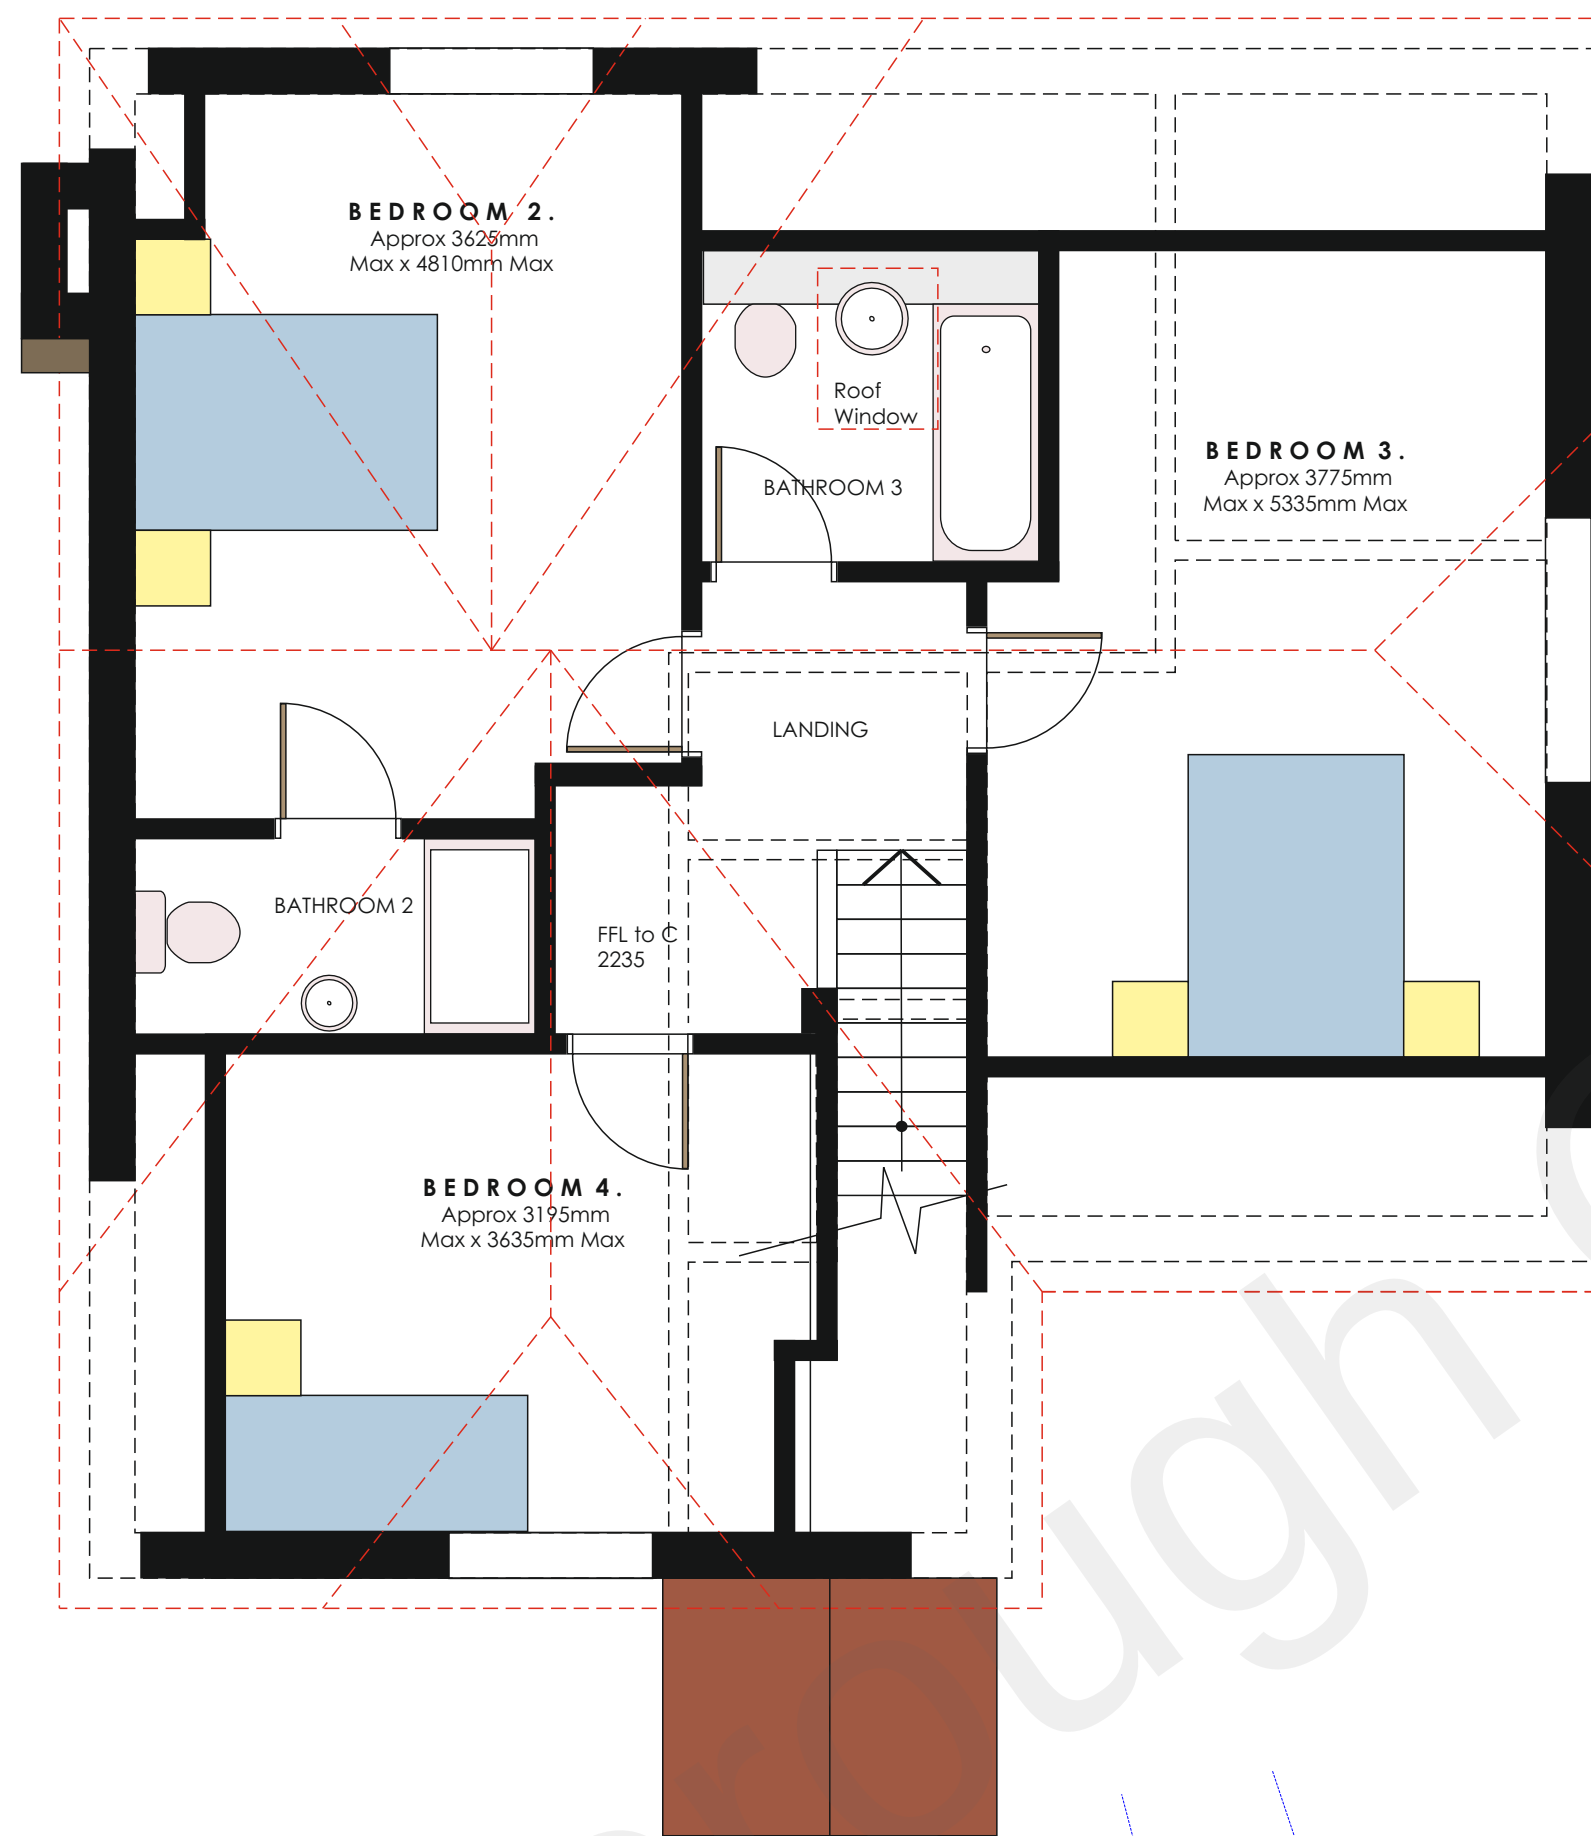


Existing First Floor Plan-1:50
Gross external floor area 62.23 sqm

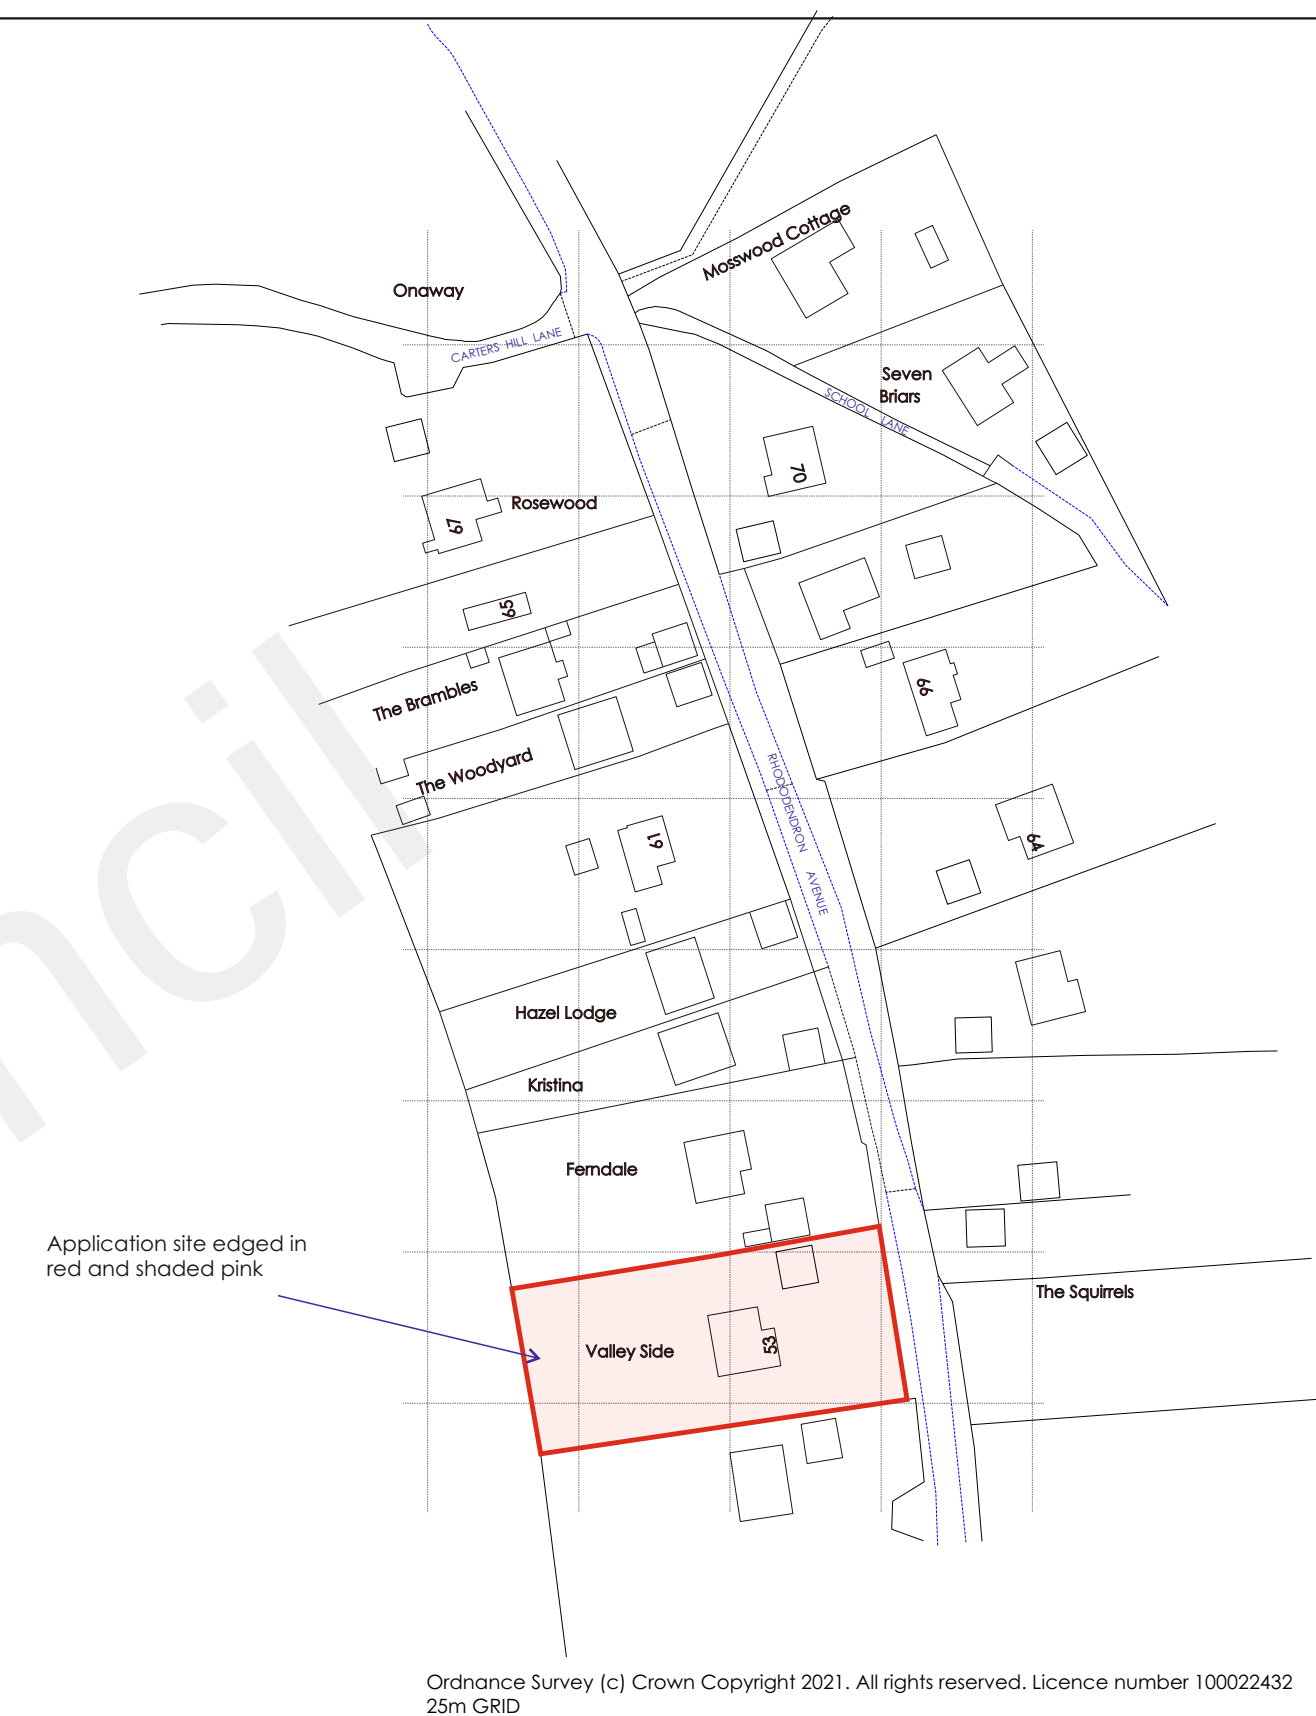

Ordnance Survey (c) Crown Copyright 2021. All rights reserved. Licence number 100022432
25m GRID

Location Plan-1:1250

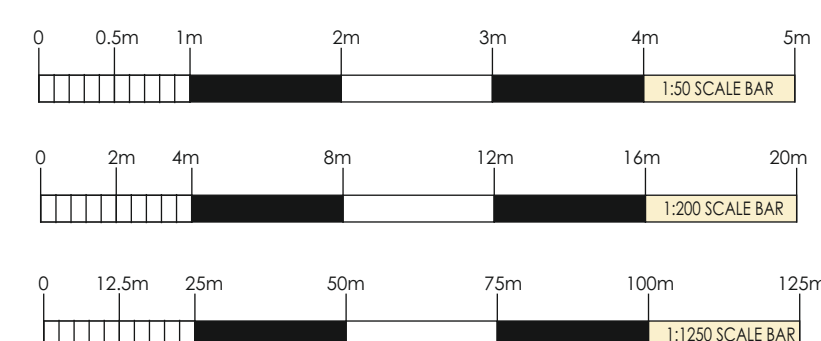

Existing Site Plan-1:200



REVISIONS	
SCALES	1:50
DATE	November 2021
DRAWING	
Existing Floor and Site Plans with location Plan	
PROJECT	
Proposed Alterations and Side Extension Valley Side 53 Rhododendron Avenue Meopham Kent DA13 0TU for: Mr and Mrs I Webster	

WARD + ASSOCIATES
THE HOO WROTHAM ROAD
MEOPHAM GRAVESEND KENT DA13 0HP

T: 01474 814196 M: 07771 863940
E: admin@wardassociates.co.uk W: www.wardassociates.co.uk
Skype User Name: ragerwardassociates



3621.WD.02