




Existing Rear Elevation-1:50 WEST



Existing Side Elevation-1:50 SOUTH

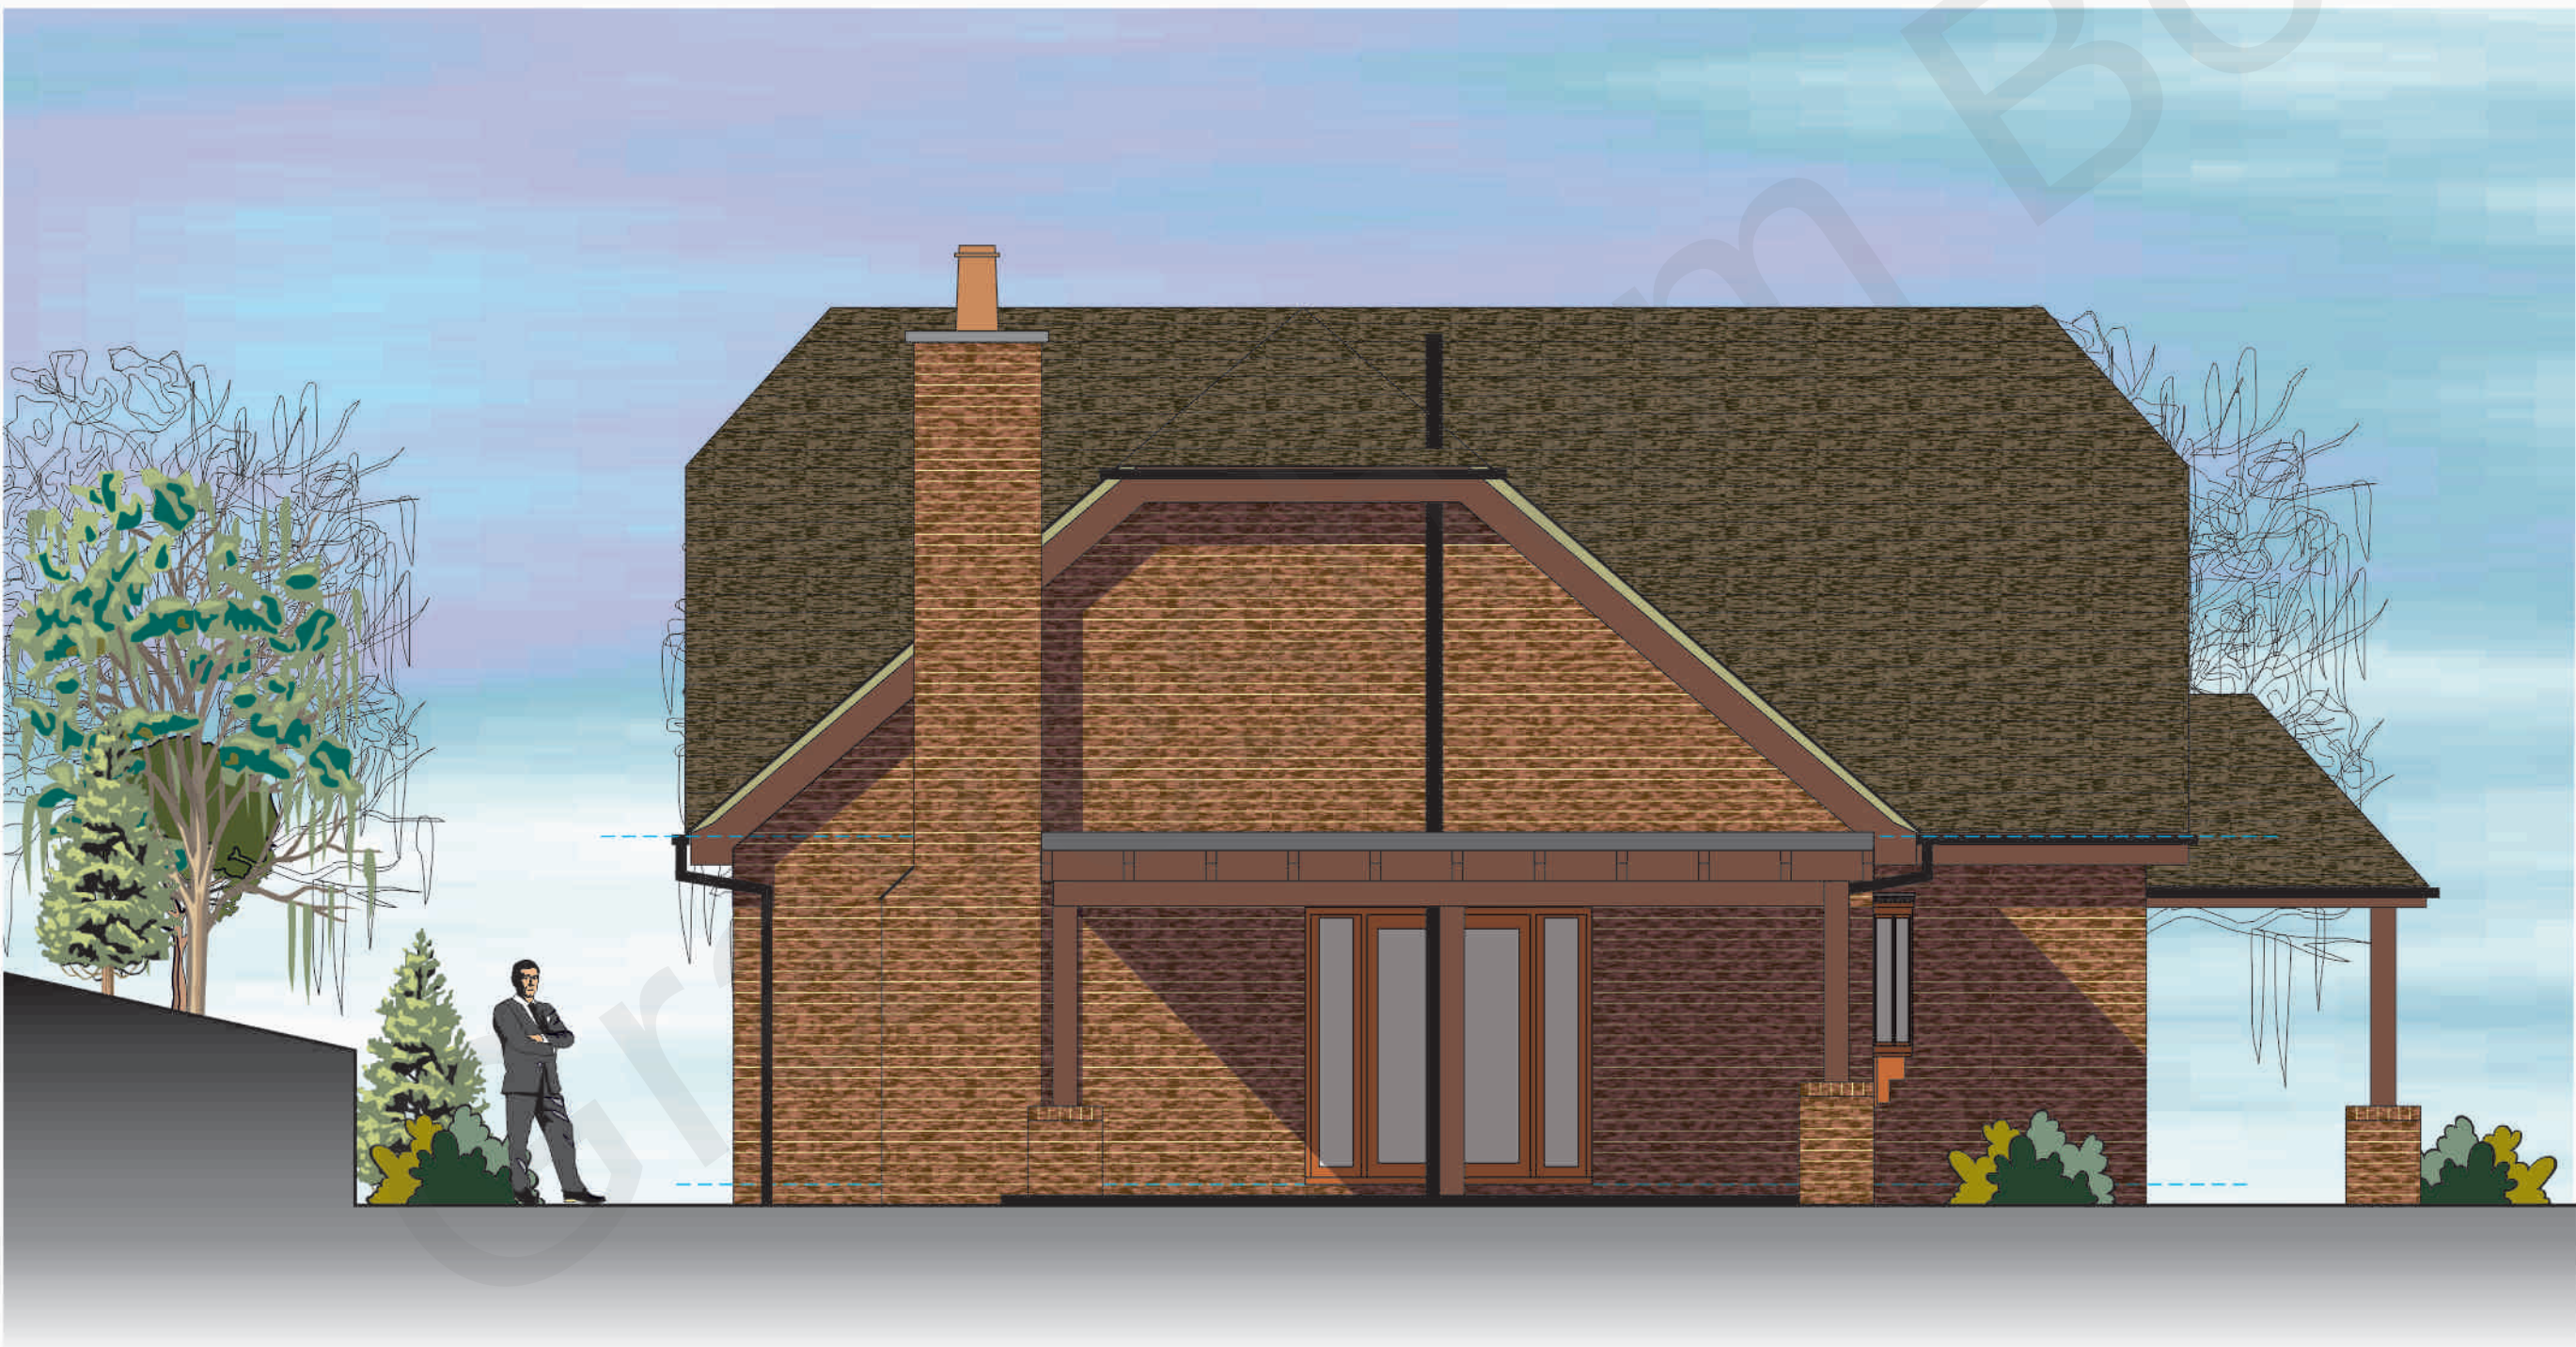

REVISIONS	
SCALE	1:50
DATE	December 2021
DRAWN	
RFW	
TITLES	
Existing Elevations Rear West and side South	
PROJECT	
Proposed Alterations and Side Extension Valley Side 53 Rhododendron Avenue Meopham Kent DA13 0JU for: Mr and Mrs I Webster	
WARD + ASSOCIATES	
THE HOO WROTHAM ROAD MEOPHAM GRAVESEND KENT DA13 0HP	
T: 01474 814196 M: 07771 843940 E: admin@wardassociates.co.uk W: www.wardassociates.co.uk Skype User Name: rogerwardassociates	
3621.WD.04	