




Proposed Front Elevation-1:50 EAST



Proposed Side Elevation-1:50 NORTH

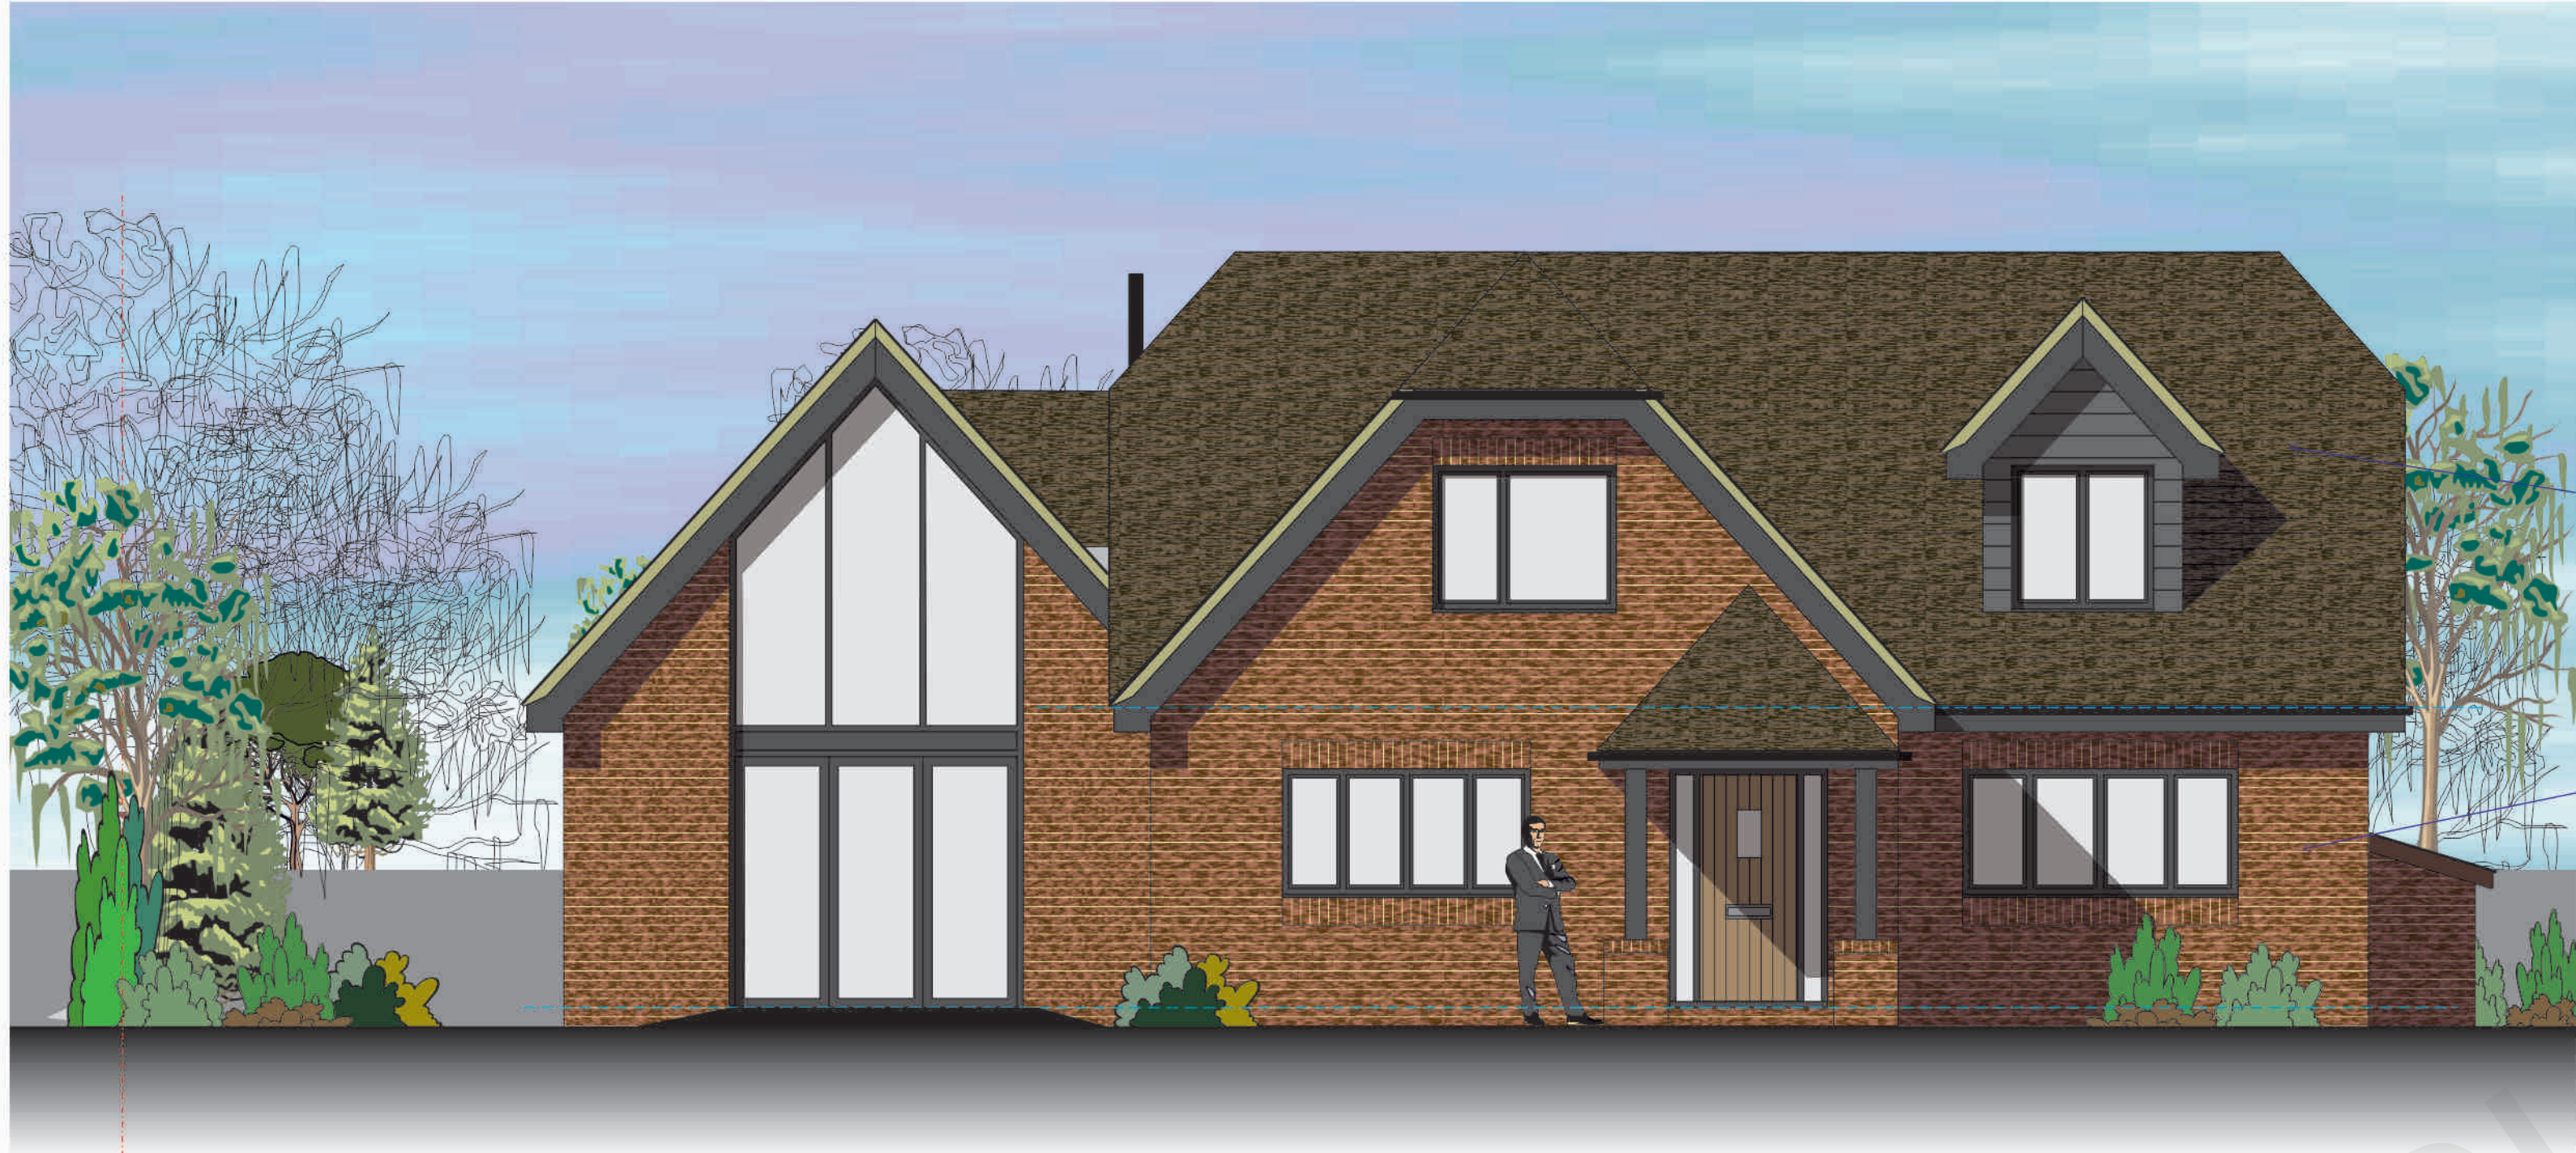

REVISIONS	
SCALE	1:50
DATE	July 2022
Proposed Elevations Front East and Side North	
PROJECT	
Proposed Alterations and Side Extension Valley Side 53 Rhododendron Avenue Meopham Kent DA13 0JU for: Mr and Mrs I Webster	

WARD + ASSOCIATES
THE HOO WROTHAM ROAD
MEOPHAM GRAVESEND KENT DA13 0HP
T: 01474 814195 M: 07771 843940
E: admin@wardassociates.co.uk W: www.wardassociates.co.uk
Skype User Name: rogerwardassociates

3621.WD.105