

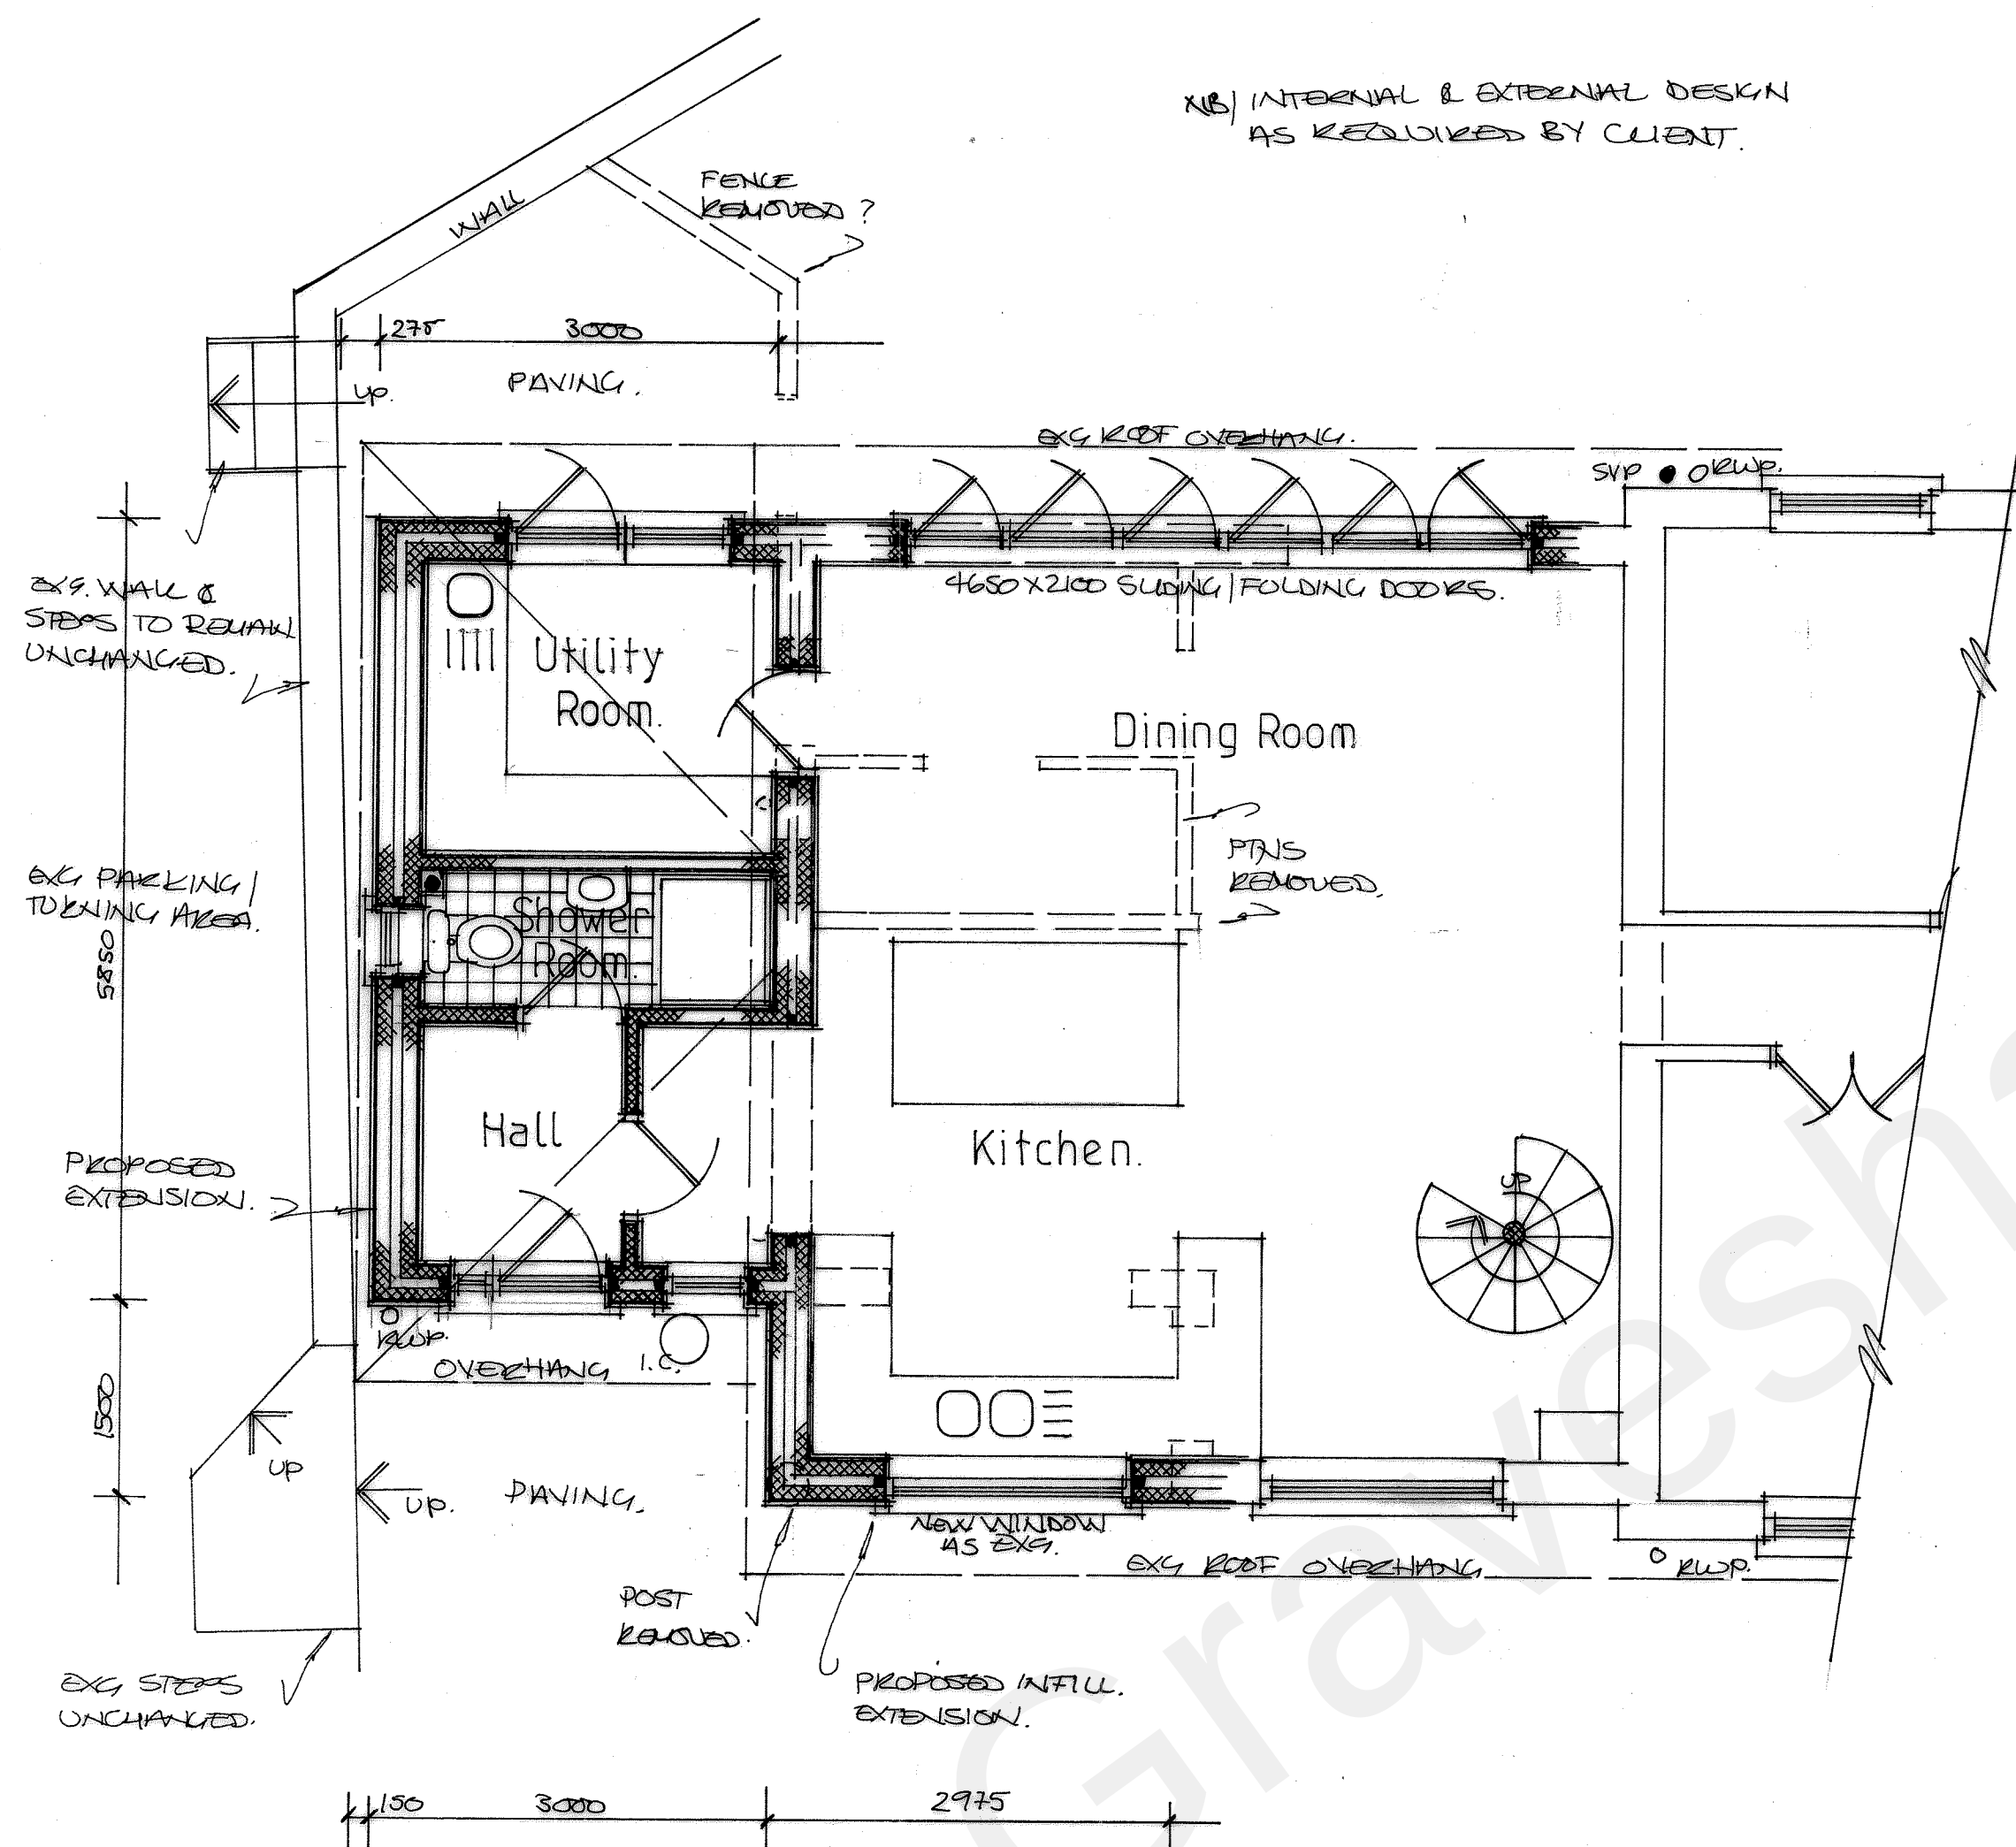


scale bar: 1:100.

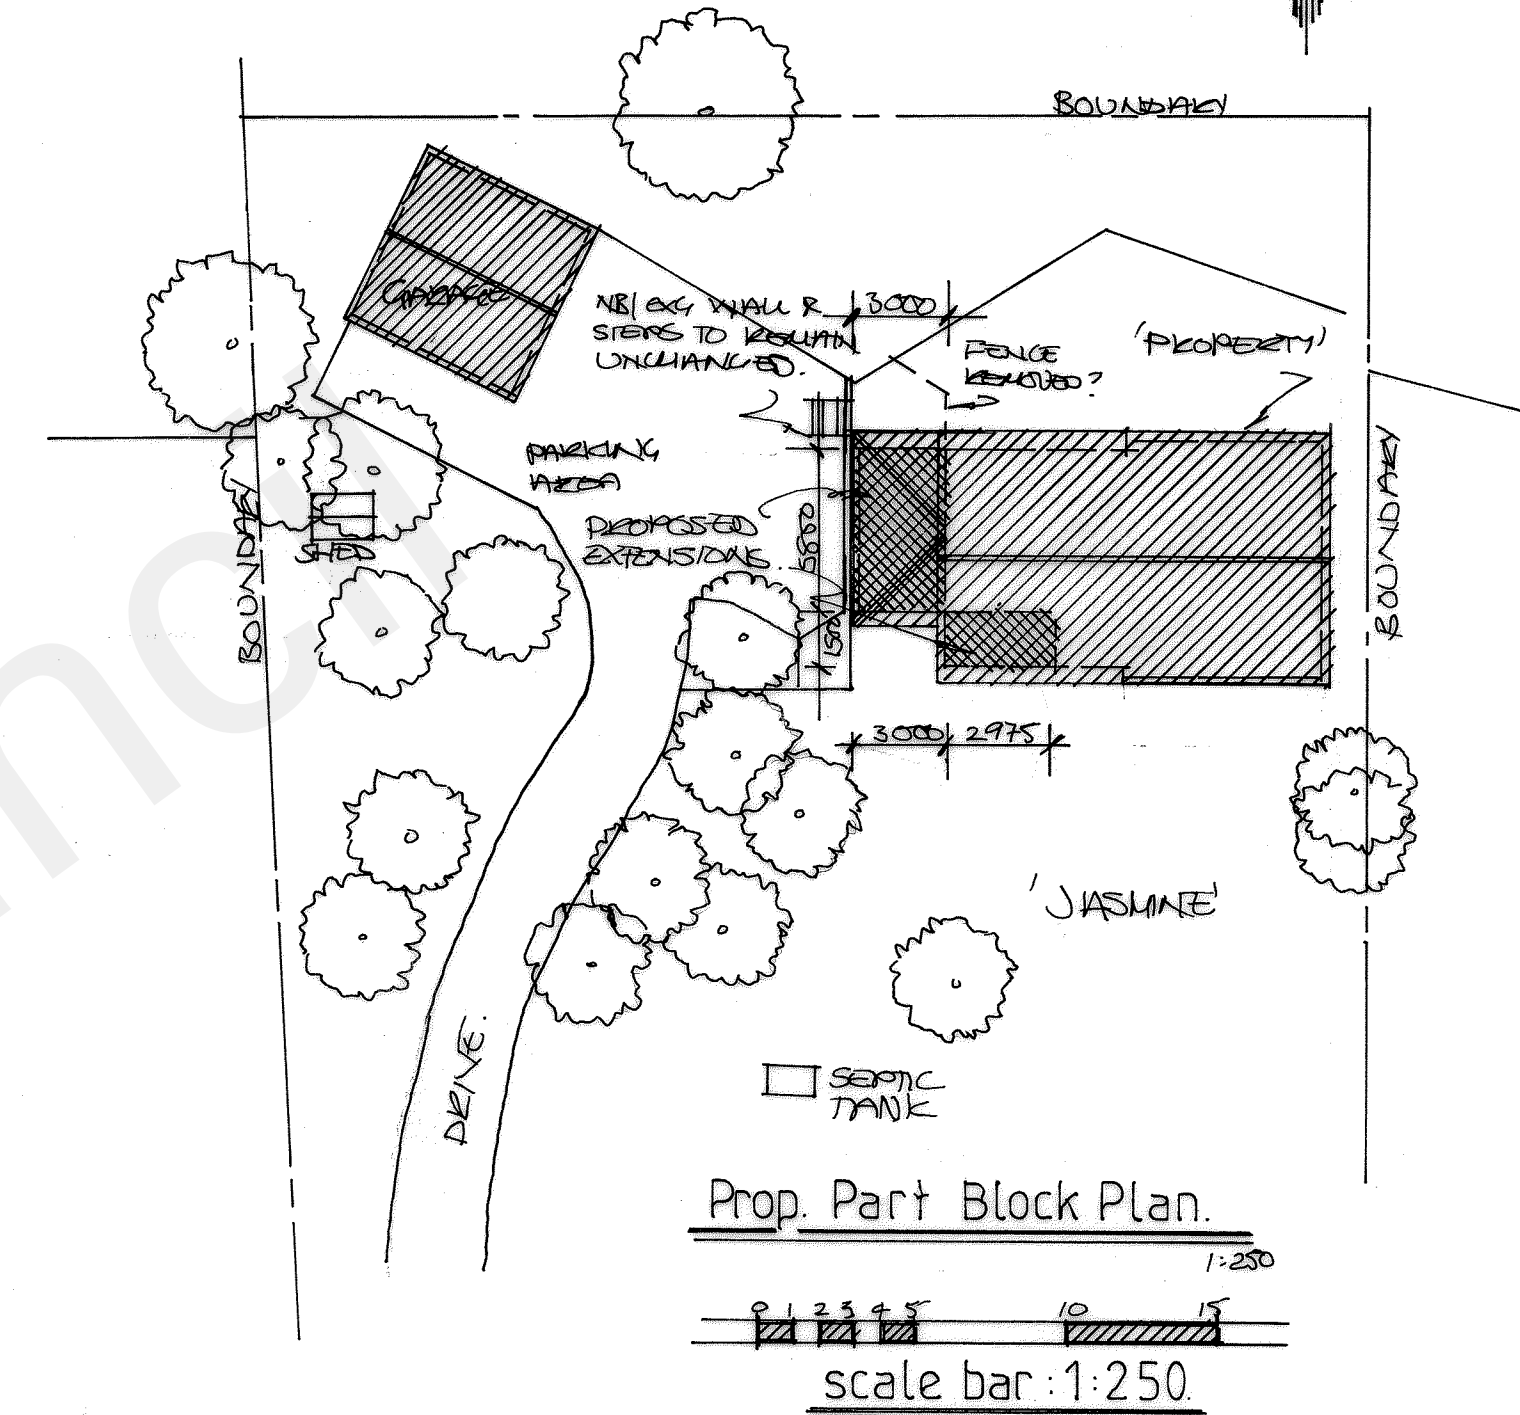

Proposed Ground Floor Layout.

1:50

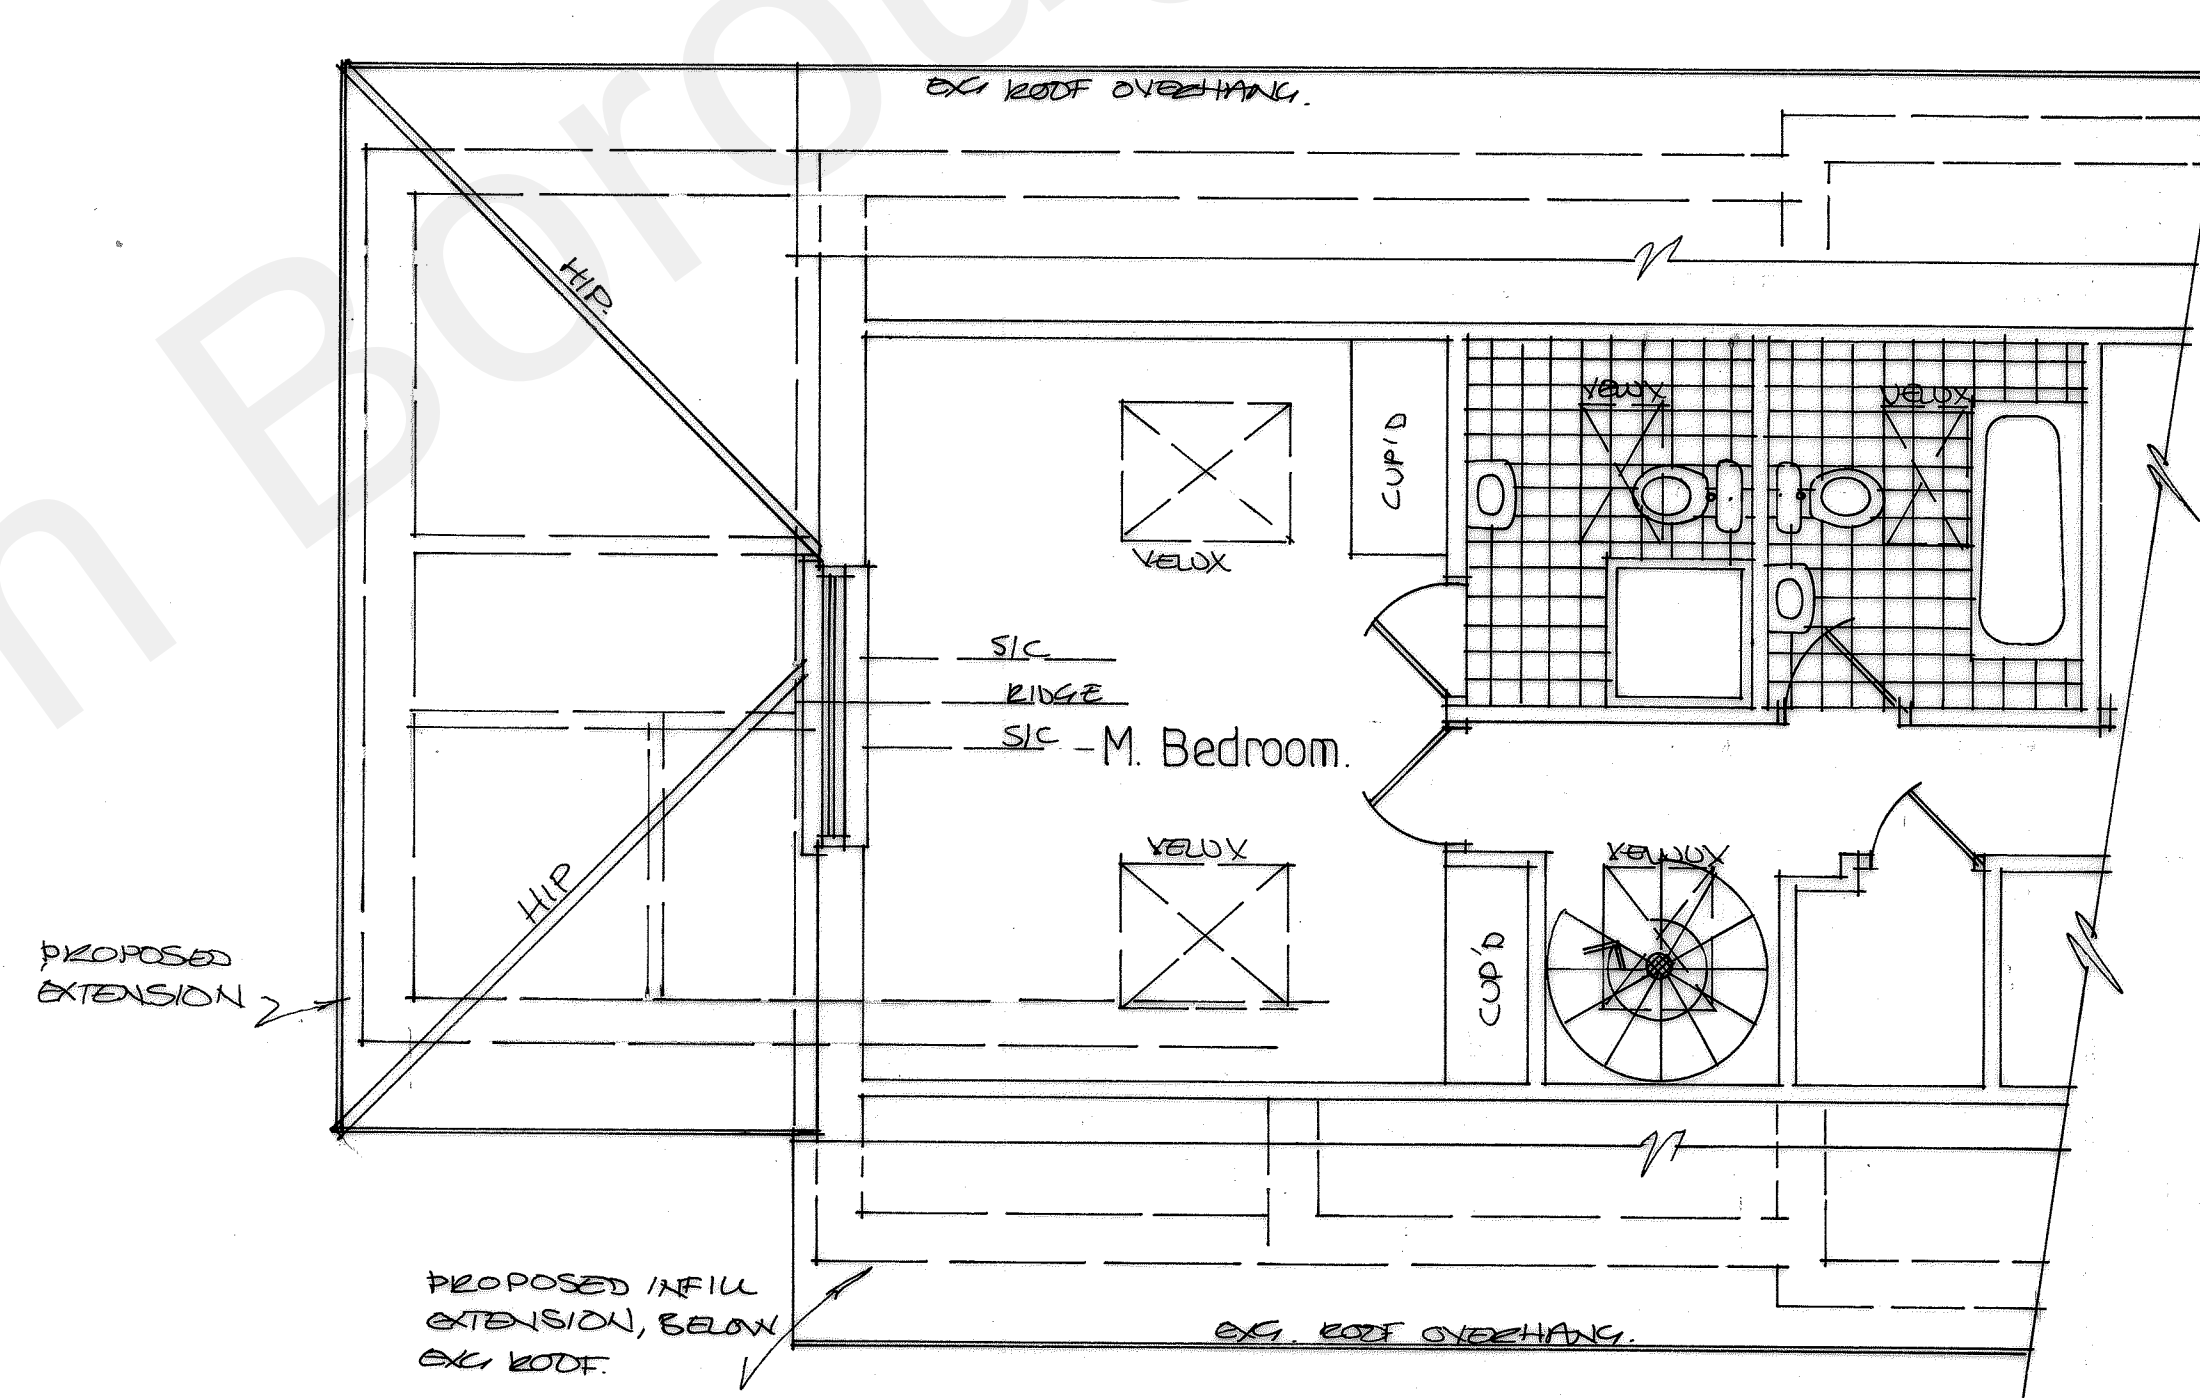

Proposed First Floor/Roof Layout.

(unchanged)

1:50

scale bar: 1:50.

Russell A Broad & Associates.
*Architecture*Surveying*Supervision*
approved designs since 1986.

The Architectural Design Studio,
The Old Cycle Shop, 200 High Street,
Wickham Market, Suffolk IP13 0RF.
Mobile: 07931 150805.
Email: RussellBroad1986@gmail.com

Project:-
Proposed Single Storey
Front/Side Extensions
with Alterations.

Project Address:-
Jasmine)
Rhododendron Avenue,
Culverstone, Meopham,
For: Mr.S.Carter Kent. DA13 0TT.

Drawn:-
Submitted:-
Approved:-

Date:-
Oct. 2020. Scale:-
1:50,1:100,1:250.

Do Not Scale From Drawing.
All Dimensions are to be Checked on Site.
All Works to Relevant Codes of Practice & B.S.'s.
Client and Contractor to ensure compliance with
C.D.M., Health & Safety Regulations & Party Wall
Agreement Act where applicable.

Project Ref:-
81152. Drawing Number:-
02. Rev