





AK Studios
Architecture & Interiors

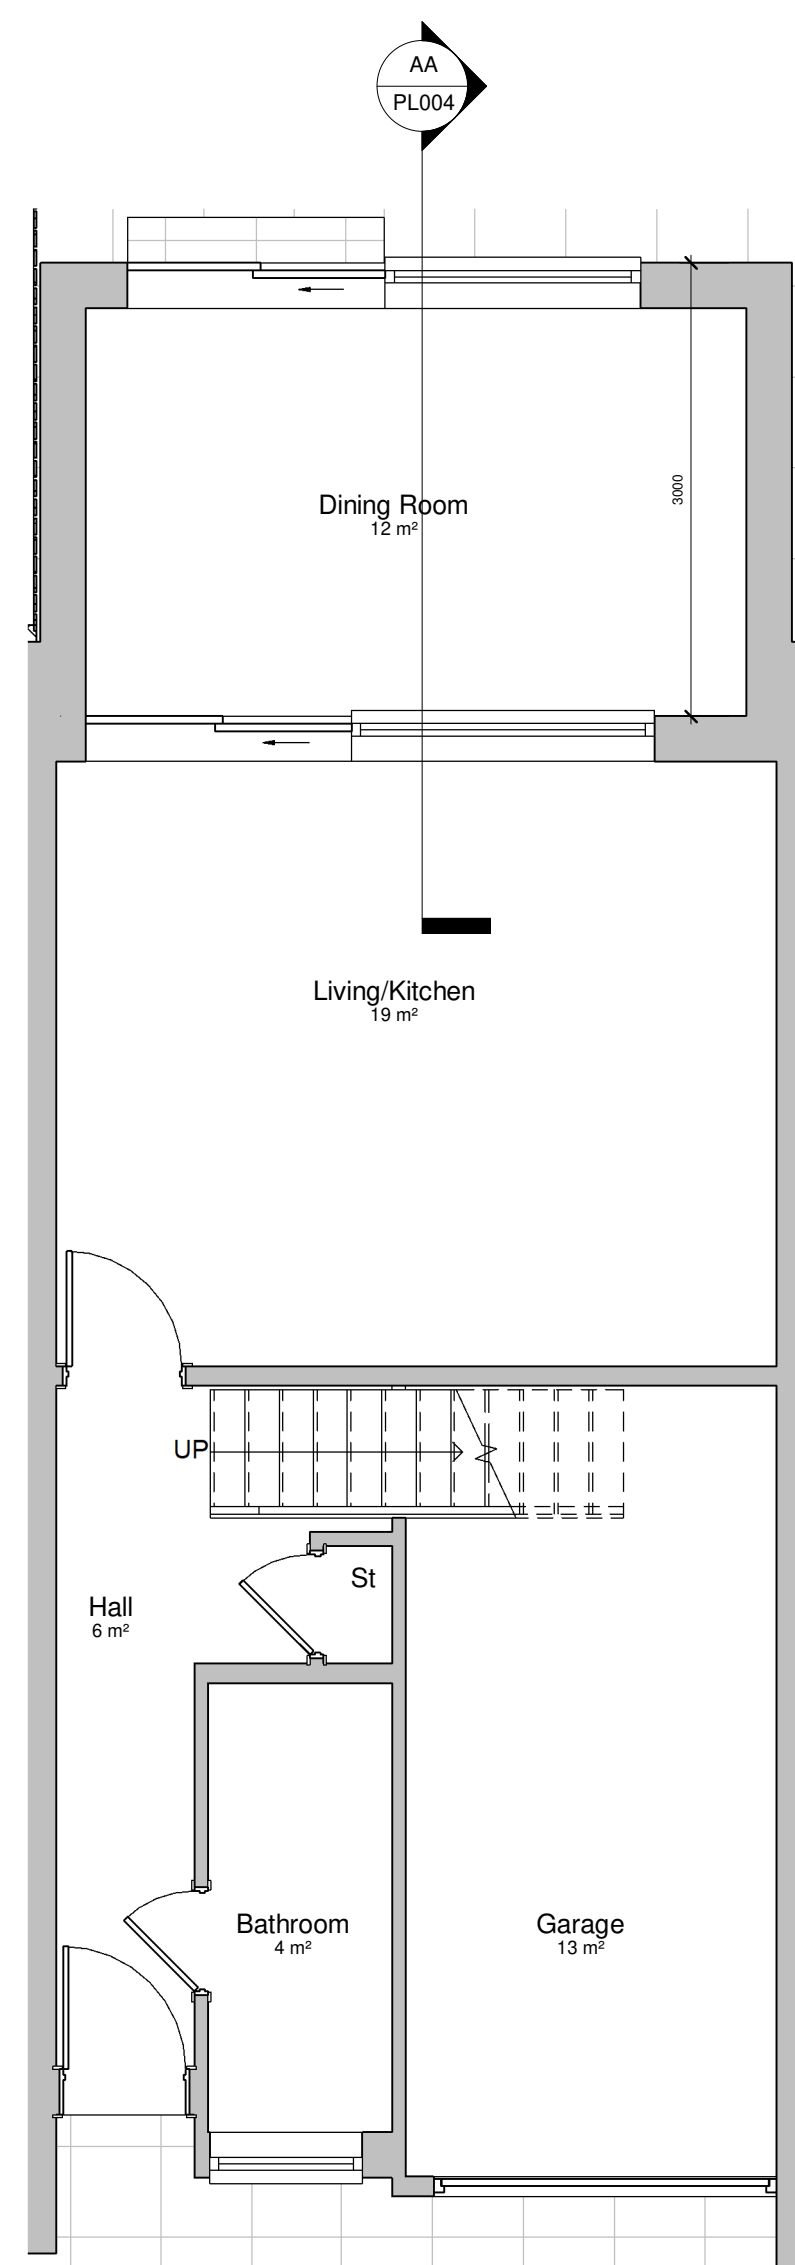


Ground Floor



 Ground Floor

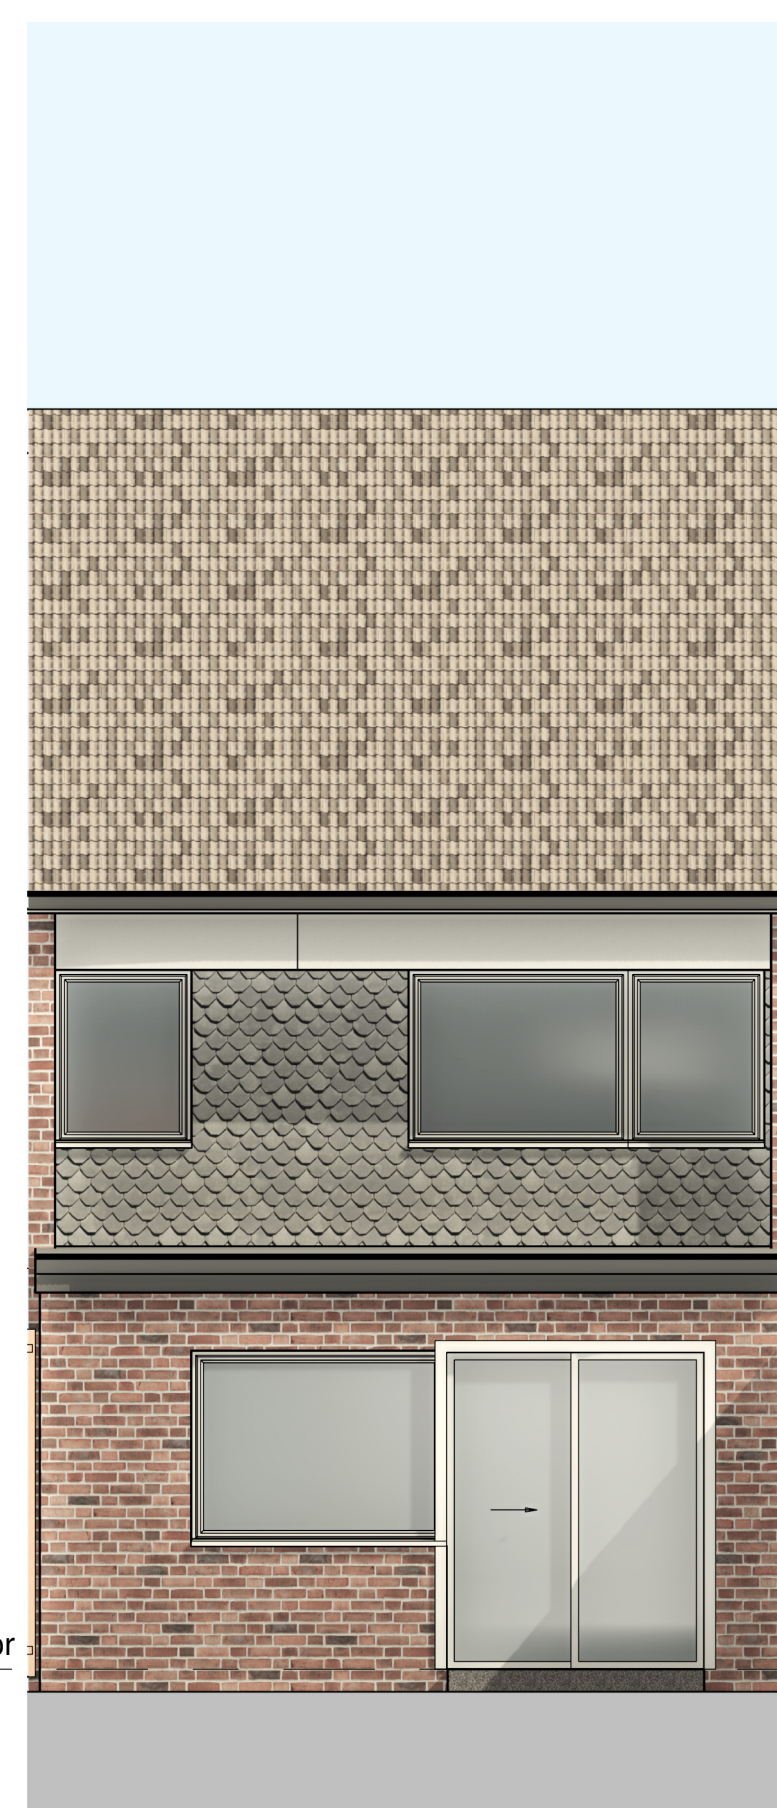

Ground Floor

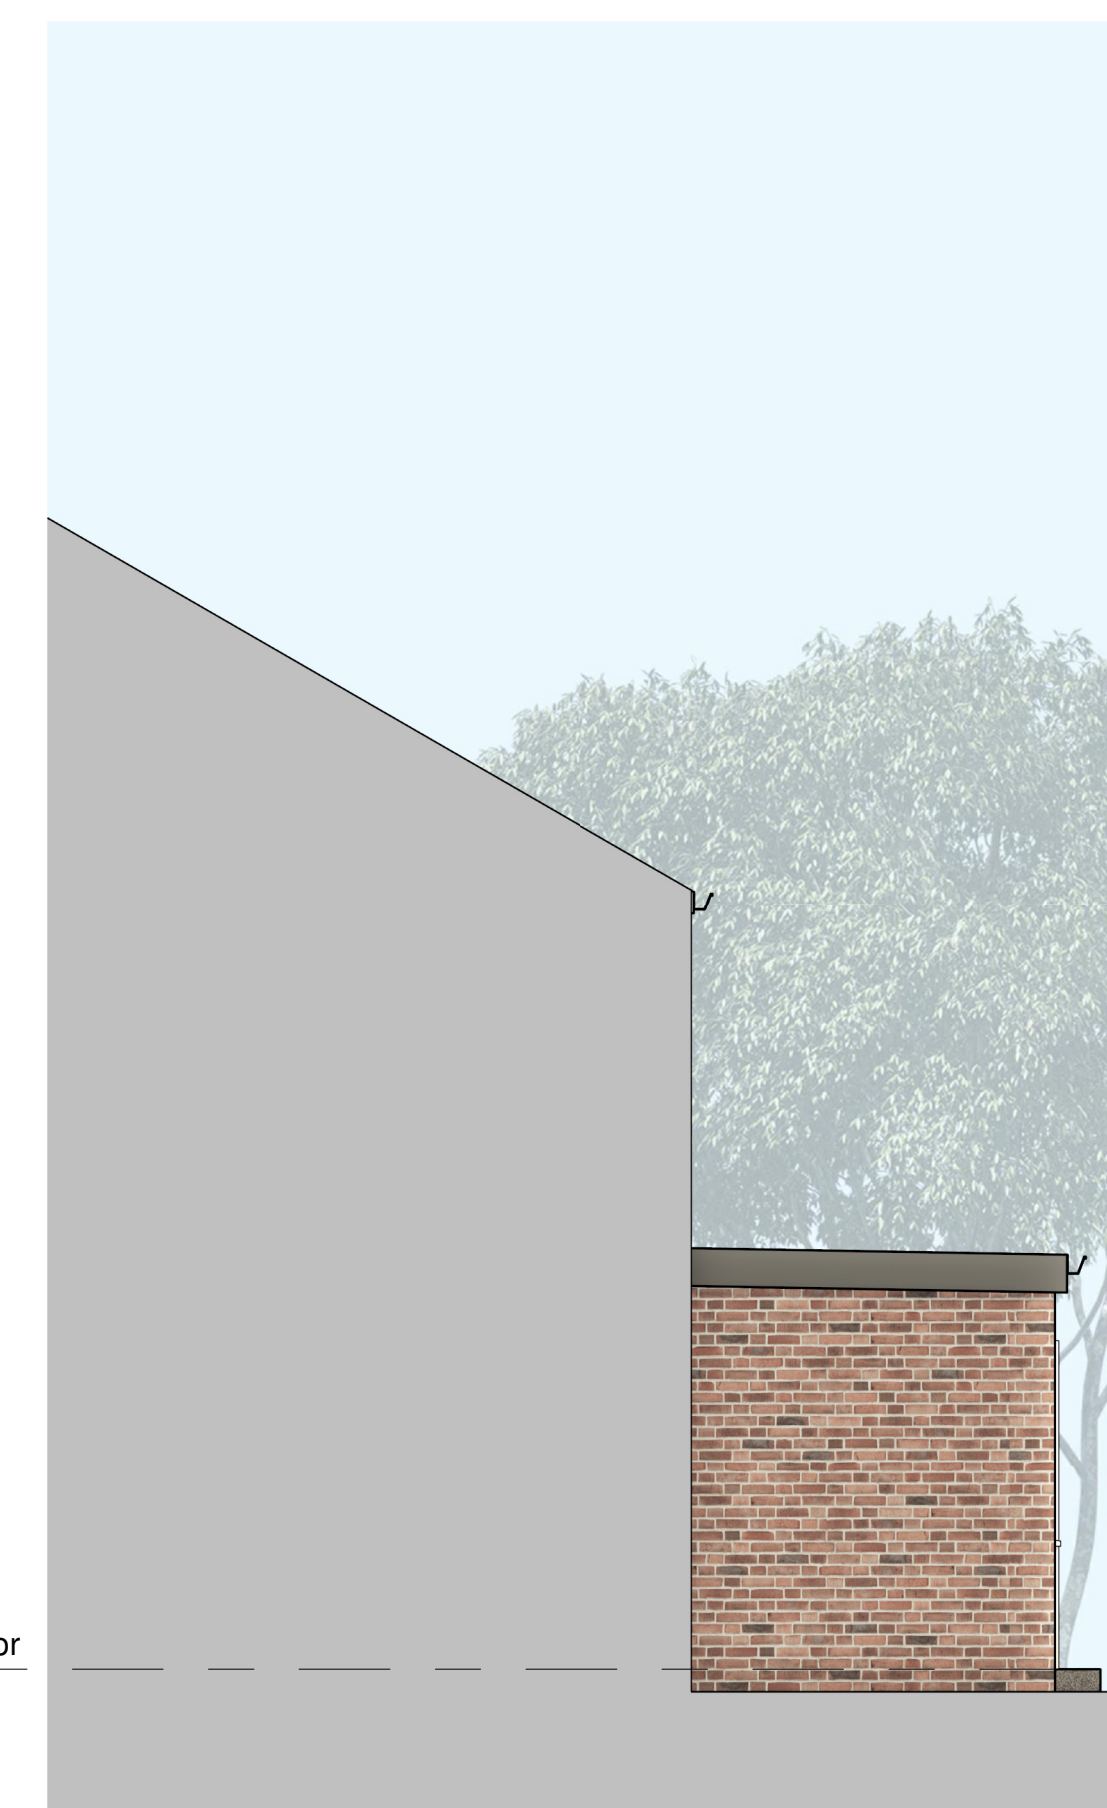


Ground Floor

0

A 3D perspective rendering of a proposed two-story house. The house features a brick chimney on the left side, a flat roof extension over the front entrance, and a gabled roof with shingles. The front entrance has a double door and a small step. The house is set on a light-colored gravel driveway.

Ground Floor
0

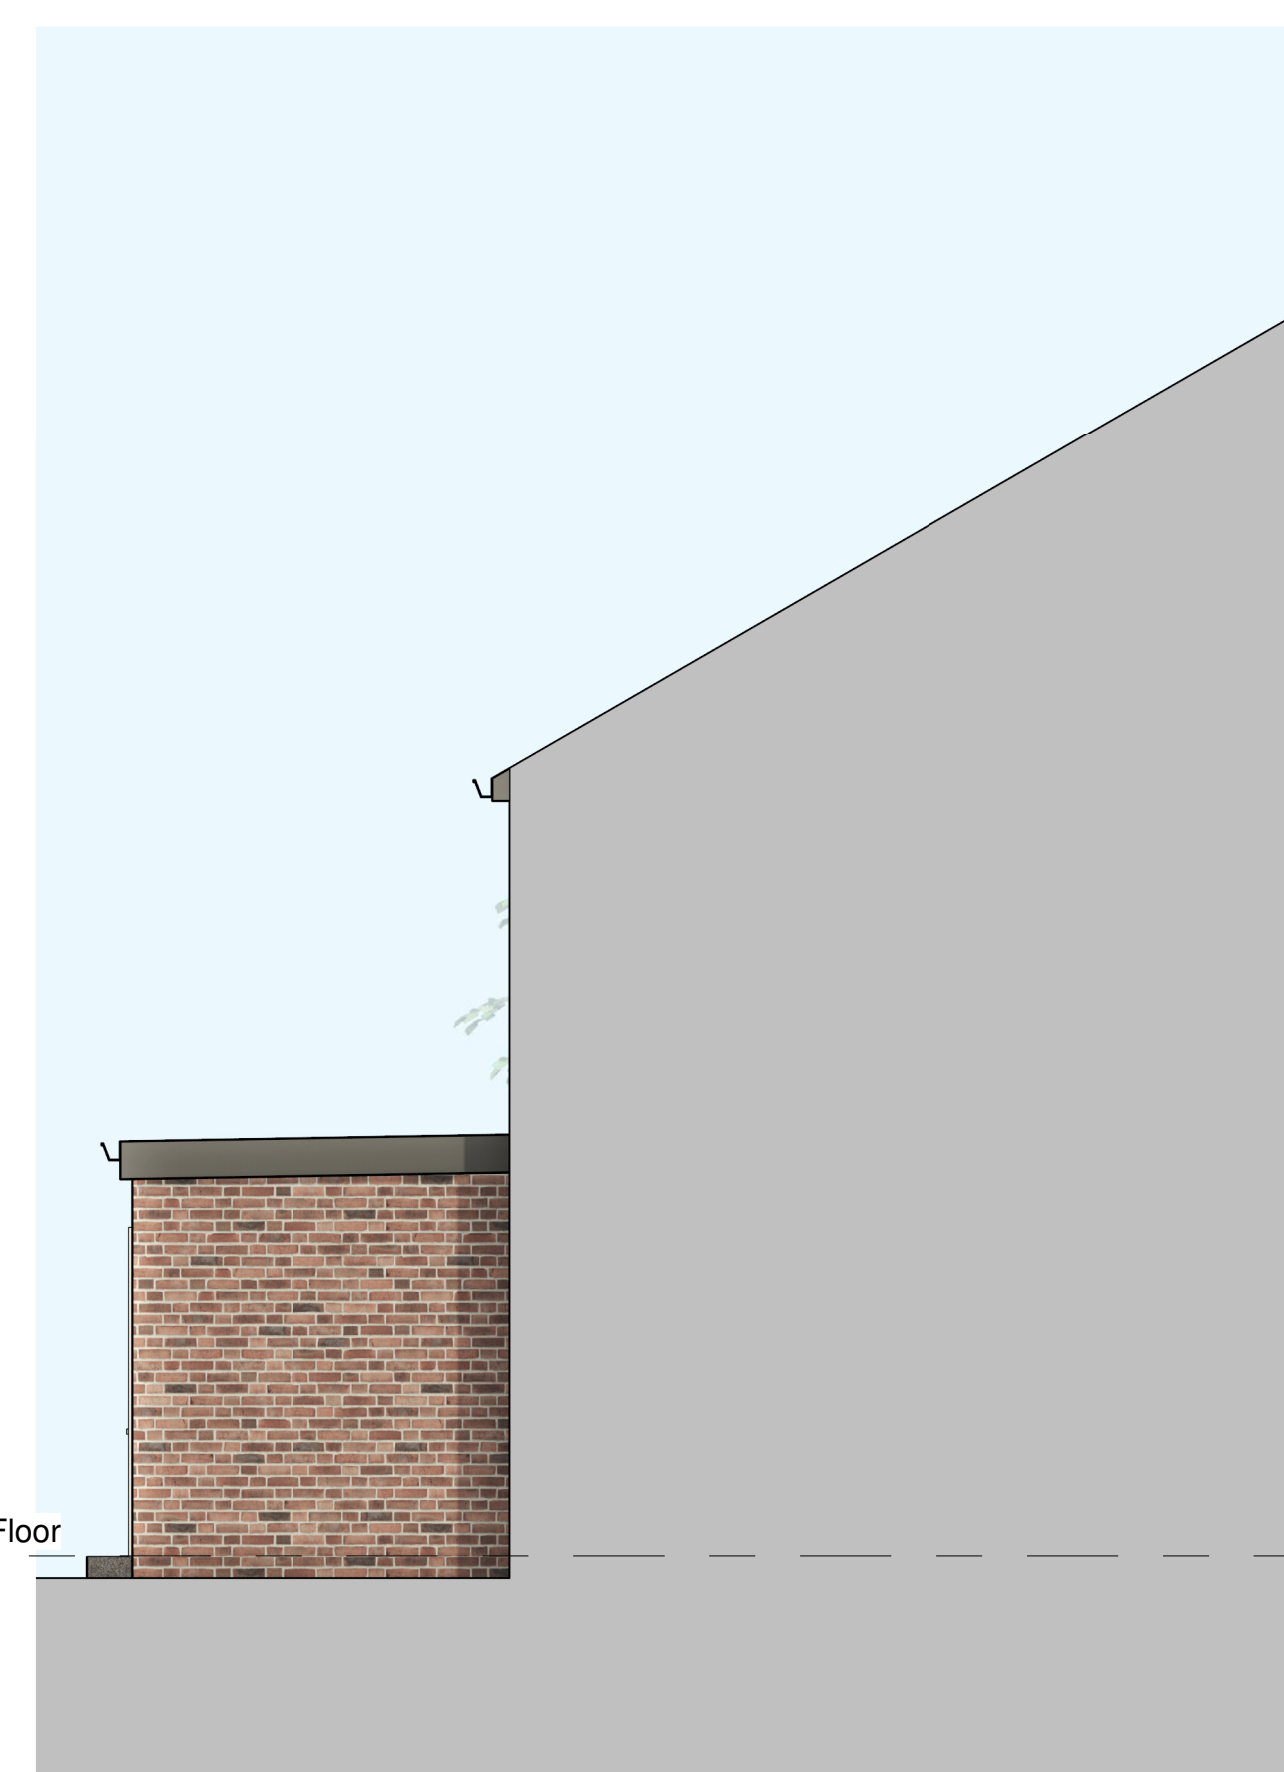[illegible]

PROJECT

17 Ivy Close DA12
5NP

	TITLE
--	-------

Proposed Drawing

CLIENT

DRAWN BY
Ak

SCALE (@ A1)
1:50

DRAWING
PL004

	CHECKED BY Ak
--	------------------

DATE	25/11/25
------	----------

PROJECT NUMBER	783
----------------	-----

REV
