


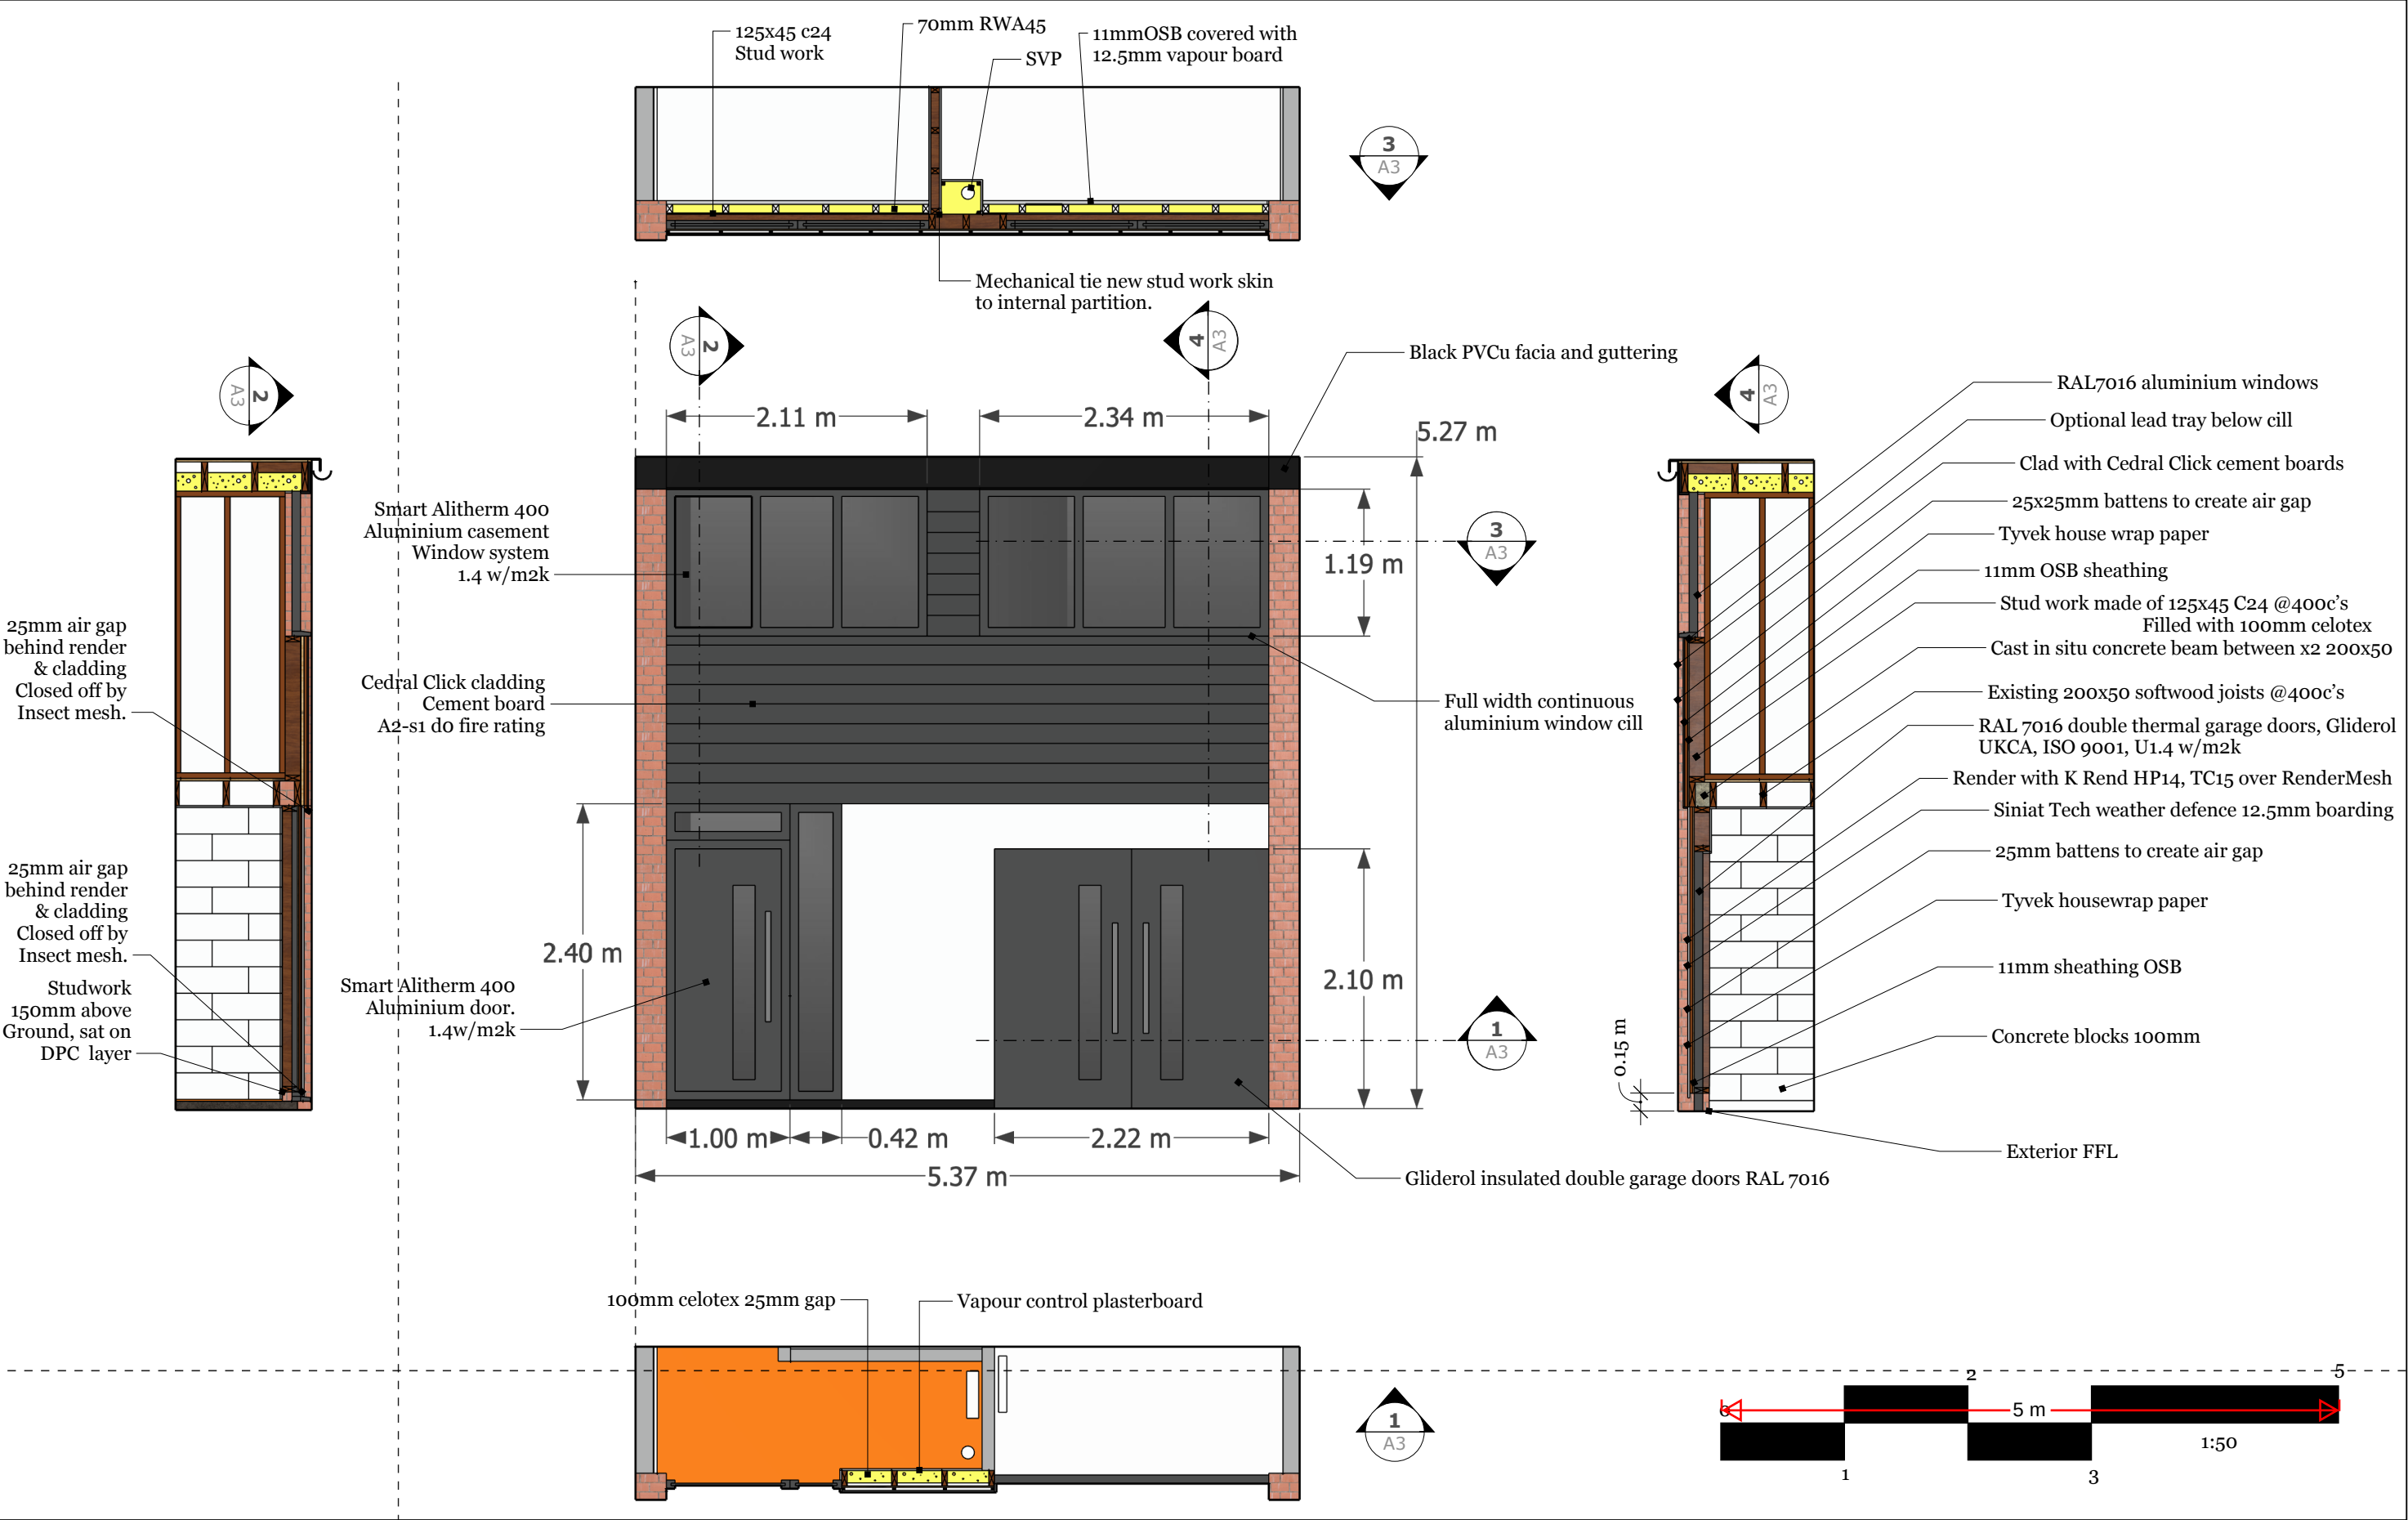

Proposed Elevation and Sections

Malt Building Services Ltd

Newgale Proposed Front Window Design

REVISIONS		
	MM/DD/YY	REMARKS
1	03 /02 /2026	Added scale and scale bar
2	...	...
3	...	...
4	...	...
5	...	...