


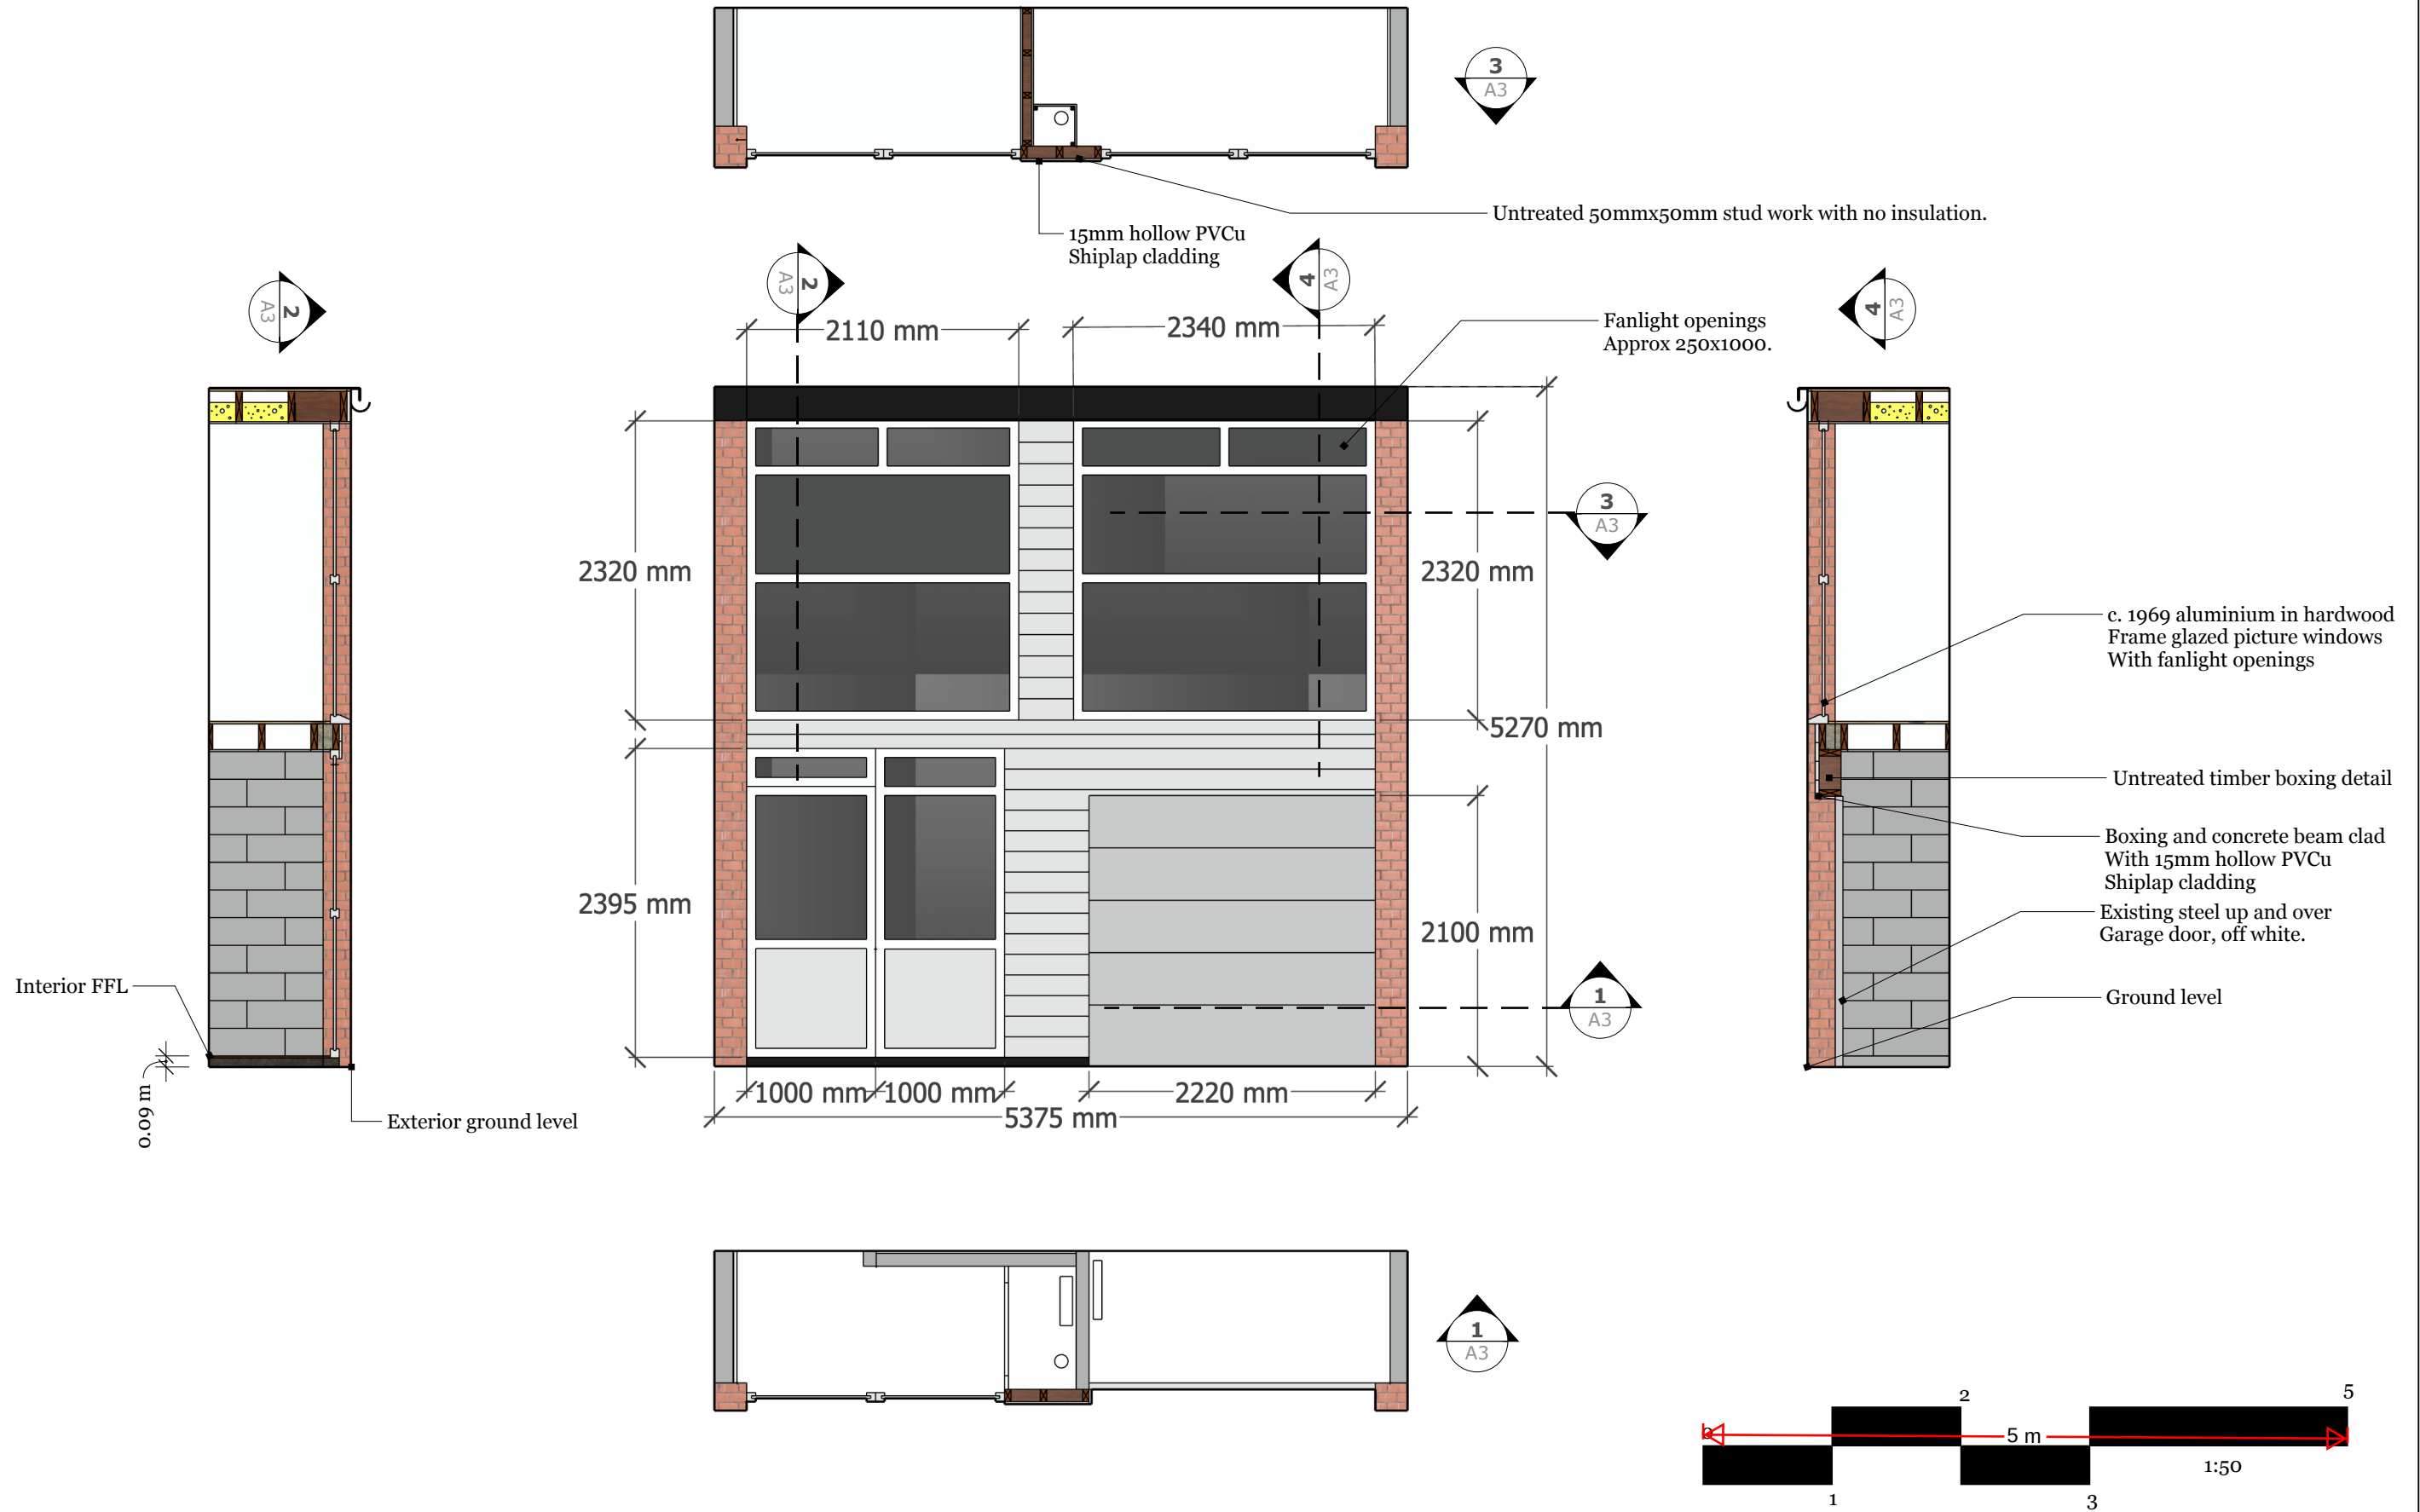

Existing Elevation and Sections 1:50

Malt Building Services Ltd

Newgale Existing Front Window Design

REVISIONS		
	MM/DD/YY	REMARKS
1	03 /02 /2026	Added scale and scale bar
2	___/___/___	...
3	___/___/___	...
4	___/___/___	...
5	___/___/___	...

02

A