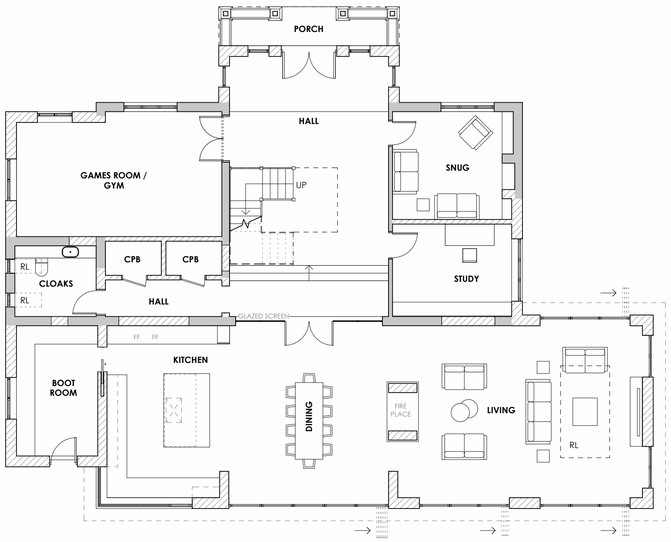

GROUND FLOOR PLAN
Scale 1 : 100

FIRST FLOOR PLAN
Scale 1 : 100

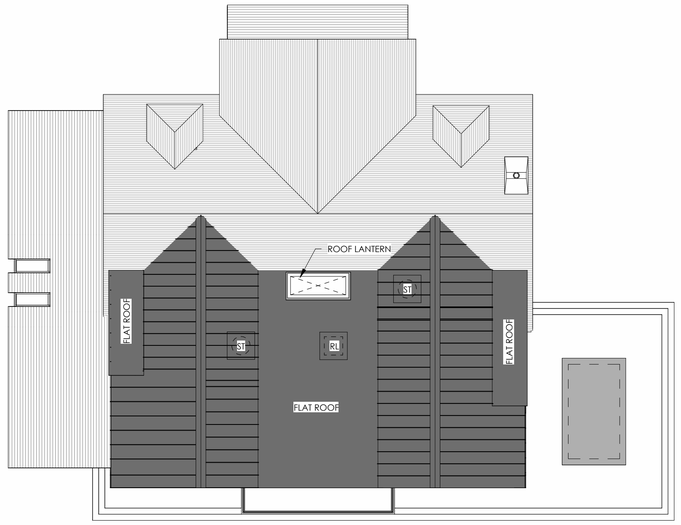

ROOF PLAN
Scale 1 : 100

LEGEND:

- EXISTING WALLS
- PROPOSED WALLS
- OBS — OBSCURED PRIVACY GLASS
- RL — ROOFLIGHT OVER
- ST — SUNTUBE OVER

REAR (NORTH-WEST) ELEVATION
Scale 1 : 100

SIDE (NORTH-EAST) ELEVATION
Scale 1 : 100

FRONT (SOUTH-EAST) ELEVATION
Scale 1 : 100

SCALE1:100 — 10 m
0 1 2 3 4 5 10m

SIDE (SOUTH-WEST) ELEVATION
Scale 1 : 100

Rev	Date	Comments
A	09/01/2026	Rear extension redesigned to reduce perceived bulk

PLANNING

CLIENT
Mr & Mrs Sakaria

PROJECT
Woodside, Pear Tree Lane, Shorne, Kent, DA12 3JT

TITLE
Proposed Plans and Elevations

PROJECT NO.	DATE
8768	March 2025
DRAWING NO. 8768 - PD-04	REVISION A
SCALE 1 : 100@ A1	DRAWN RD
	CHECKED PH

Nepicar House, London Road,
Wrotham Heath, TN15 7RS

phone: 01732 753333
fax: 01732 753334

info@offsetarchitects.co.uk
www.offsetarchitects.com

offset architects