


Boundary Treatment

1 : 100

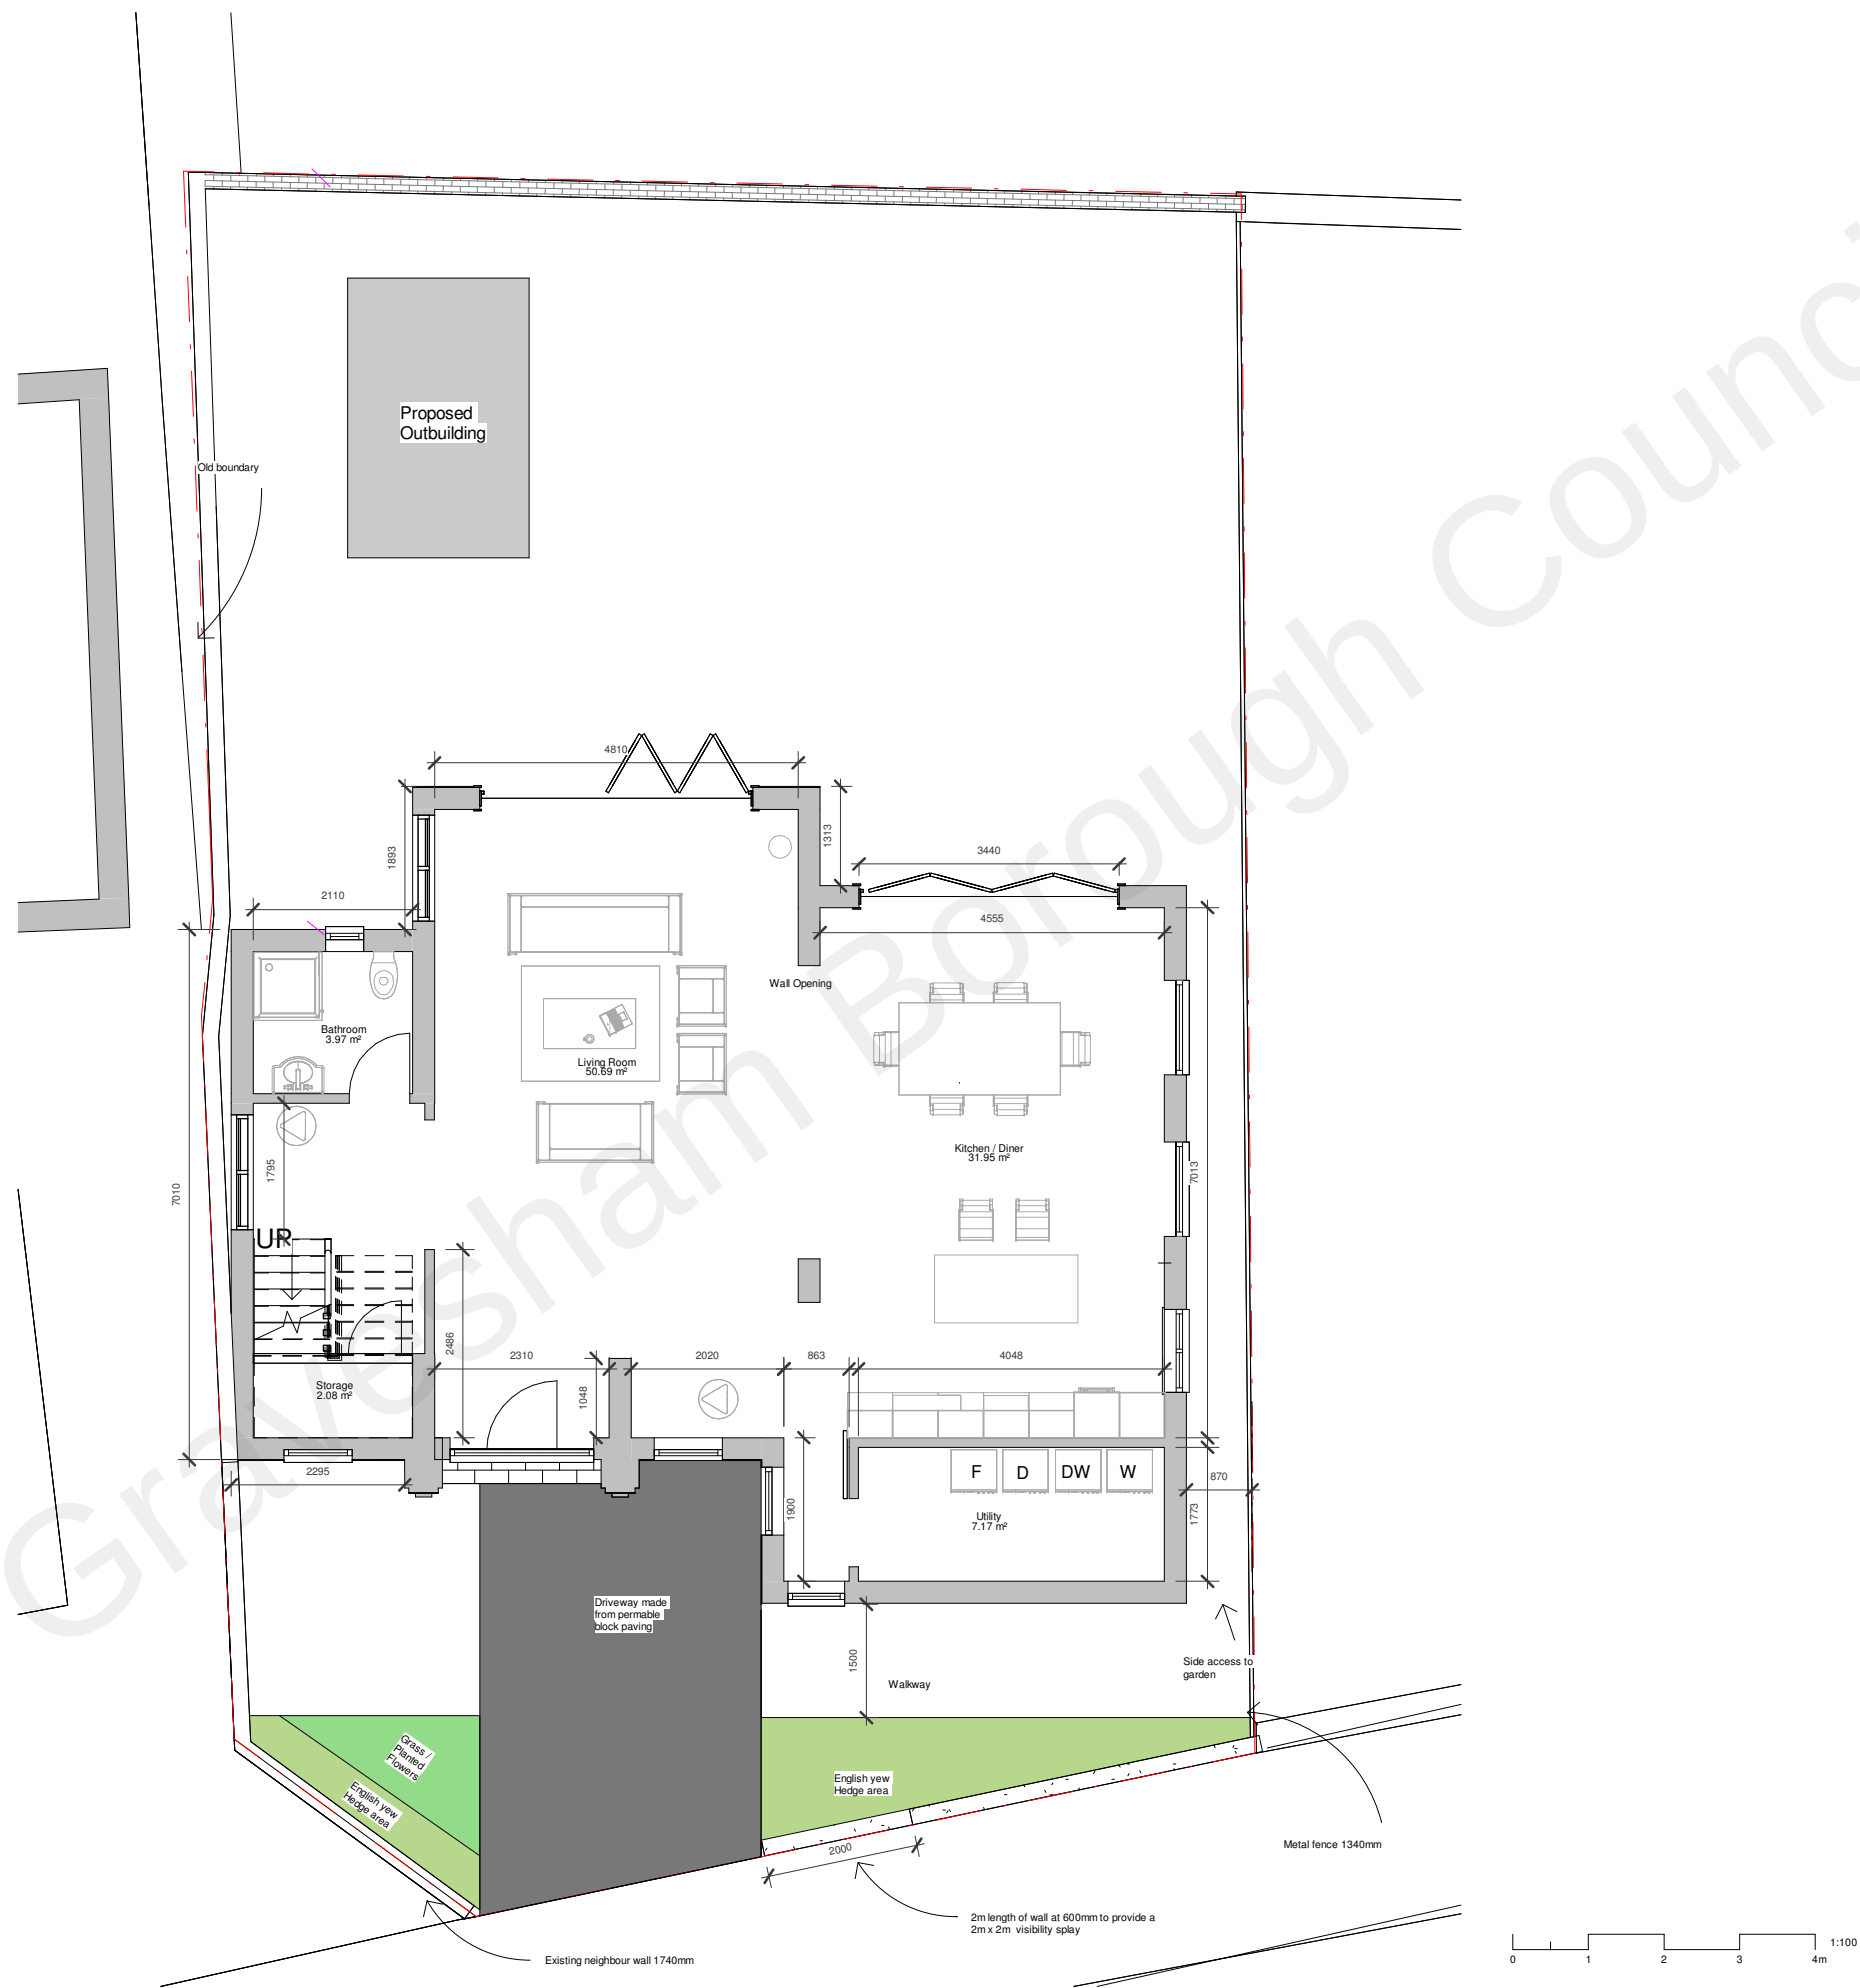

PROGRAMME:		

REVISION NOTES:		
REV:	DATE:	DESCRIPTION:

- GENERAL NOTES:
- 1. All Dimensions are in millimetres unless otherwise stated
 - 2. All work to be carried out in accordance with the current edition of the building regulations 1991 (including amendments) and all relevant british standards/codes of practice.
 - 3. The Contractor is responsible for the correct setting out of the works on site, all dimensions to be checked prior to fabrication of materials and commencement of works.
 - 4. This Drawing is to be read in conjunction with all relevant drawings and specifications



CLIENT: A. Sahota		
PROJECT: Demolition of existing garage and the erection 4 bedroom house		
PROJECT ADDRESS: 86 Central Avenue GRAVESEND DA12 5BH		
DRAWING TITLE: BOUNDARY TREATMENT		
DRAWN BY: NK		CHECKED BY: CS
DATE: 17.10.22	Rev:	Rev. DATE:
SCALE@A3:		DRAWING No: CA-R03-PR-102