
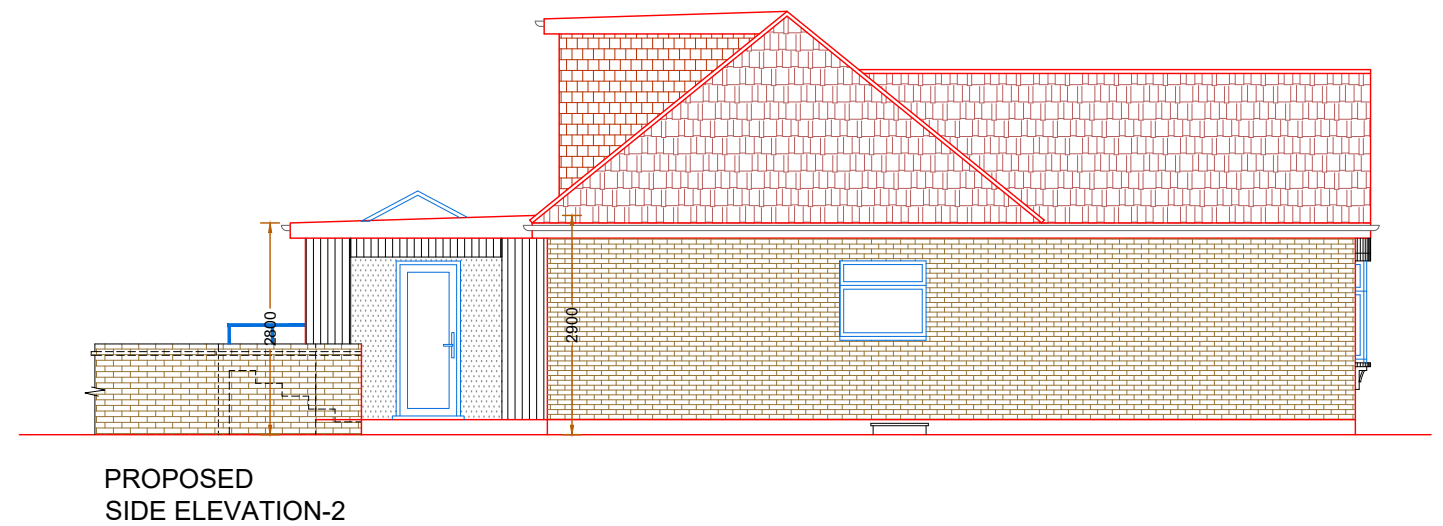
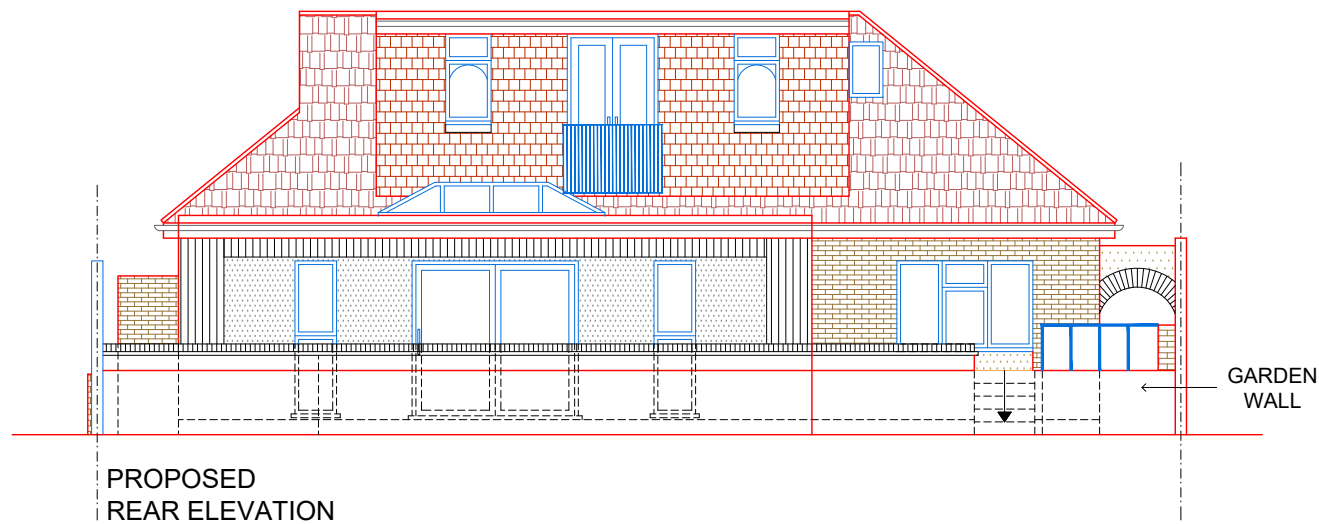
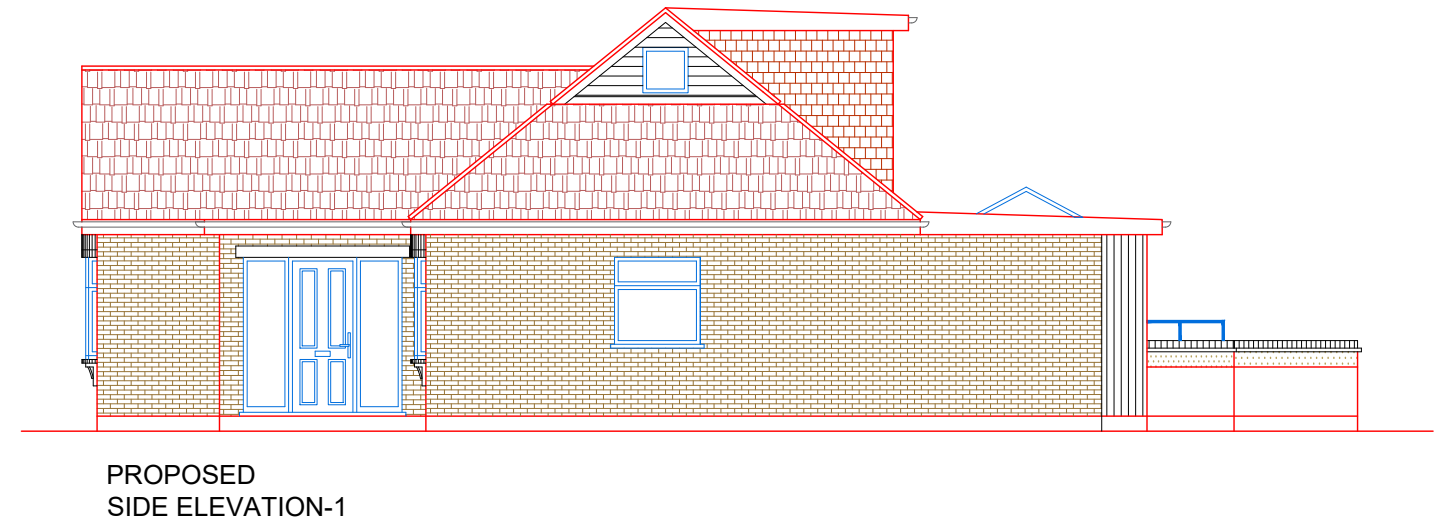


CLIENT	SITE	Date:	HB PLANNING SERVICES EMAIL INFO@HBPLANNINGSERVICES.CO.UK CONTACT 02038539648		
	8 Marling Way, Gravesend, Kent, DA12 4DN	17.04.2024			
DRAWING NO:	DRAWING TITLE	Scale @ A3:	Rev:	Date:	Notes:
202404-HB03	Proposed Elevations	1:100	P01	17.04.2024	For Planning Approval
		Revision:			
		P01			

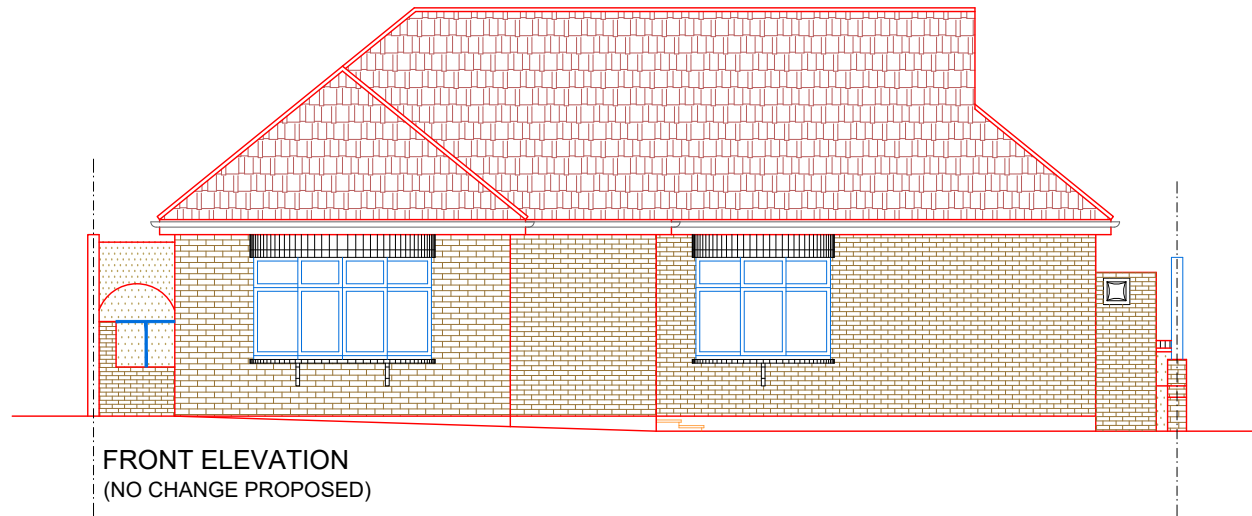