


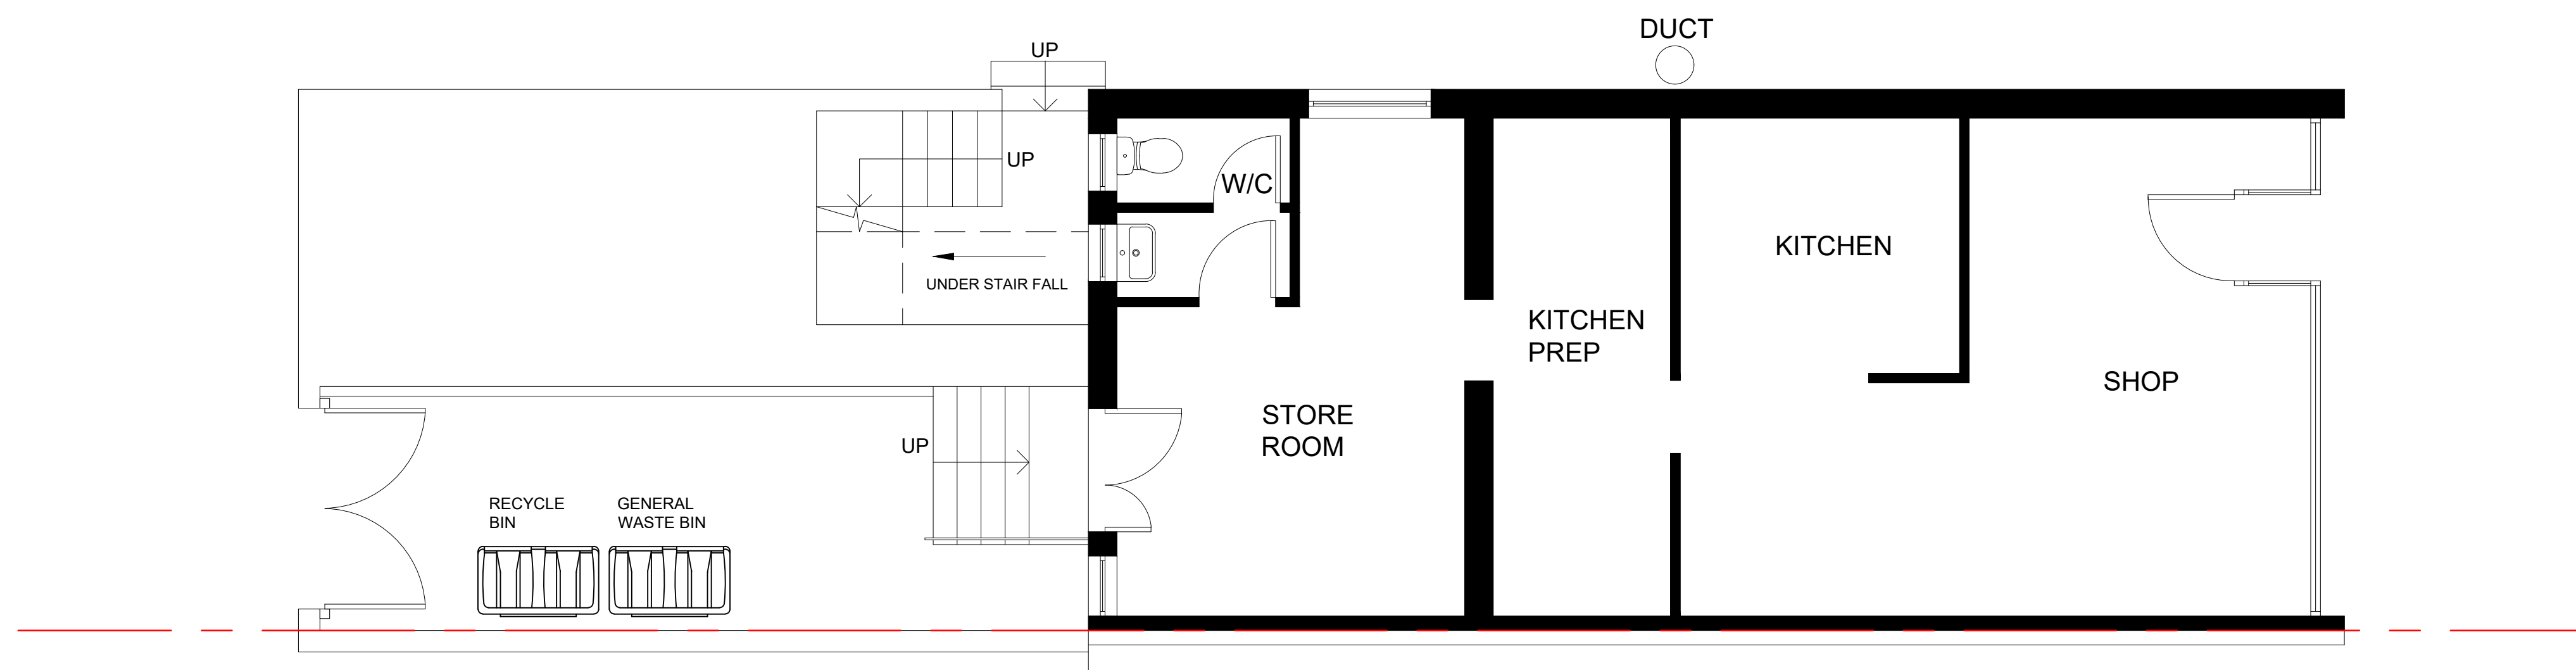


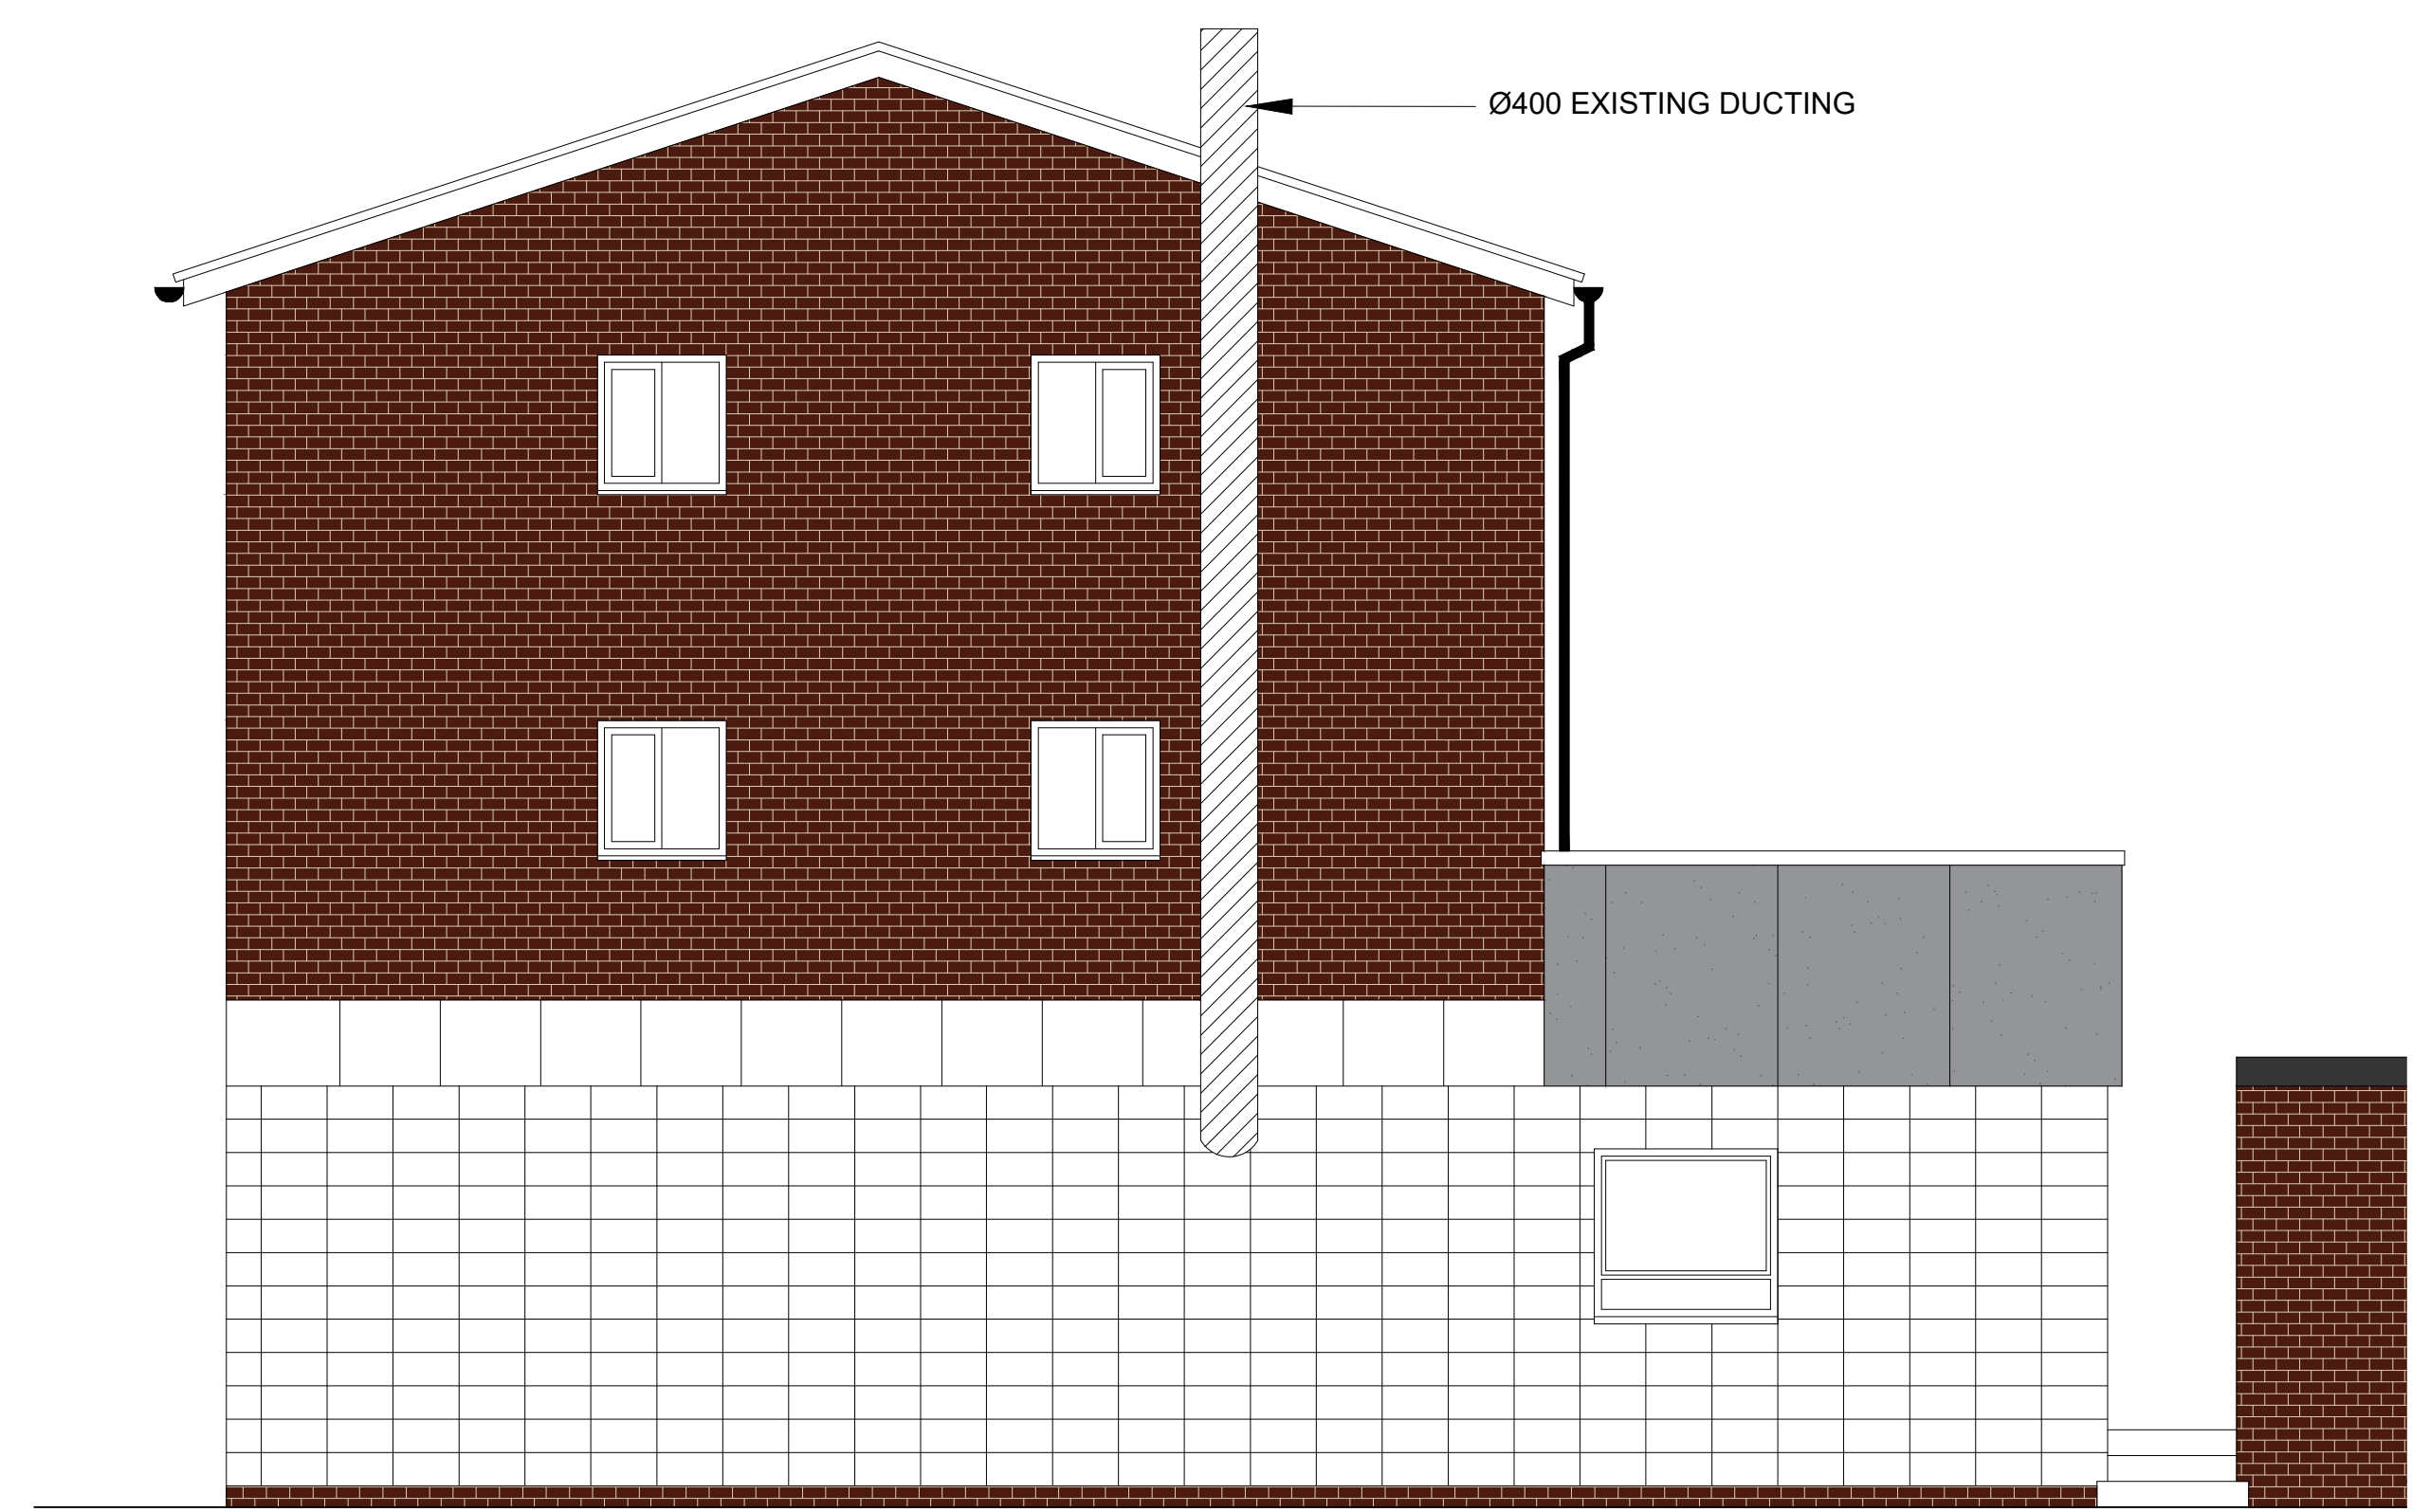

EXISTING PLAN

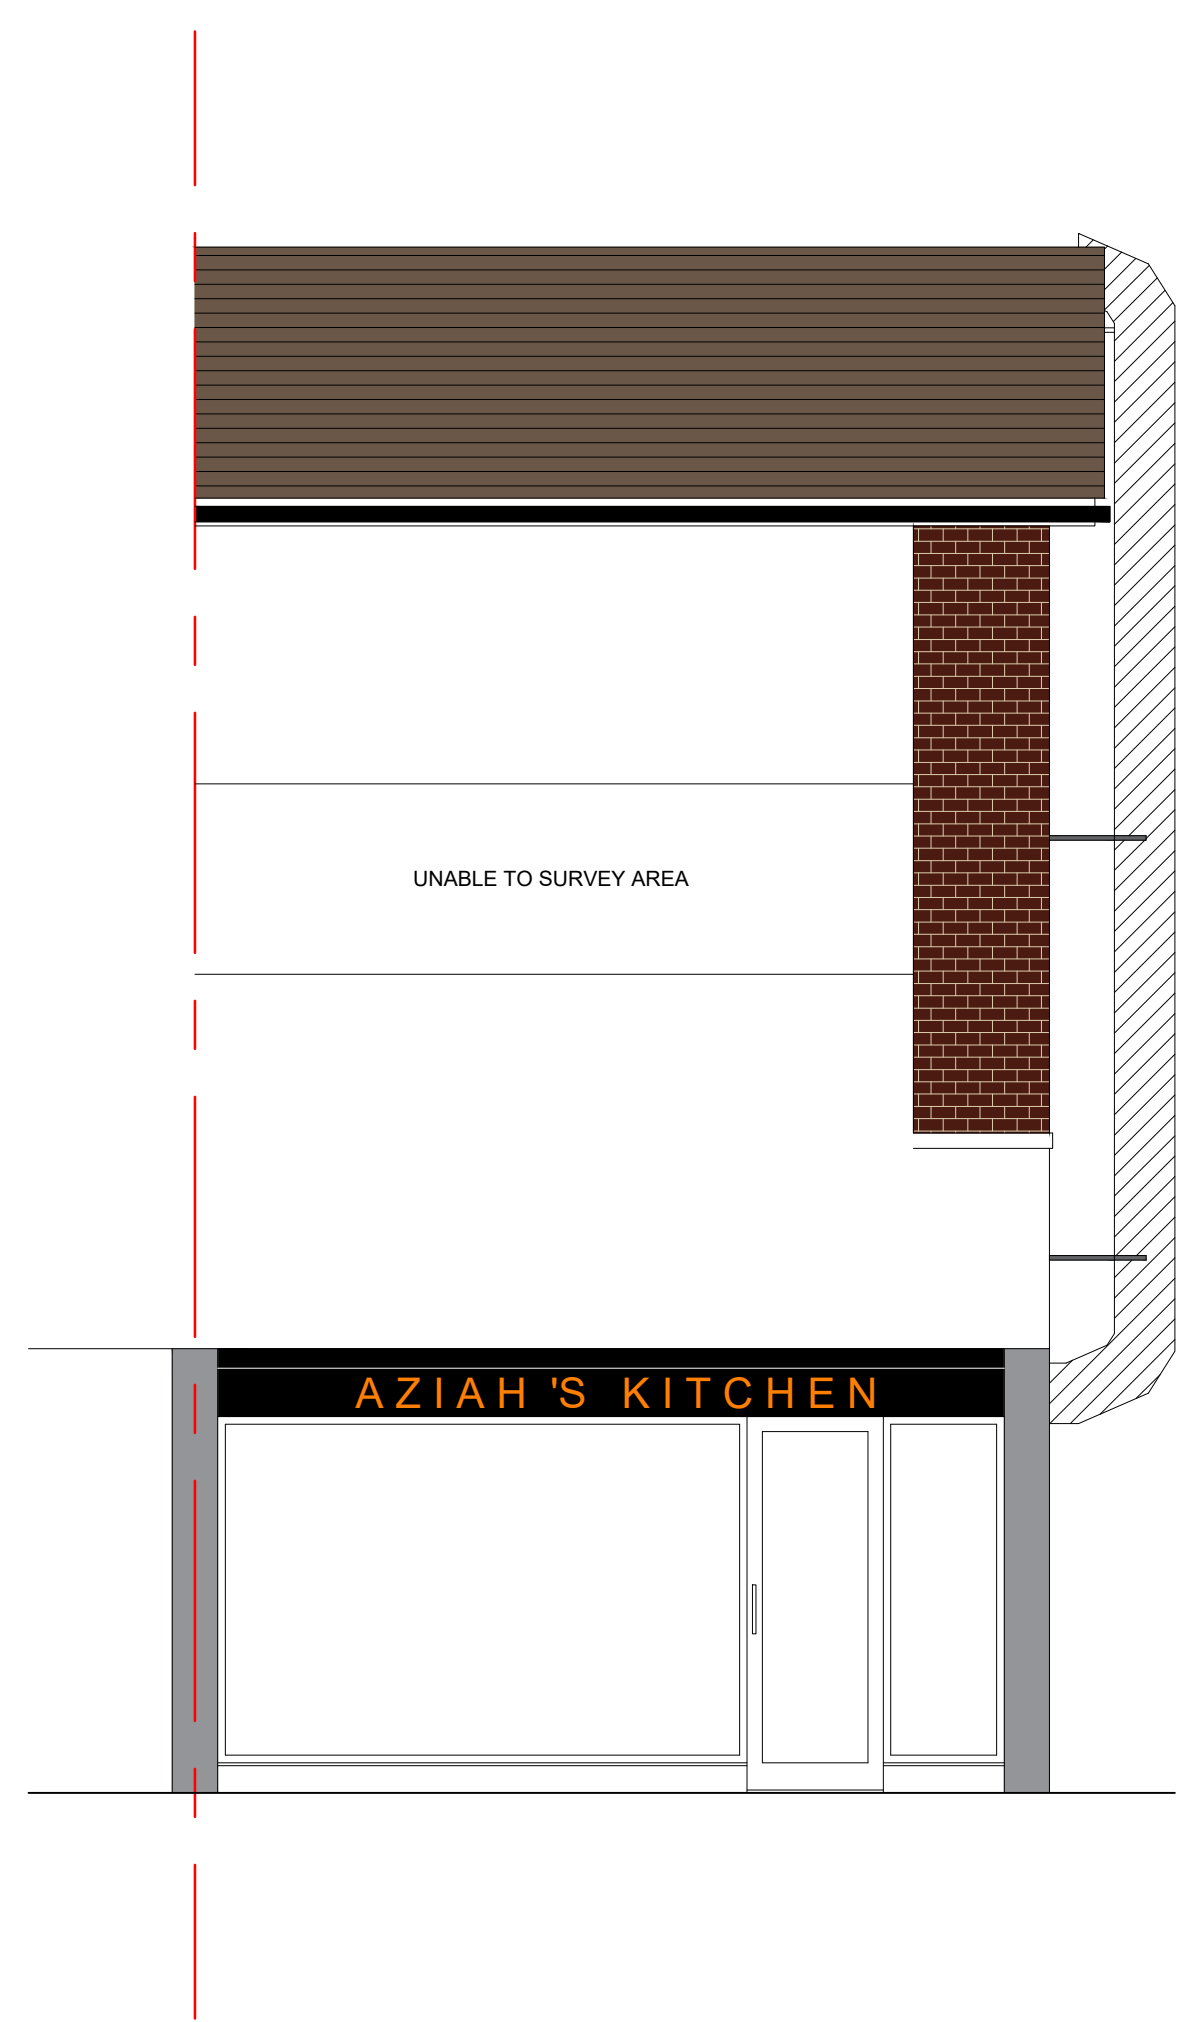

EXISTING ELEVATIONS

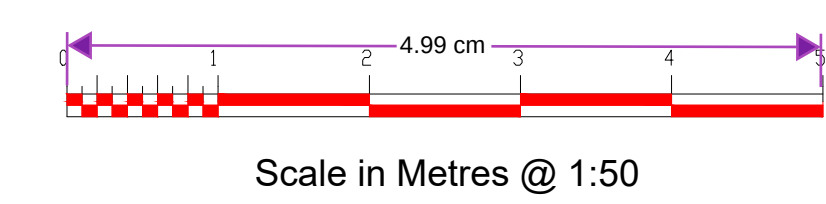

|   |                  |                              |     |
|---|------------------|------------------------------|-----|
| SANAA DESIGNS<br>18 Grenadier Close<br>Rainham, Kent<br>ME8 8NQ<br>Email - sanaadesigns@outlook.com<br>Mobile - 07583 437570 |                  |                              |     |
| PROJECT<br>8 The Hive Lane, Northfleet,<br>Gravesend DA11 9DE                                                                |                  |                              |     |
| CLIENT<br>Mr S.Kumar   |                  |                              |     |
| DRAWN BY<br>SYK   | CHECKED BY<br>TK | DATE<br>06/02/24             |     |
| SCALE (@ A1)<br>1:50   |                  | SHEET NUMBER<br>PL/8TH/SD100 | REV |
| DRAWING<br>Existing Plans and Elevations                                                                                     |                  |                              |     |