

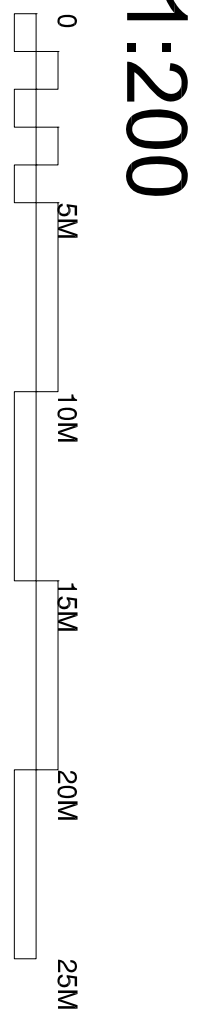
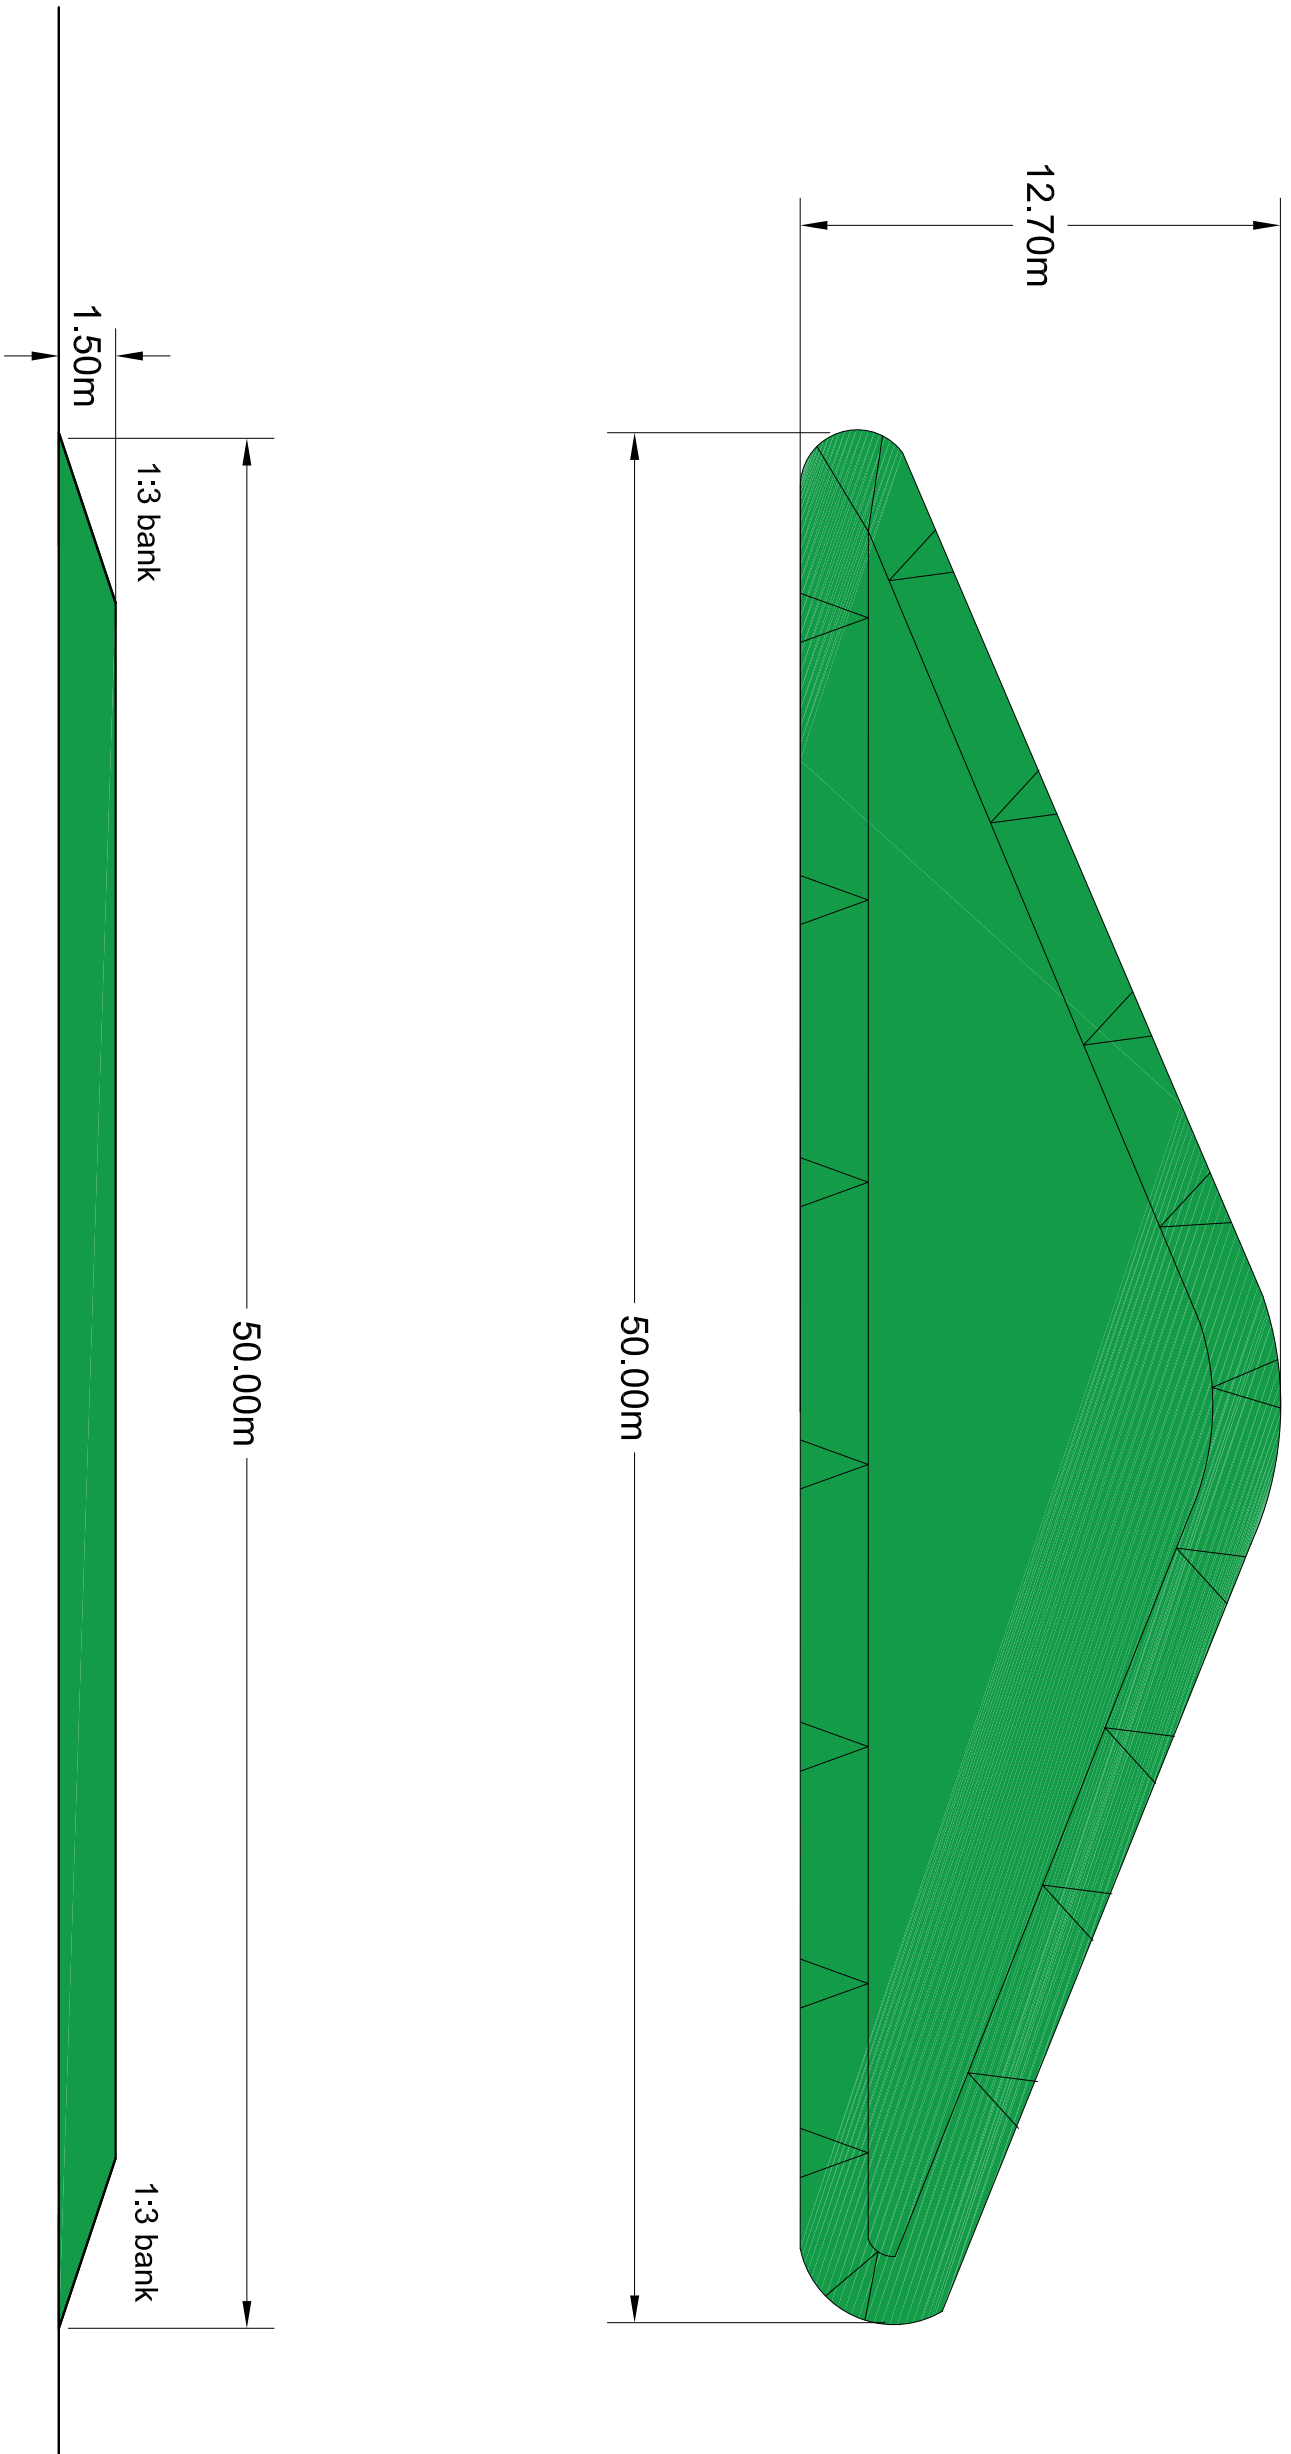


ARTIFICIAL GRASS PITCH (AGP) PROPOSAL

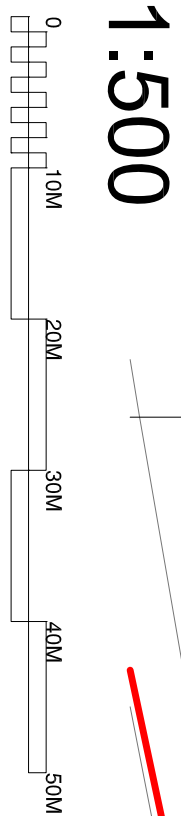


1:200

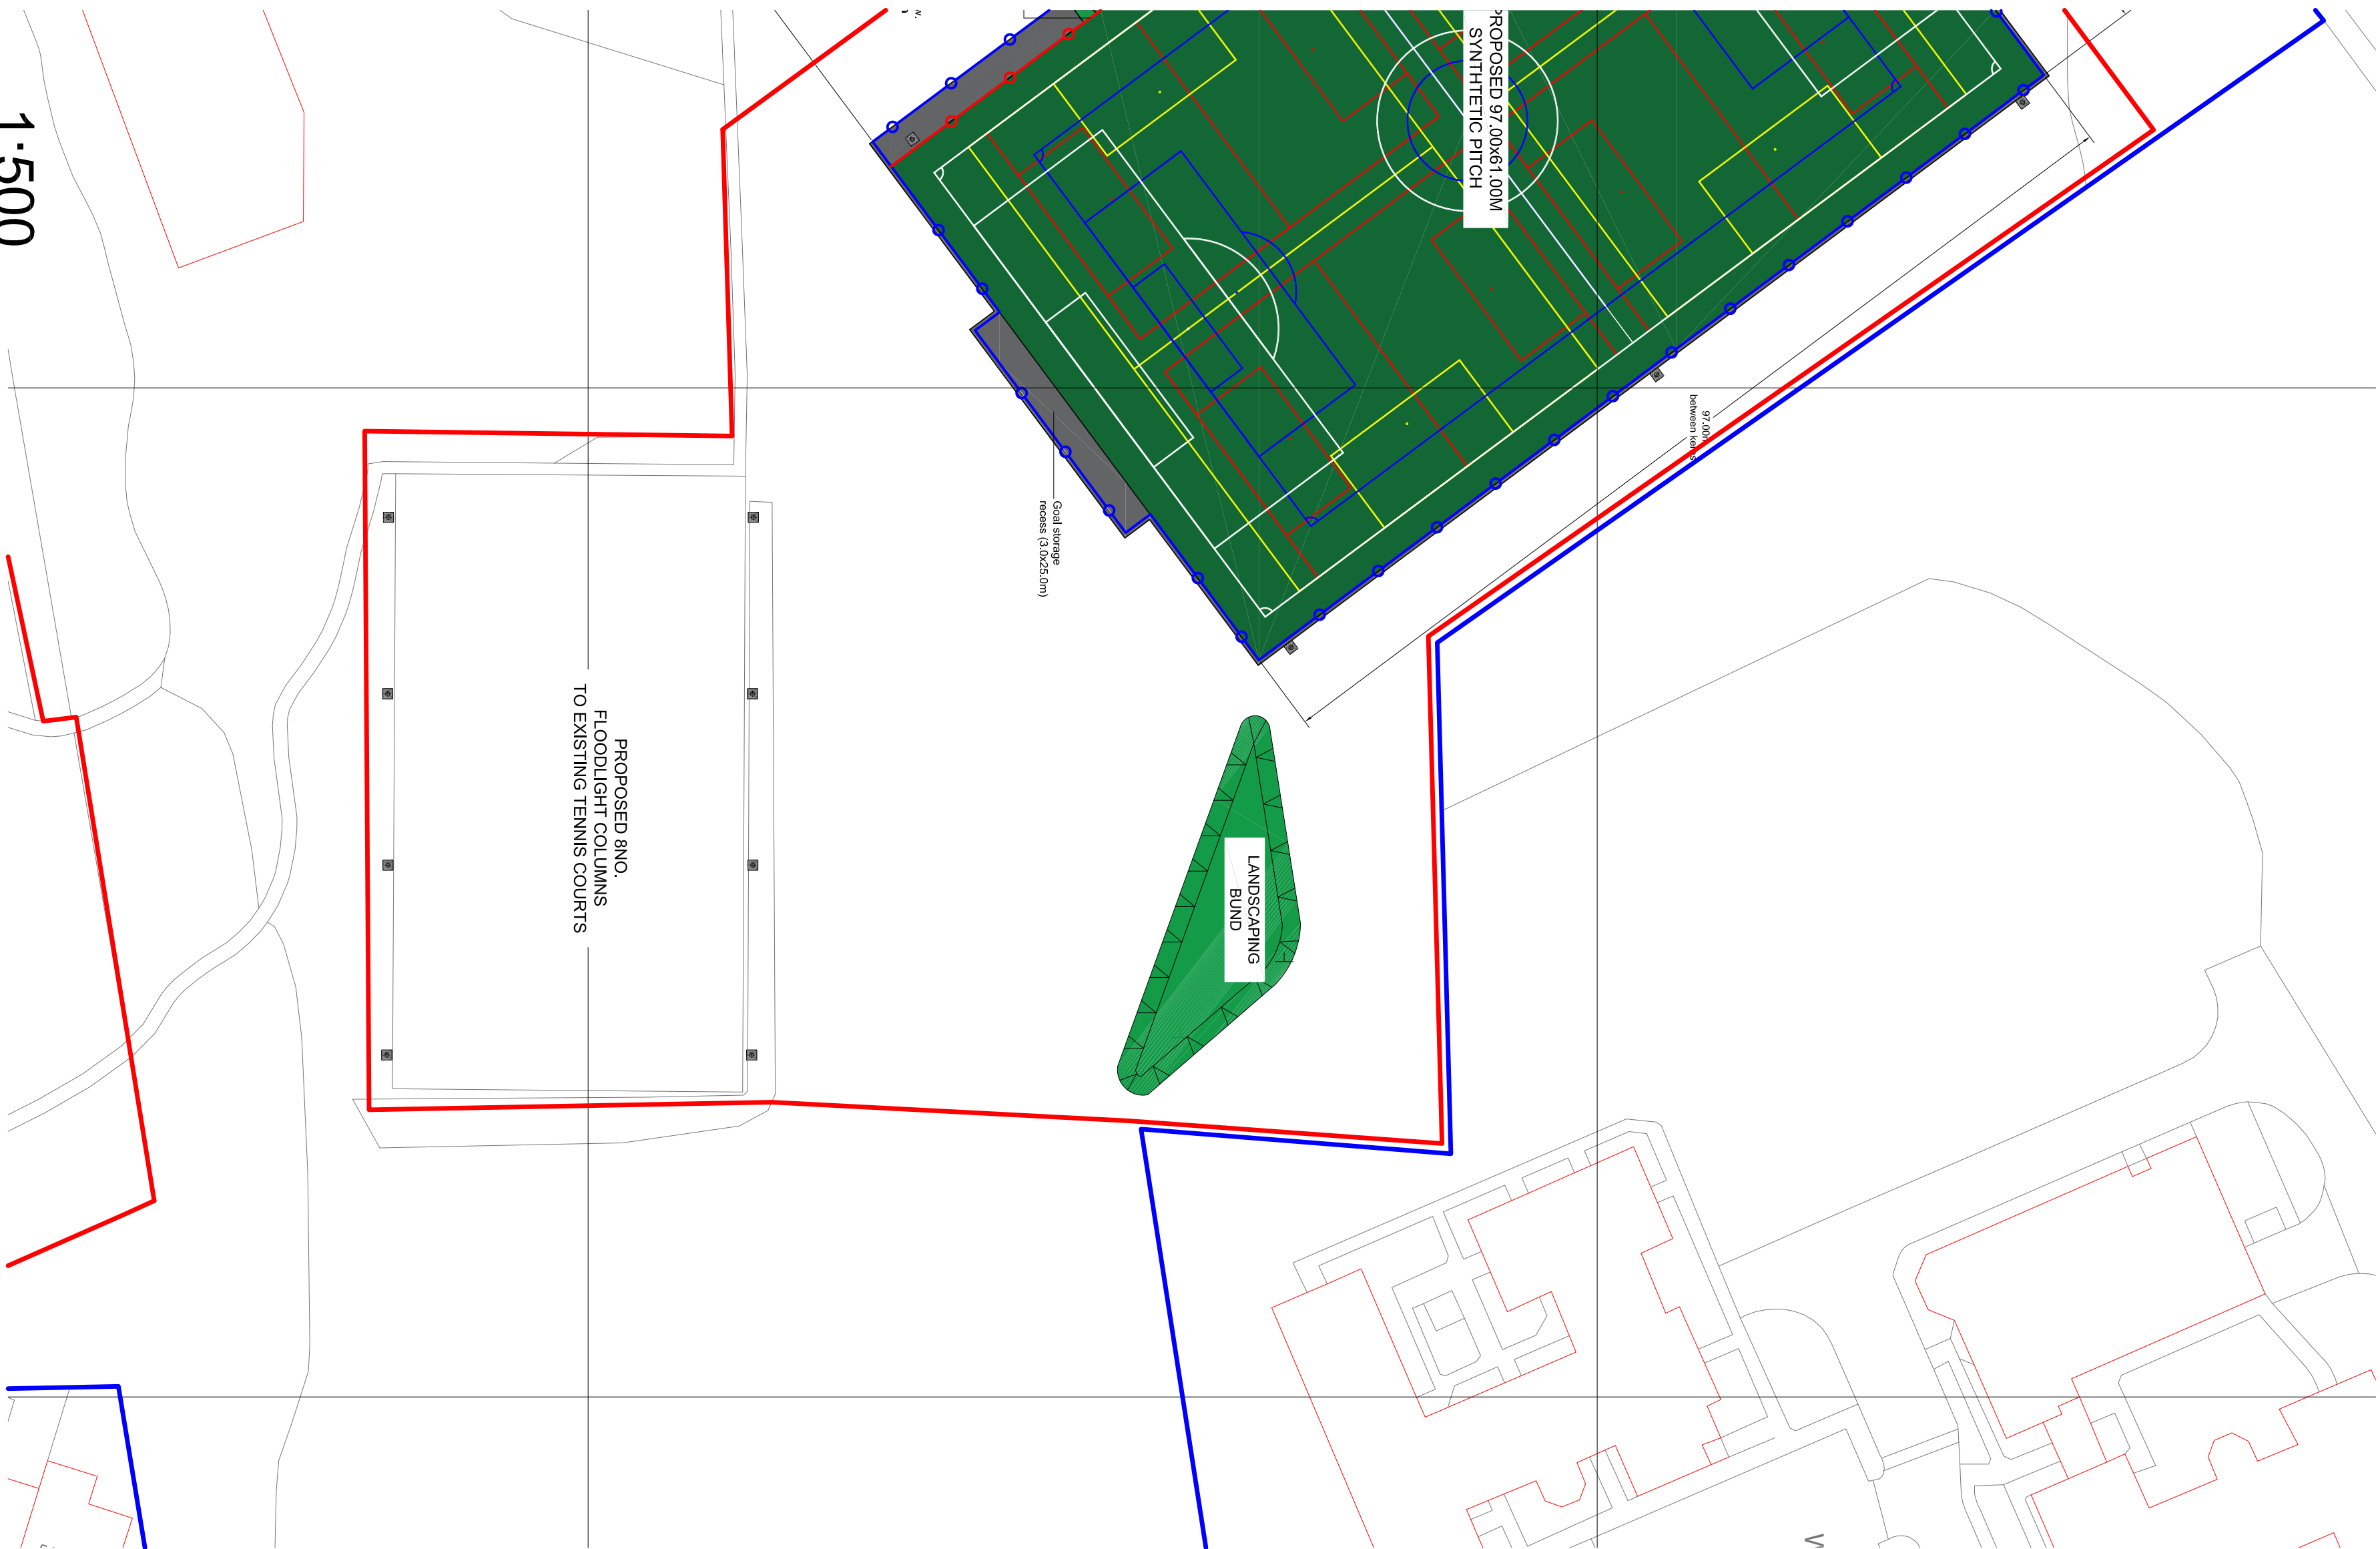

1:500

NO GUARANTEE CAN BE GIVEN THAT ALL SERVICES HAVE BEEN SHOWN ON THE DRAWING.
NO GUARANTEE CAN BE GIVEN TO THE ACCURACY AND COMPLETENESS OF ANY SERVICE PROVIDED INFORMATION SHOWN IN THIS DRAWING AND NO LIABILITY WILL BE ACCEPTED FOR ANY LOSSES THAT ARISE DUE TO A LACK OF ACCURACY IN ANY SERVICE PROVIDED RECORD INFORMATION.
RELEVANT SERVICE DRAWINGS SHOULD BE OBTAINED FROM APPROPRIATE SERVICE PROVIDERS AND USED IN CONJUNCTION WITH THIS DRAWING.
REFERENCE SHOULD ALSO BE MADE TO HISTORICAL PLANS AND AS BUILT DRAWINGS.

THIS DRAWING IS COPYRIGHT TO LABOSPORT LTD

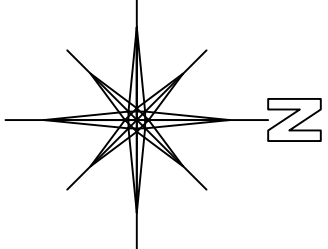

USER/REV

REVISION	DATE



Labosport Ltd
Unit 3, Aerial Way, 12, Mill Lane, Northfleet, Kent, ME15 8NW
www.labosport.com
Tel: 01113 5961 7090
info@labosport.co.uk

AUTHOR: NORTHFLEET SCHOOL

CHECKED: ARTIFICIAL GRASS PITCH (AGP)

PROJECT: DEVELOPMENT

PROPOSED BUND

DRAWING: PLANNING

DATE: 20.01.2025

SCALE: 1:500 & 1:200

PROJECT: 24-004(G-218481) 21