




This drawing is protected by copyright and must not be copied or reproduced without the written consent of Penfold Project Services

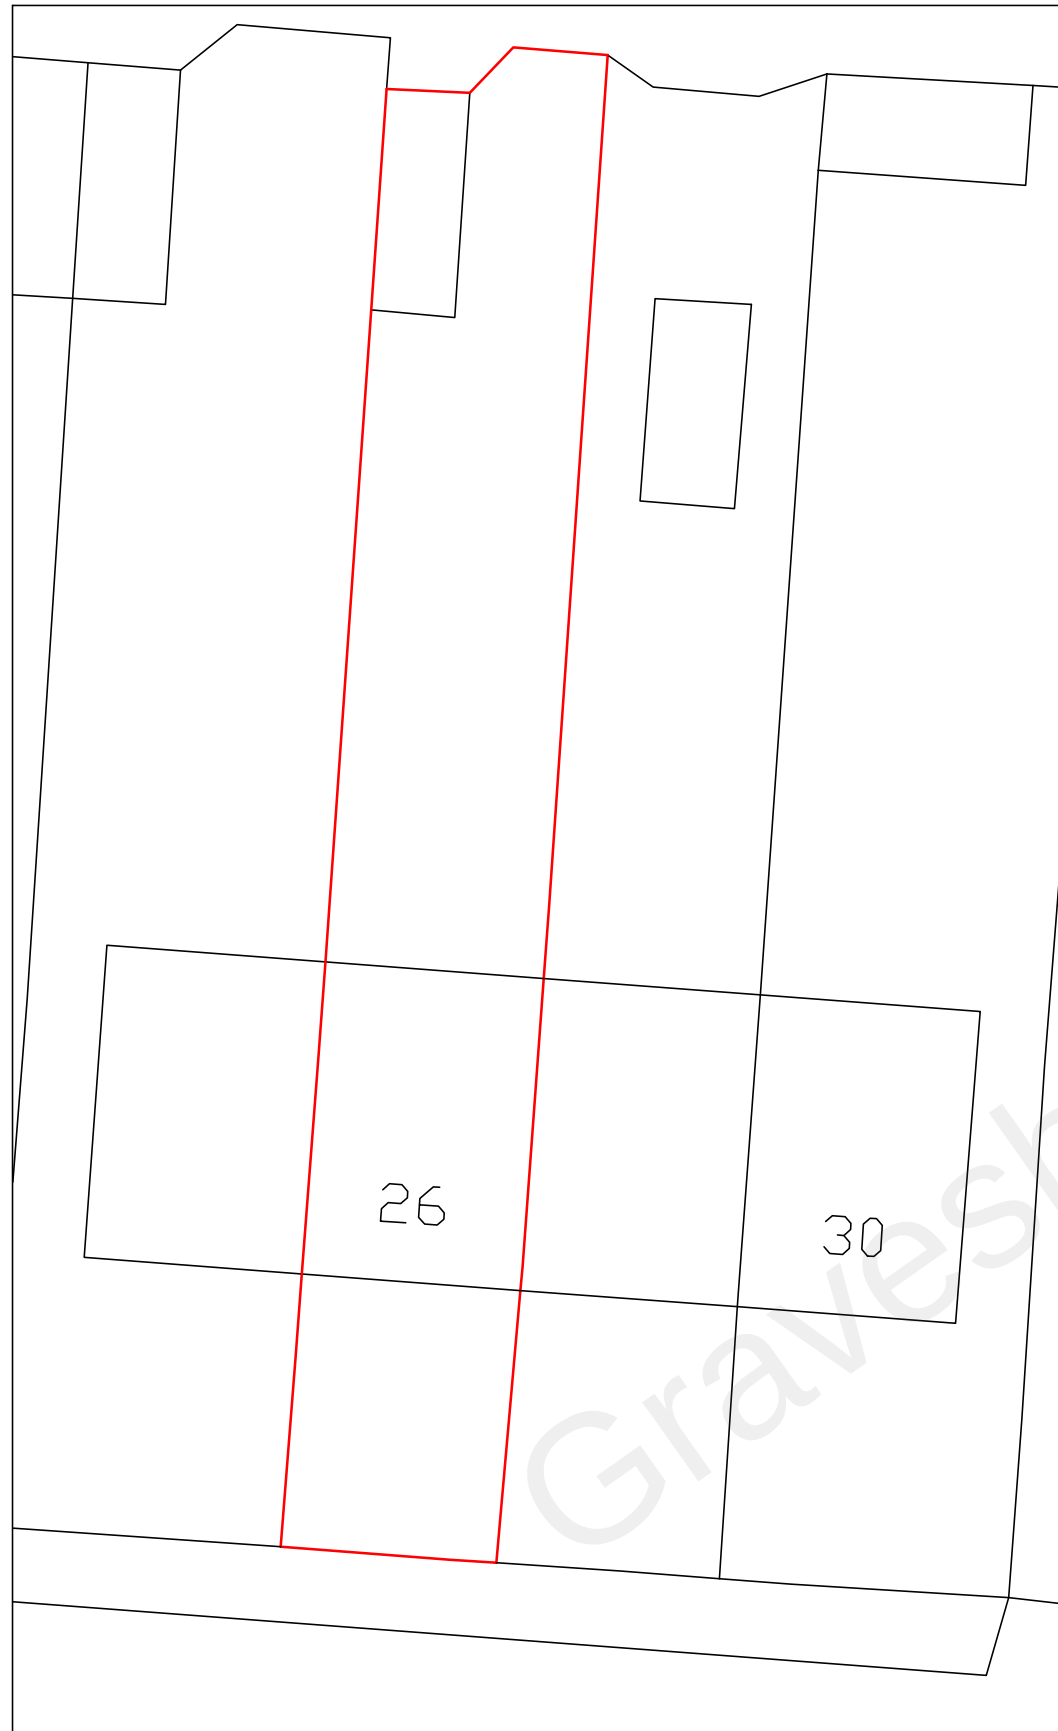

**BLOCK PLAN
AS EXISTING**
(1:200)

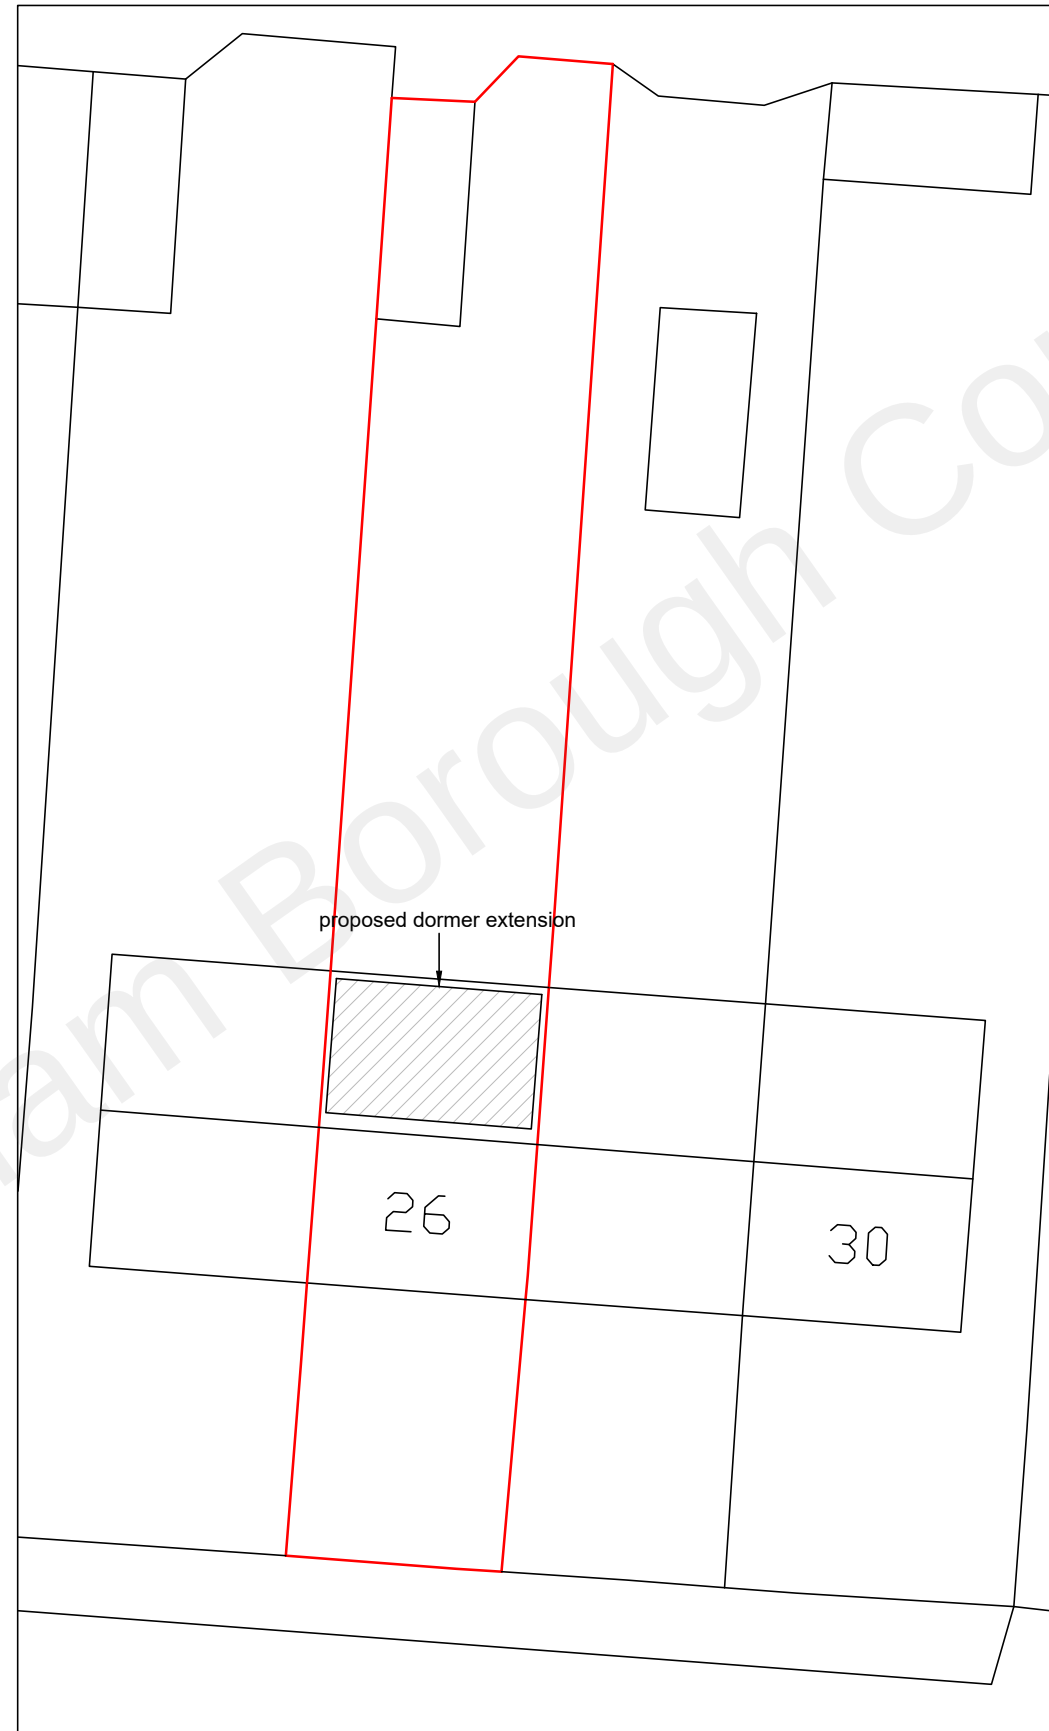

**BLOCK PLAN
AS PROPOSED**
(1:200)

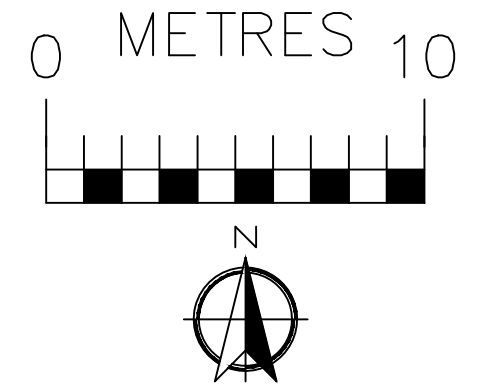

12/10/21	A	Proposed dormer extension added
Date	No	Revision

Penfold Project Services

Epmarket, Wrotham Road, Meopham, Kent, DA13 0JH
Telephone: 01474 816690
e-mail: apenfold448@btinternet.com

Job Title:
**26 THOMAS DRIVE
GRAVESEND
KENT
DA12 5PZ**

Dwg Title:
BLOCK PLAN

Scale: 1:200 @ A3

Dwg No.: **04A**

Date: October 2021