


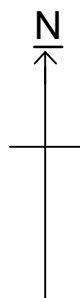

Ordnance Survey, (c) Crown Copyright 2023. All rights reserved. Licence number 100022432


 **Proposed Location Plan**
1:1000



Neighbouring Properties

45 Trosley Avenue (side)
124 Wrotham Road (Rear)

Scale 1:200

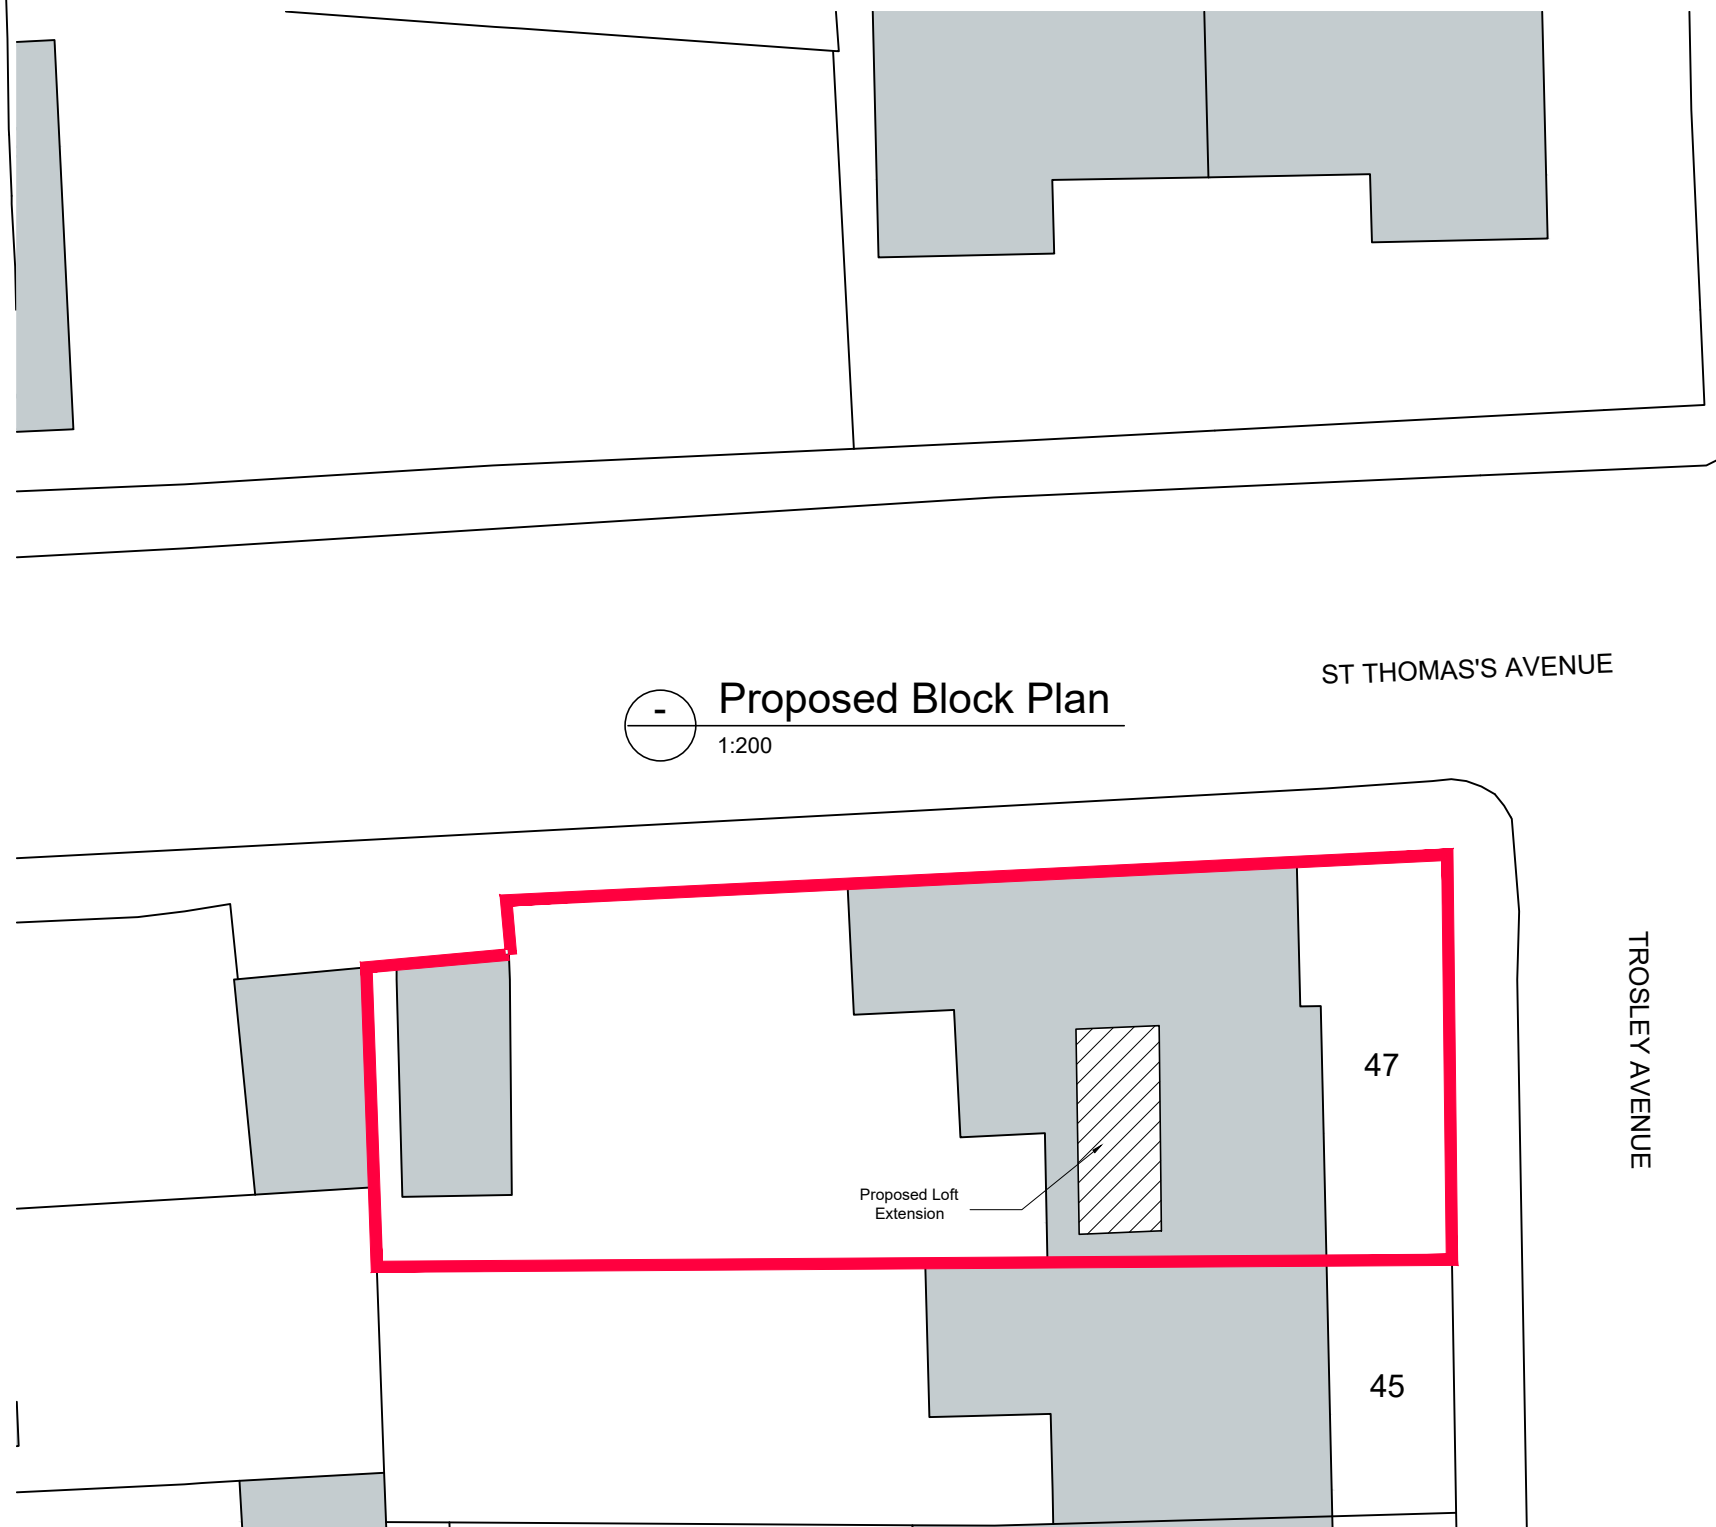

 **Proposed Block Plan**
1:200

John Farquharson Partnership LLP

Est. 1922

6 Hare Hall Lane,
Gidea Park,
Essex, RM2 6BD
Tel: 01708 75 00 11



Client

Mr Gavin Odd

Job Title

47, Trosley Ave
Gravesend, Kent
DA11 7QH

Drawing Title

Site Location & Block
Plan

Planning Application

Job/Drawing No.

1011 - A100

Scale

As Shown

Date

May 23

Revision Suffix

-			

Drawn

RS

Checked

RS