
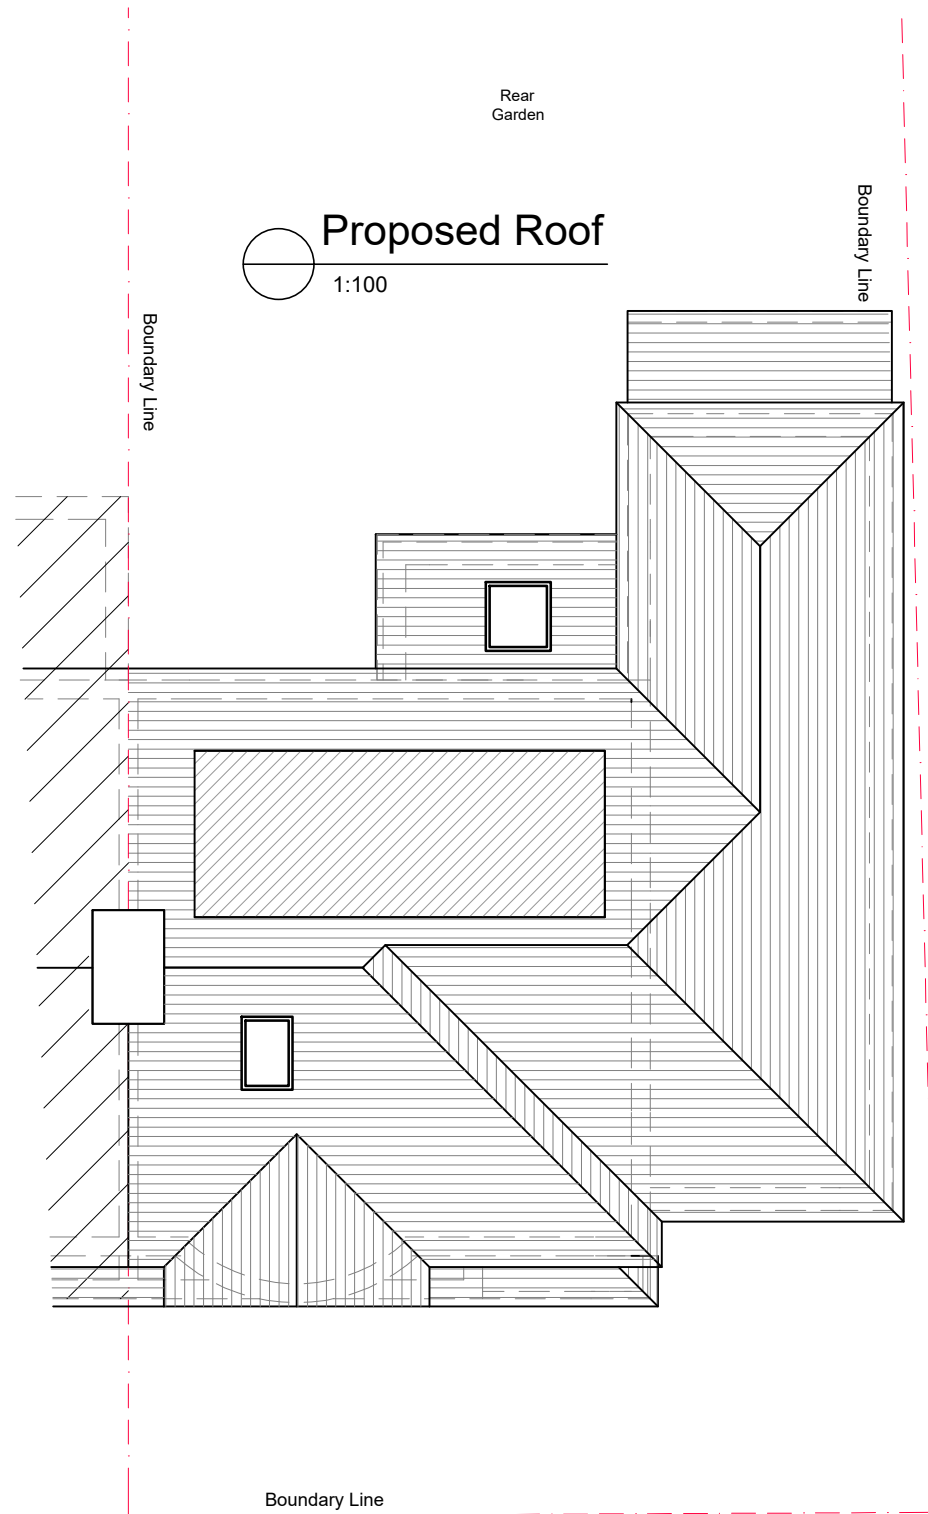
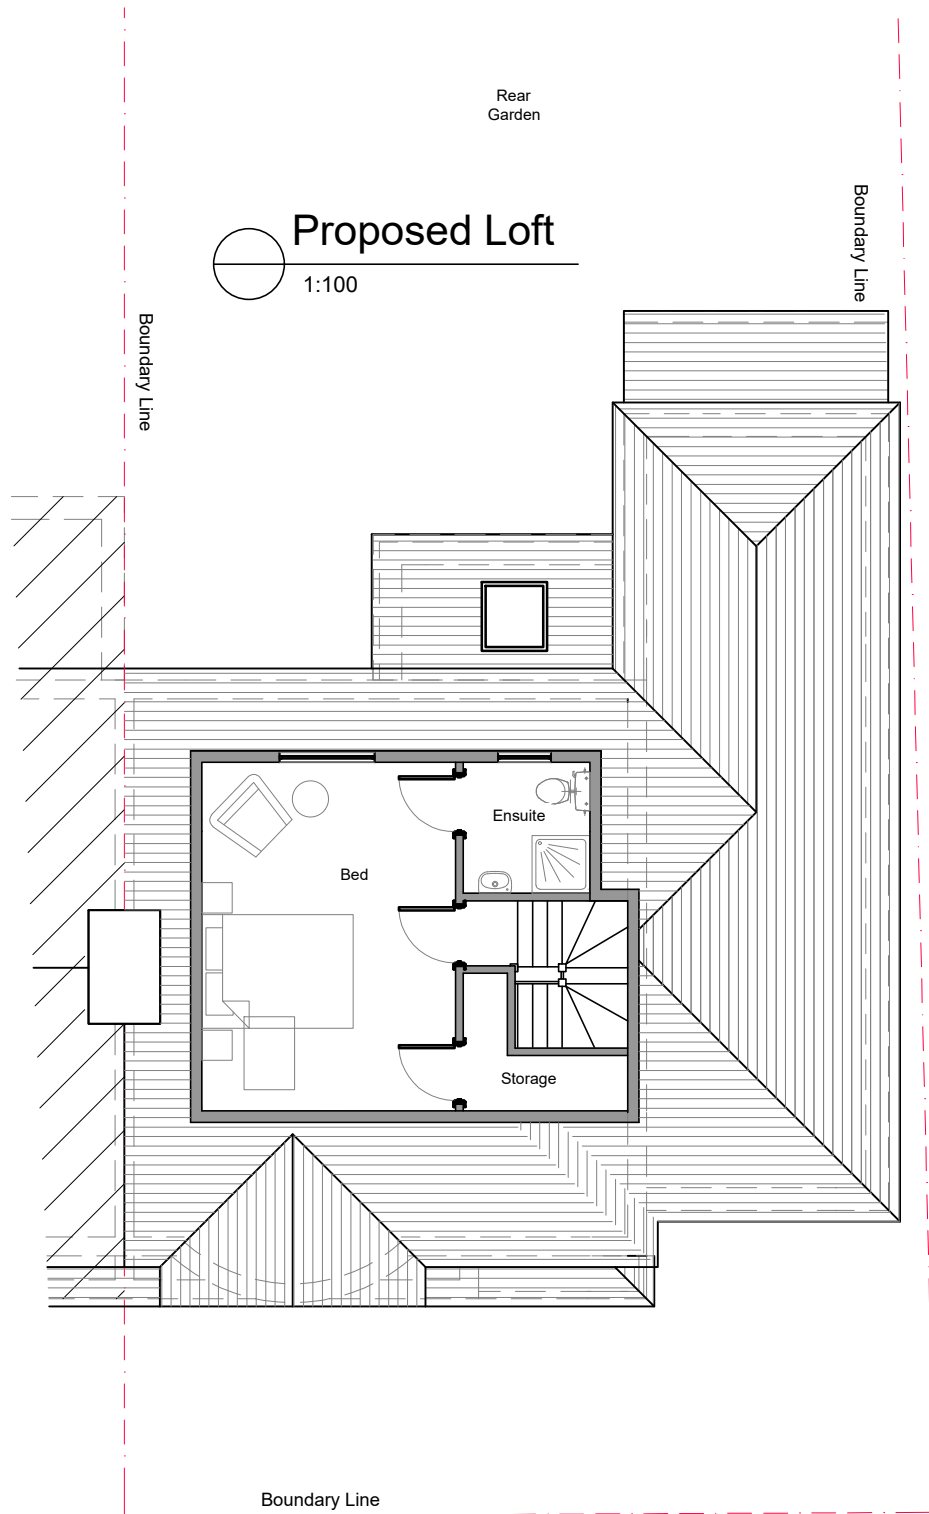


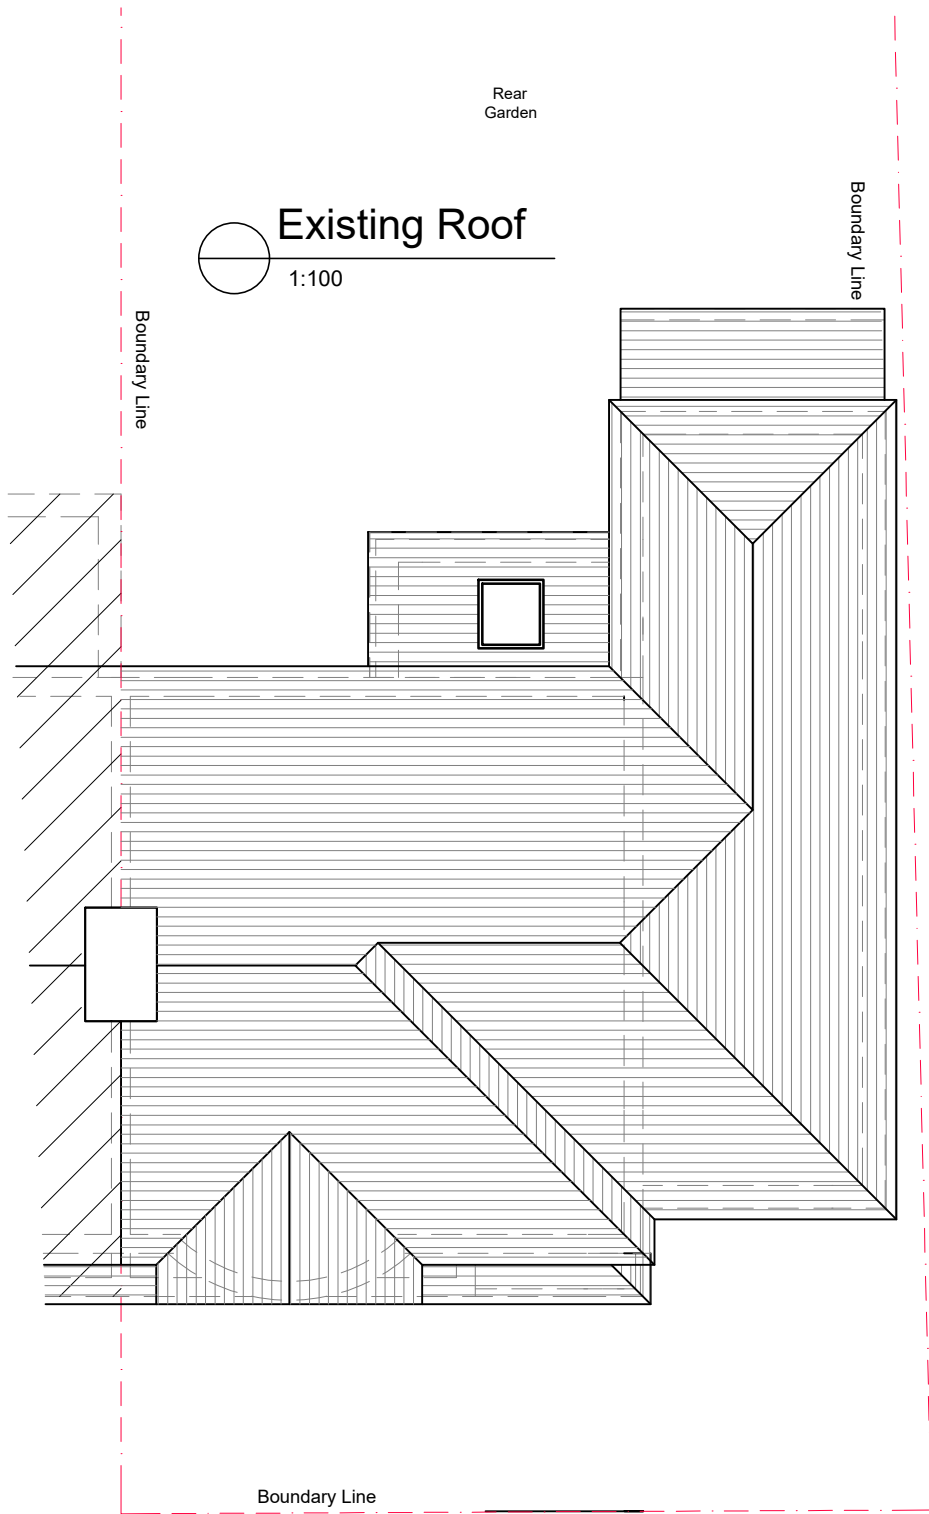

Scale 1:100

1m 5m

John Farquharson Partnership LLP

Est. 1922

6 Hare Hall Lane,
Gidea Park,
Essex, RM2 6BD
Tel: 01708 75 00 11



Mr Gavin Odd

47, Trosley Ave
Gravesend, Kent
DA11 7QH

Drawing Title

Existing/Proposed
Roof and Loft Plans

Planning Application

Job/Drawing No.

1011 - A103

Scale

As Shown

Date

May 23

Revision Suffix

-				

Drawn

RS

Checked

RS