
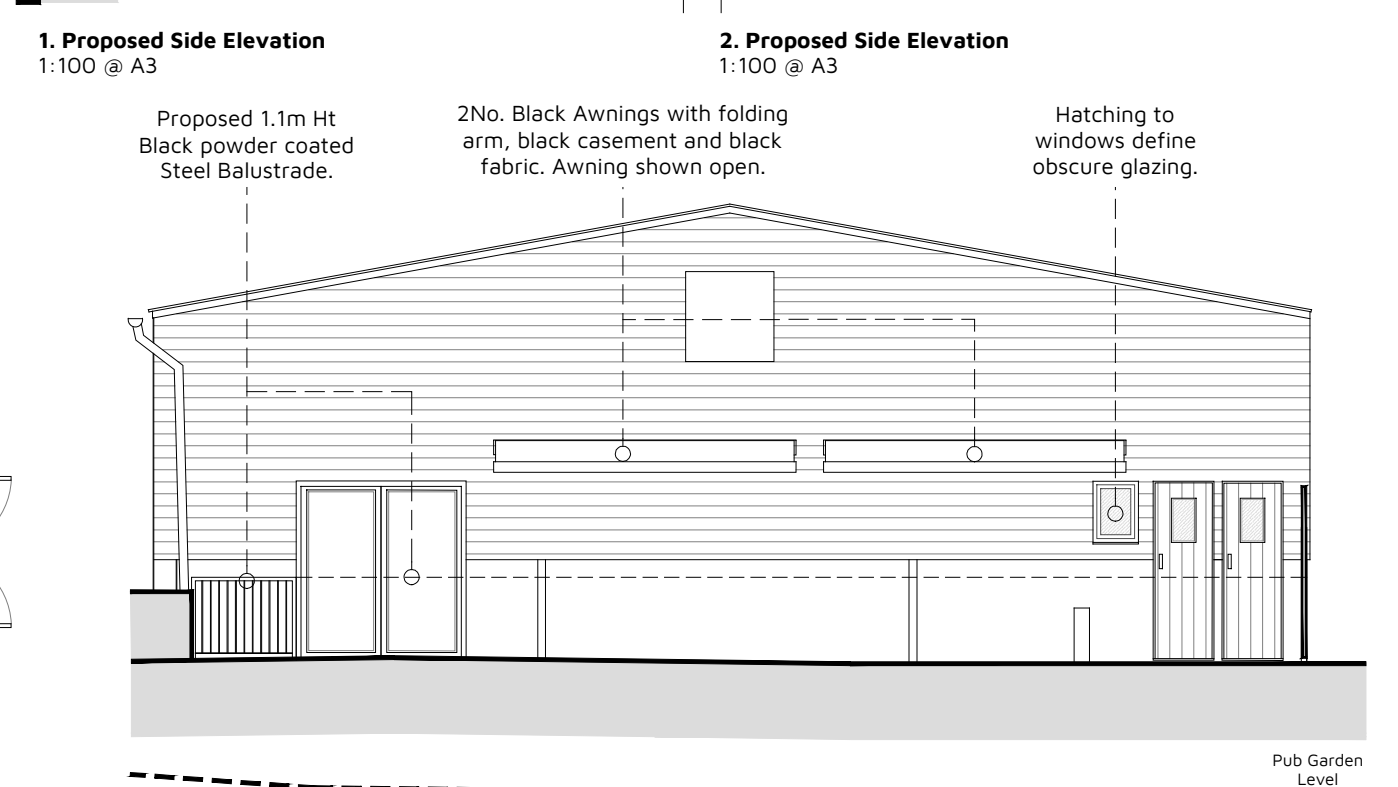
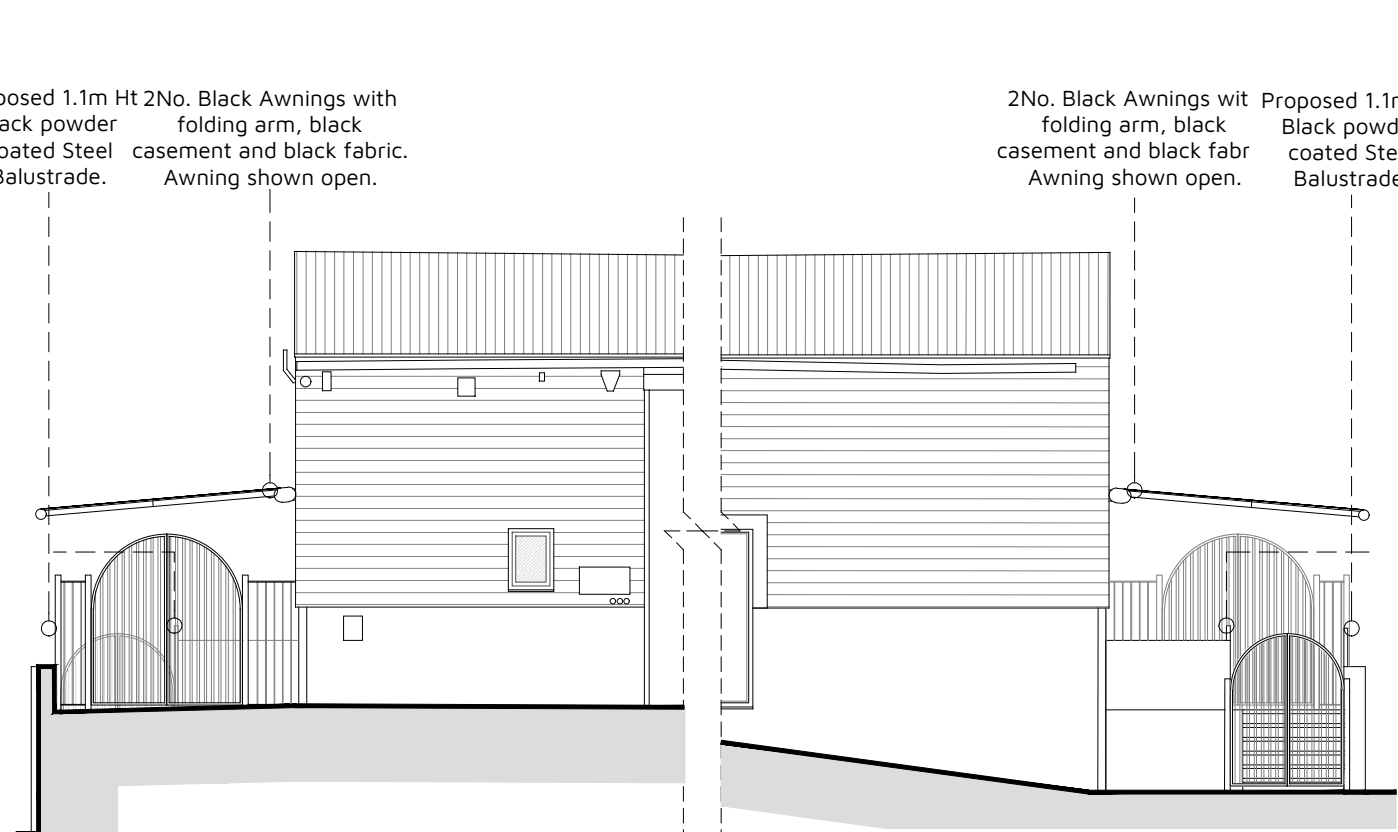


Material Specification	
Windows	Black powder coated Aluminium flush finish double glazing. Obscure Glazed
Doors	Black powder coated Aluminium flush finish double glazing Black Timber with Double Glazed Panel
Awning	Black Casement with Black Fabric. Wall mounted with folding arm.
Paving	Stone/Porcelain paving slabs with suitable slip rating. Steps to have highlighted edge to nosings.

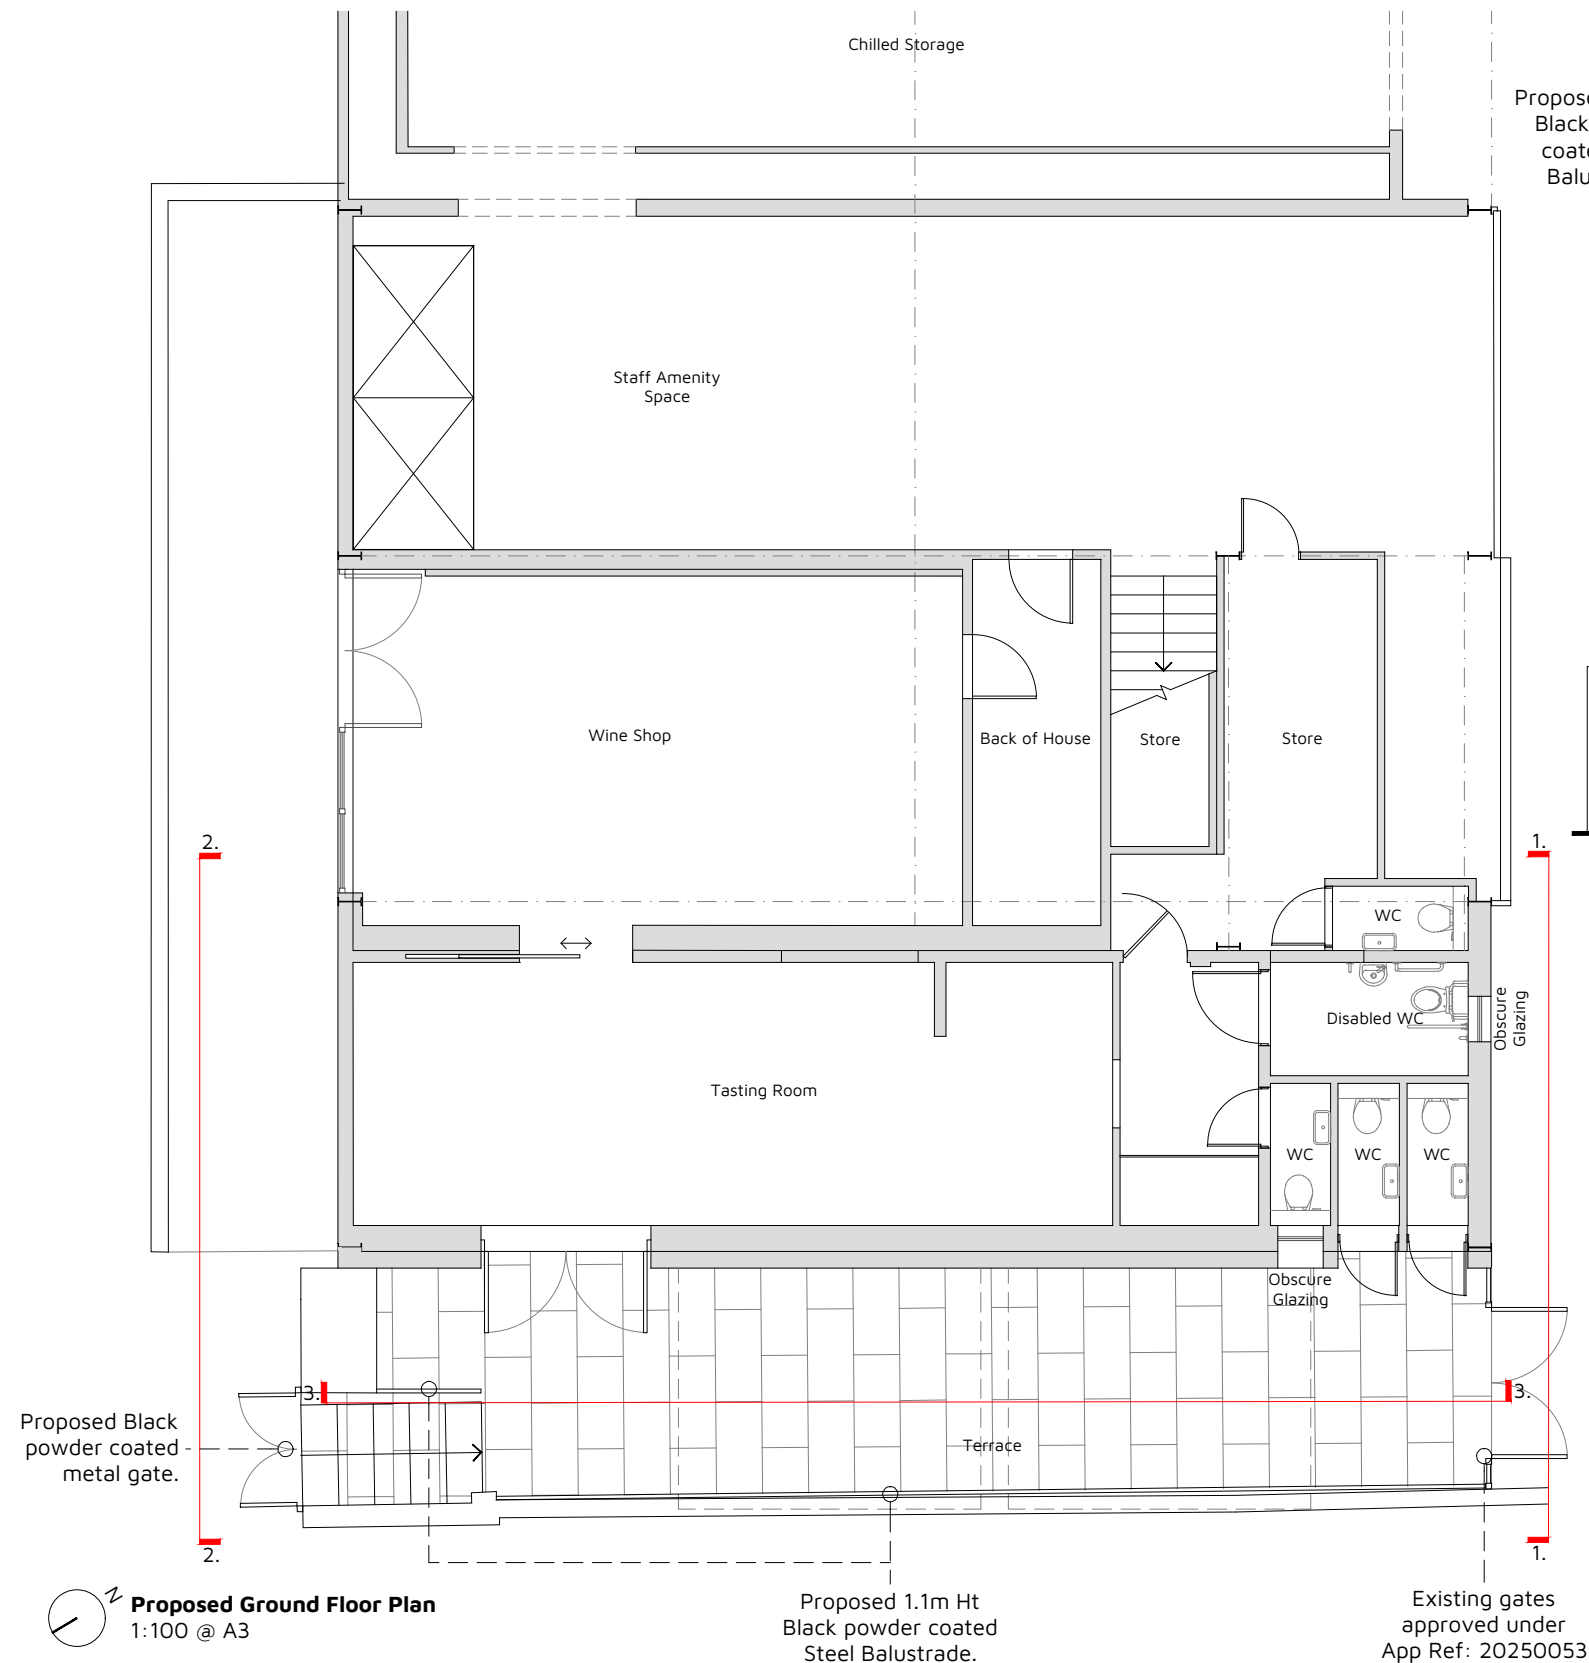

Client: VINEYARD FARMS	 Eclipse House, Eclipse Park. Sittingbourne Road Maidstone, Kent. ME14 3EN t: 01622 776226 e: info@dhaplanning.co.uk f: 01622 776227 w: www.dhaplanning.co.uk No reproduction by any method of any part of this document is permitted without the consent of the copyright holders. Produced for Town and Country planning purposes only. © Crown Copyright 2024. All rights reserved. Licence Number: 100031961 CAD Reference: DHA_35449_GOLDEN LION_CF05	
Project: CELLAR DOOR, LUDESDOWN ROAD, LUDESDOWN, KENT, DA13 OXE		
Title: PROPOSED PLAN AND ELEVATIONS		
Drawing: DHA/35449/404		
Rev: 1:100	Date: FEB 2026	A3