


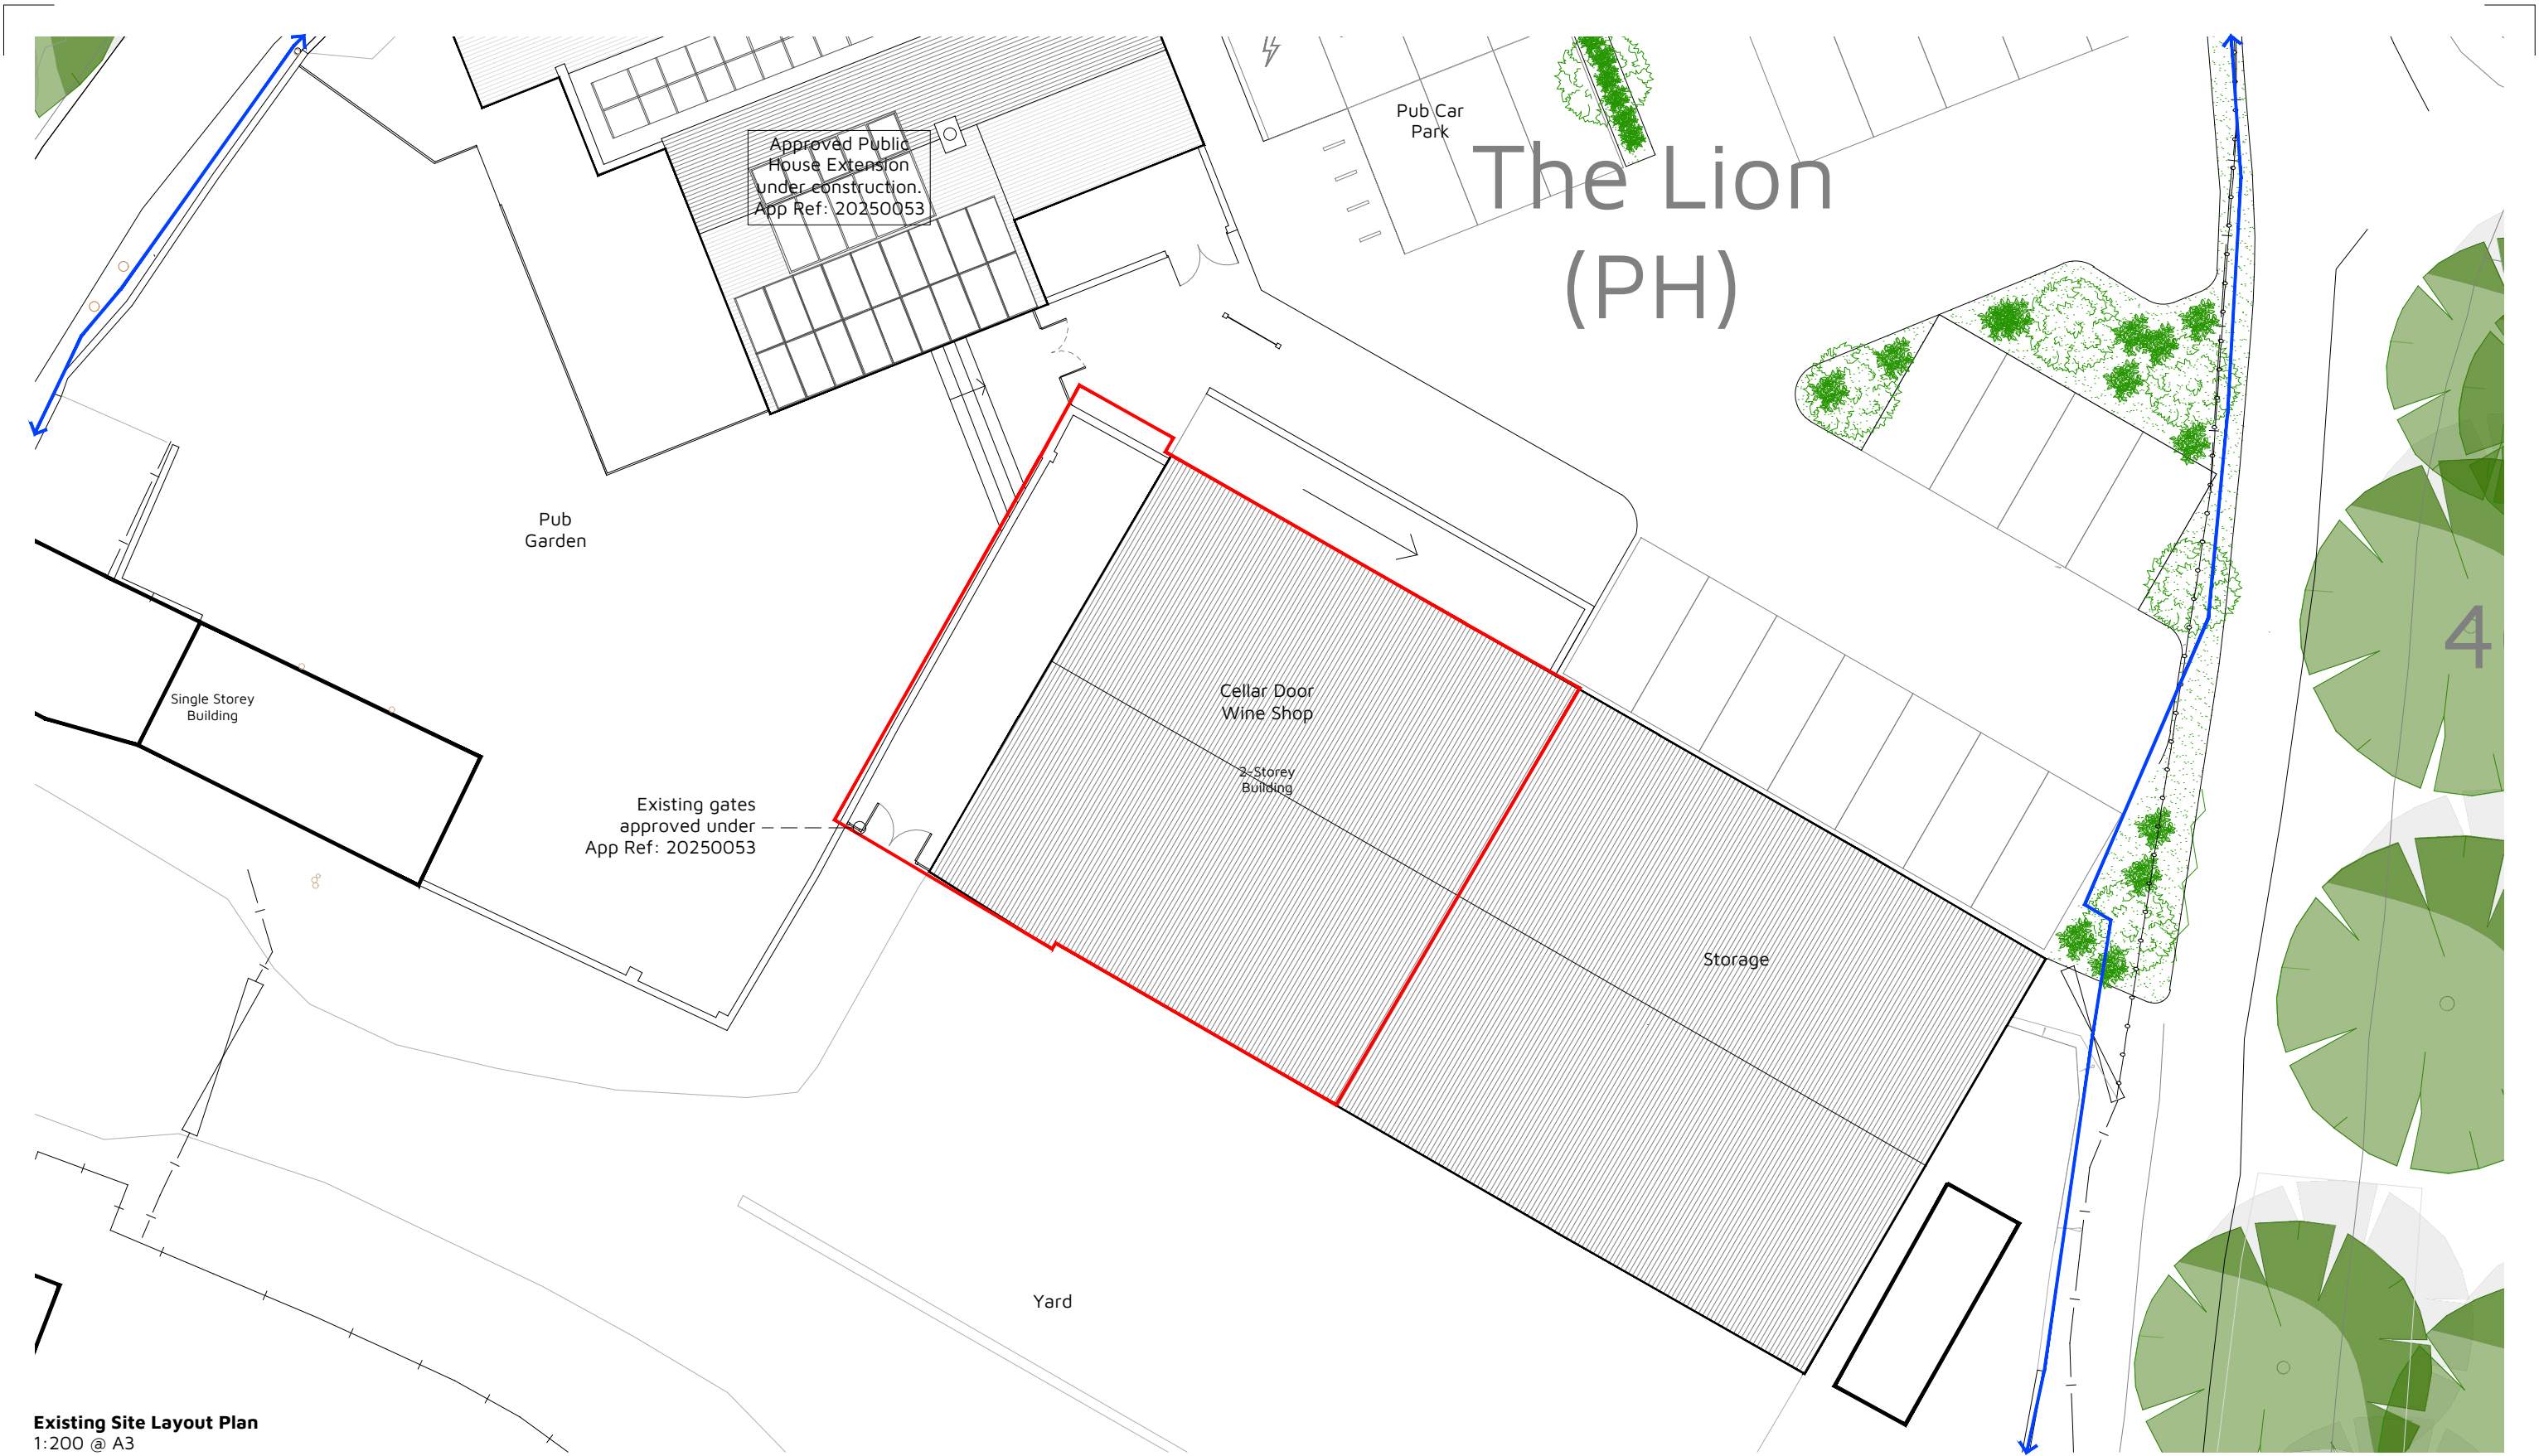

Existing Site Layout Plan
1:200 @ A3

0 2 4 6 8 10



Metres (1:200)

Site Area: 0.0287 Ha



Application Boundary



Applicant Ownership



Approximate Location
of Existing Tree



Approximate Location
of Existing Hedgerow

Rev: Reason:

Date:

Client:

VINEYARD FARMS

Project:

CELLAR DOOR, LUDESDOWN ROAD,
LUDESDOWN, KENT, DA13 OXE

Title:

EXISTING SITE LAYOUT PLAN

Drawing:

DHA/35449/401

Rev:

Scale:

1:200

Date:

FEB 2026



Eclipse House, Eclipse Park, Sittingbourne Road
Maidstone, Kent. ME14 3EN

t: 01622 776226
e: info@dhaplanning.co.uk

f: 01622 776227
w: www.dhaplanning.co.uk

No reproduction by any method of any part of this document
is permitted without the consent of the copyright holders.
Produced for Town and Country planning purposes only.

© Crown Copyright 2024. All rights reserved. Licence Number: 100031961

CAD Reference: DHA_35449_GOLDEN LION_CF05

A3