


Creation CAD Plan for 20 Old Road West, DA11 0LJ

1:50 Scale

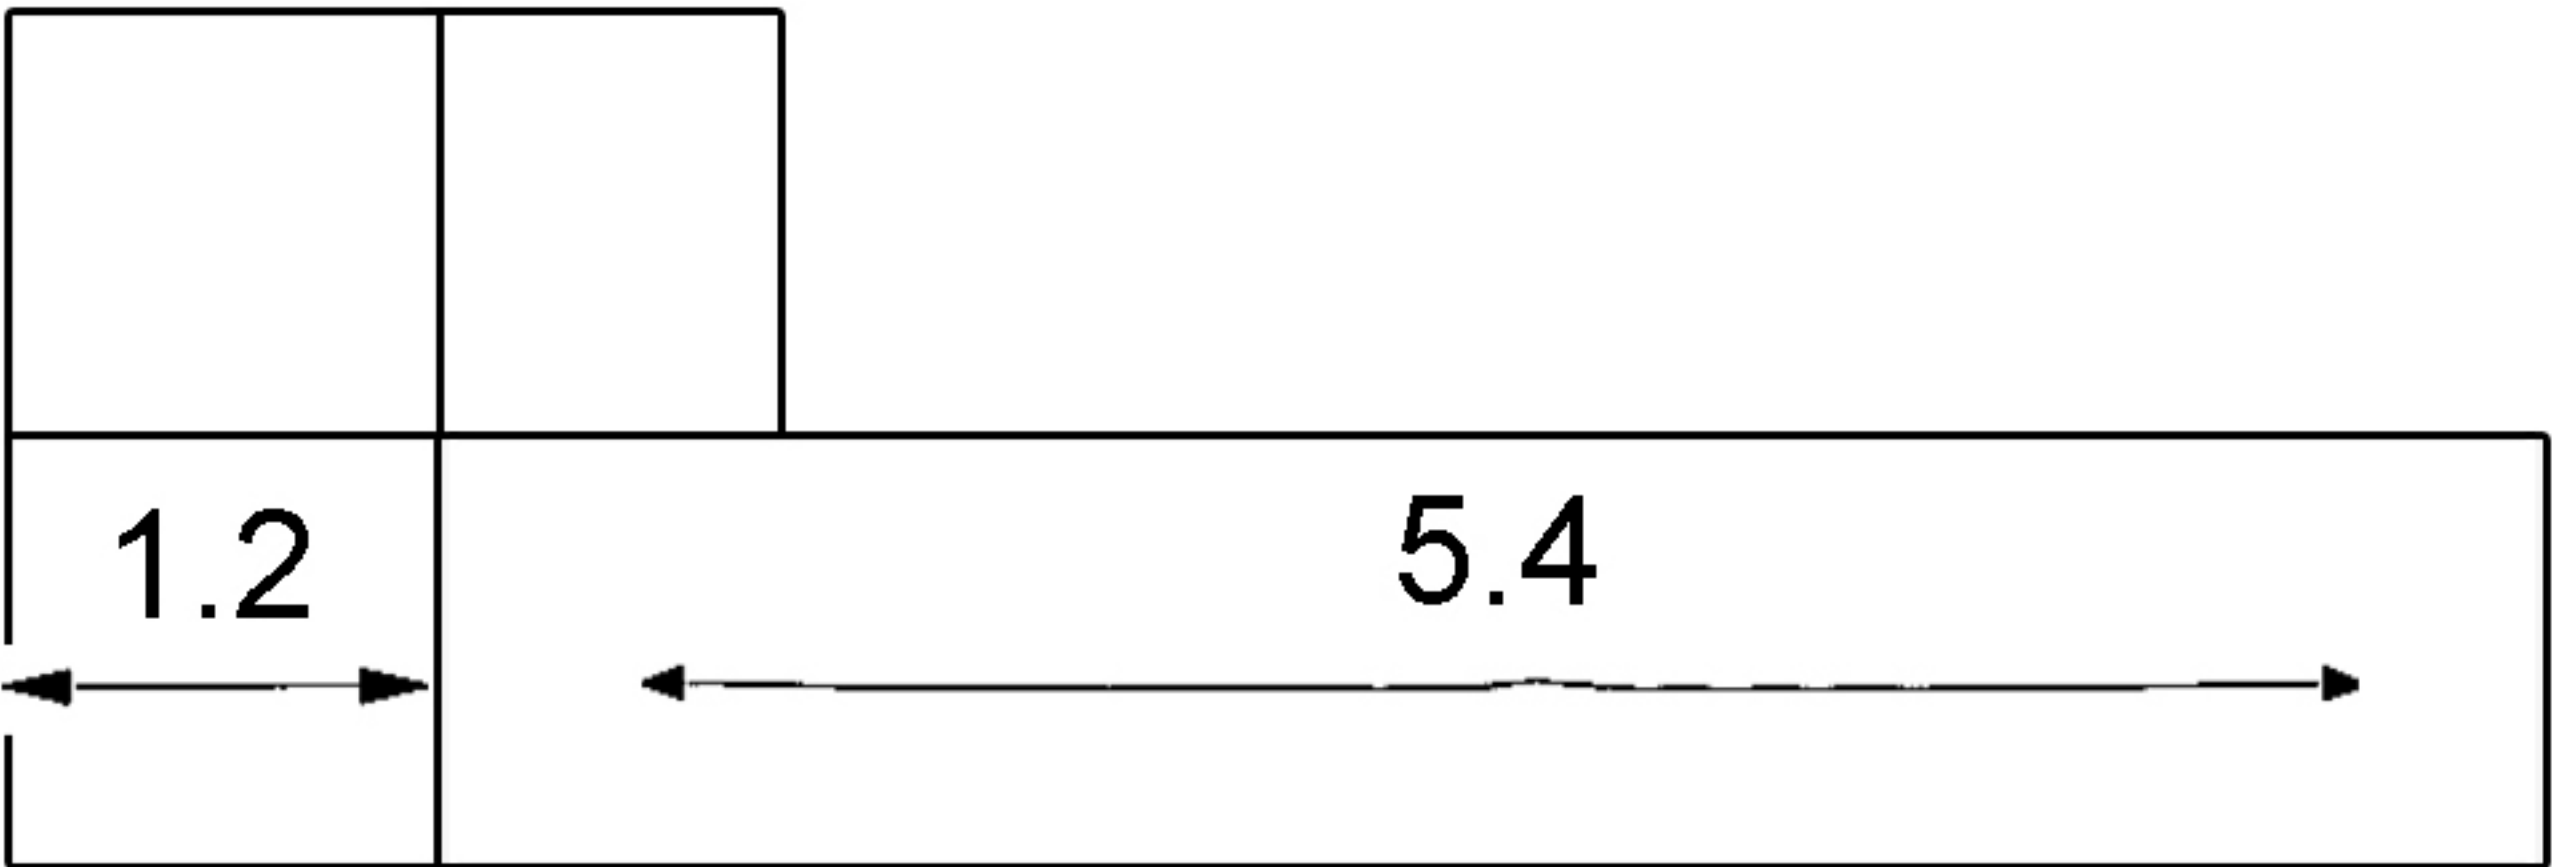

Total Cross section for Car port



Visual Designs