
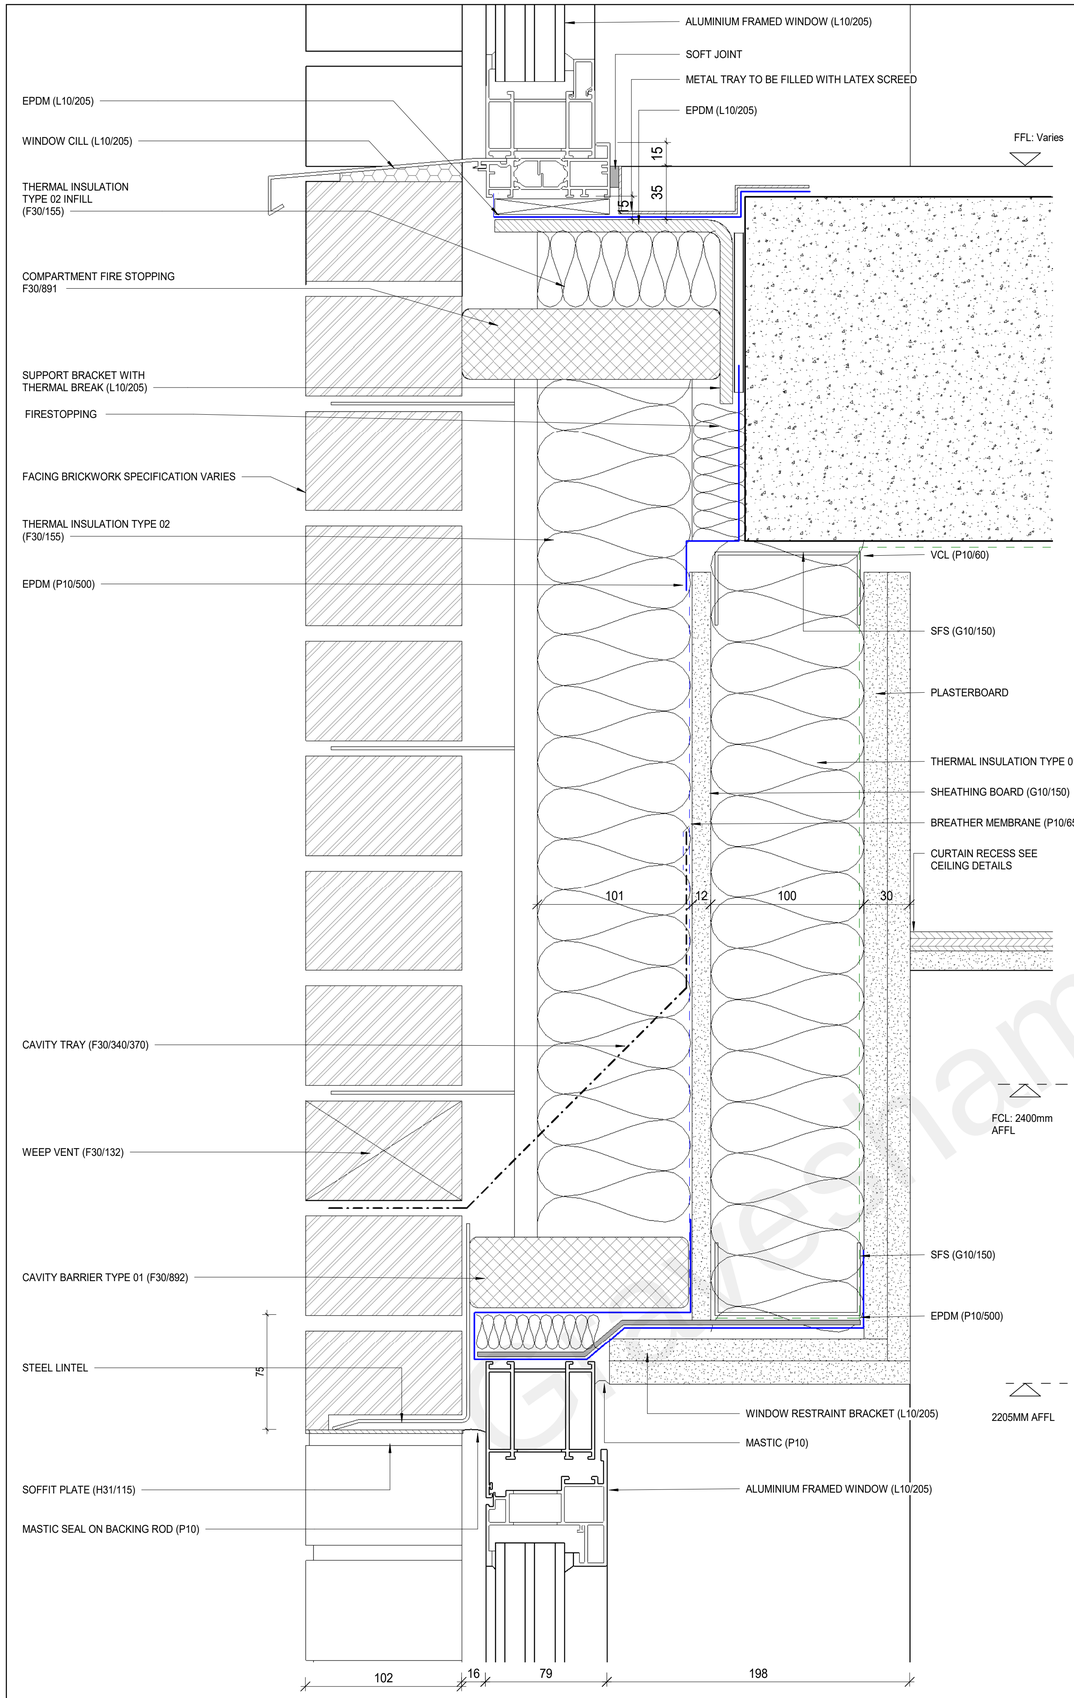


1 SITEWIDE CASEMENT WINDOW INTERFACE SECTION BRICKWORK

1 : 2

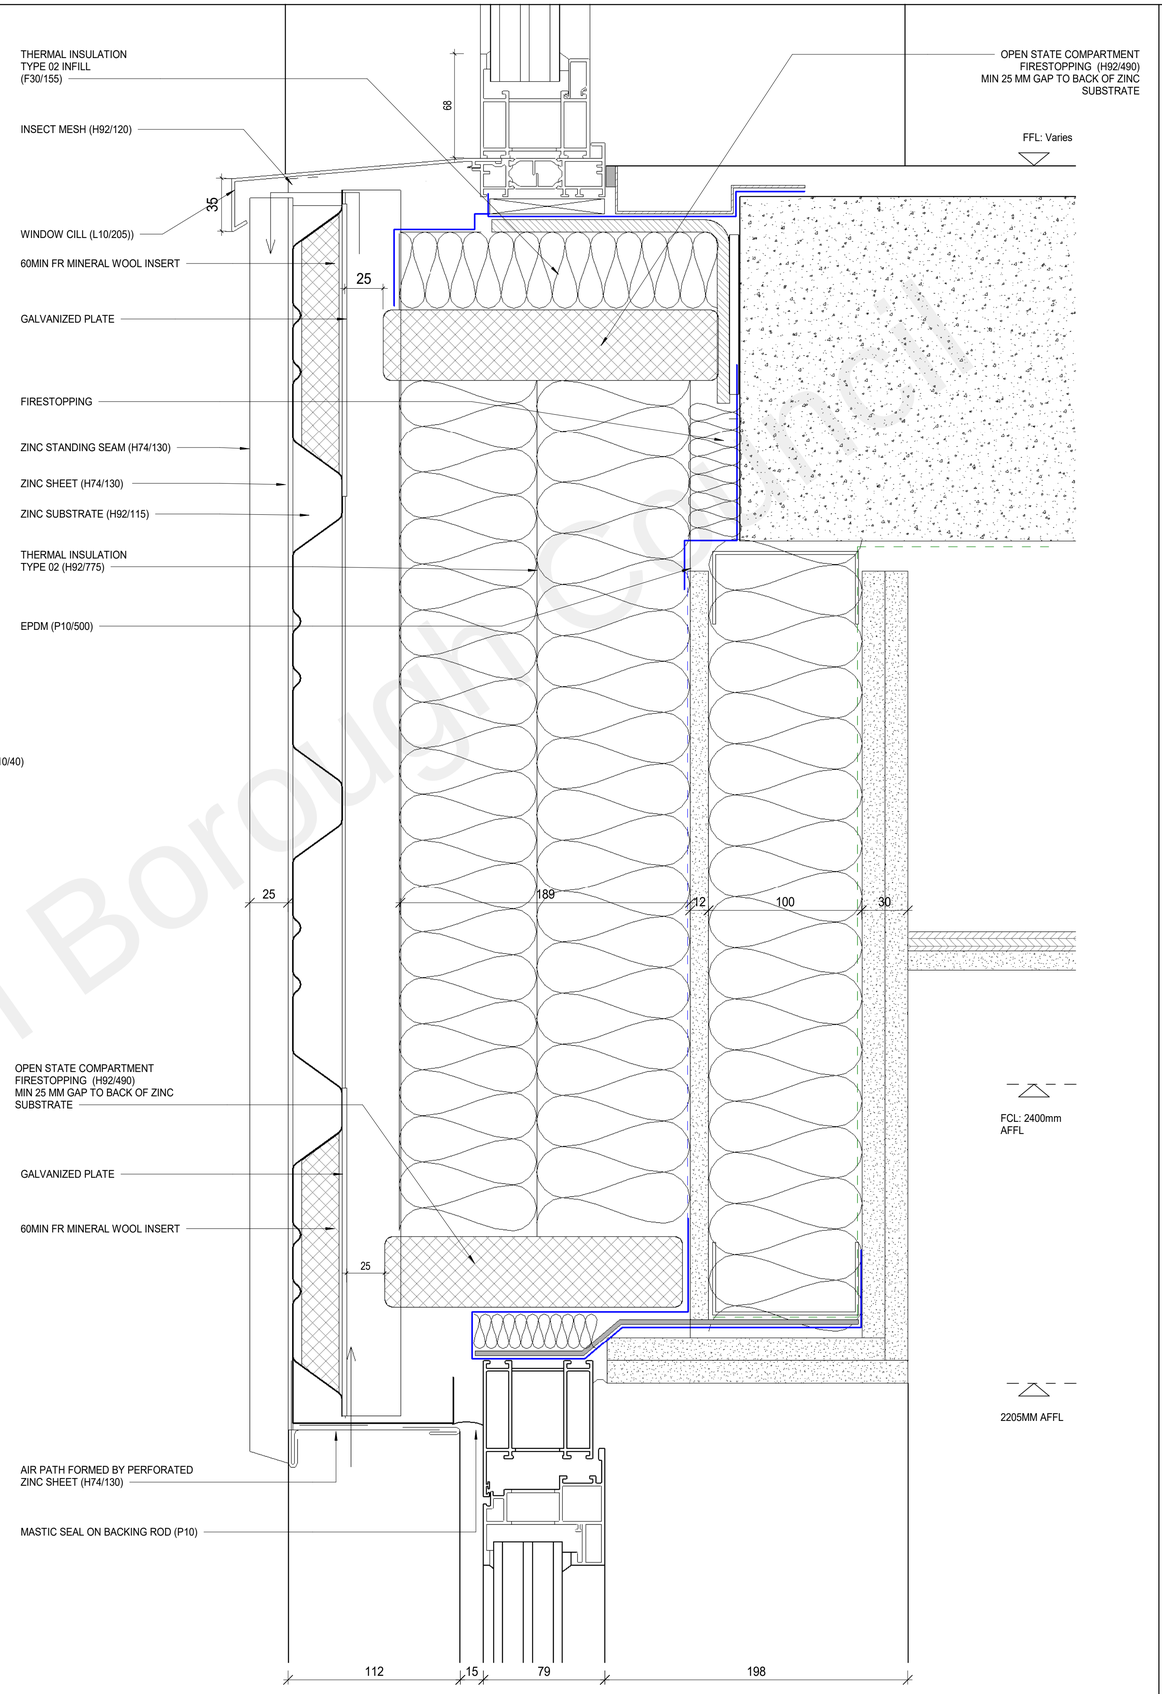

2 SITEWIDE CASEMENT WINDOW INTERFACE SECTION ZINC

1 : 2

0 40mm 80mm 120mm 160mm 200mm
20mm 60mm 100mm 140mm 180mm

DRAWINGS RECORD

REV	DATE	COMMENTS	REV BY	CHK BY
C01	18/12/2020	CONSTRUCTION ISSUE	LP	BT
C02	21/07/2021	DETAILS UPDATED	AK	LDP
C03	27/08/2021	SCALE BAR ADDED	AK	LDP

SIGNIFICANT HEALTH AND SAFETY RISKS (UNUSUAL AND DIFFICULT TO MANAGE ONLY)

It is assumed that all works will be carried out by a competent contractor working, where appropriate, to an approved method statement.
In addition to the hazards/risks normally associated with the types of work detailed on this drawing, note the following:

DO NOT SCALE OFF THIS DRAWING

This scheme is subject to town planning and all other necessary consents.

Dimensions, area and levels where given are only approximate and subject to site survey. All dimensions are to be checked on site. Any discrepancies or variations are to be reported to the architect before work commences. Figured dimensions only are to be taken from this drawing.

This drawing is to be read in conjunction with all relevant consultants and / or specialists drawings / documents and any discrepancies or variations are to be reported to the architect before the affected work commences.

Magnetic media does not constitute contract documentation and updates of this data will occur. These files are current as of the date of issue. Your use of the content of these files is at your own risk. Reference should always be made to the hard copy which is superior to the digital format. Any document produced by yourselves which contains part or all of this data remains your responsibility and attributed to yourselves. Whilst Leslie Jones make every effort to ensure that it is scanned for viruses, we cannot guarantee that it does not contain any.

STAGE 4 / 5 ISSUE

Client
REEF GROUP

Consultants
HENRY, G&T, EDC, MANHIRE,
WATERMAN, HED, 1ST LINE
DEFENCE, BB7

leslie jones architecture
Suite 3.02
Grand Union Studios
332 Ladbroke Grove
London W10 5AD
T: 020 7255 1150
F: 020 7255 6700
E: admin@leslie-jones.co.uk

Job Title
THE CHARTER RIBA STAGE 4/5

Project Number 3732

Drawing Title
SITEWIDE TYPICAL CASEMENT WINDOW
HEAD AND CILL DETAILS 01 OF 02

1 : 2 @A1 18/12/20 JR LP

project	originator	volume	level	type	role	number
3732 -	LJA -	ZZ -	XX -	DR -	A -	21430

suitability: code description: A5 CONTRACTUAL ISSUE

revision: code description: C03 SCALE BAR ADDED

27/08/2021 10:43:43

C:\Users\kusnierz\Documents\3732-LJA-XX-XX-M3-A-0003-E01_STAGE 4
_anna.kusnierz@leslie-jones.co.uk.rvt

Strictly Reigham Borough Council