

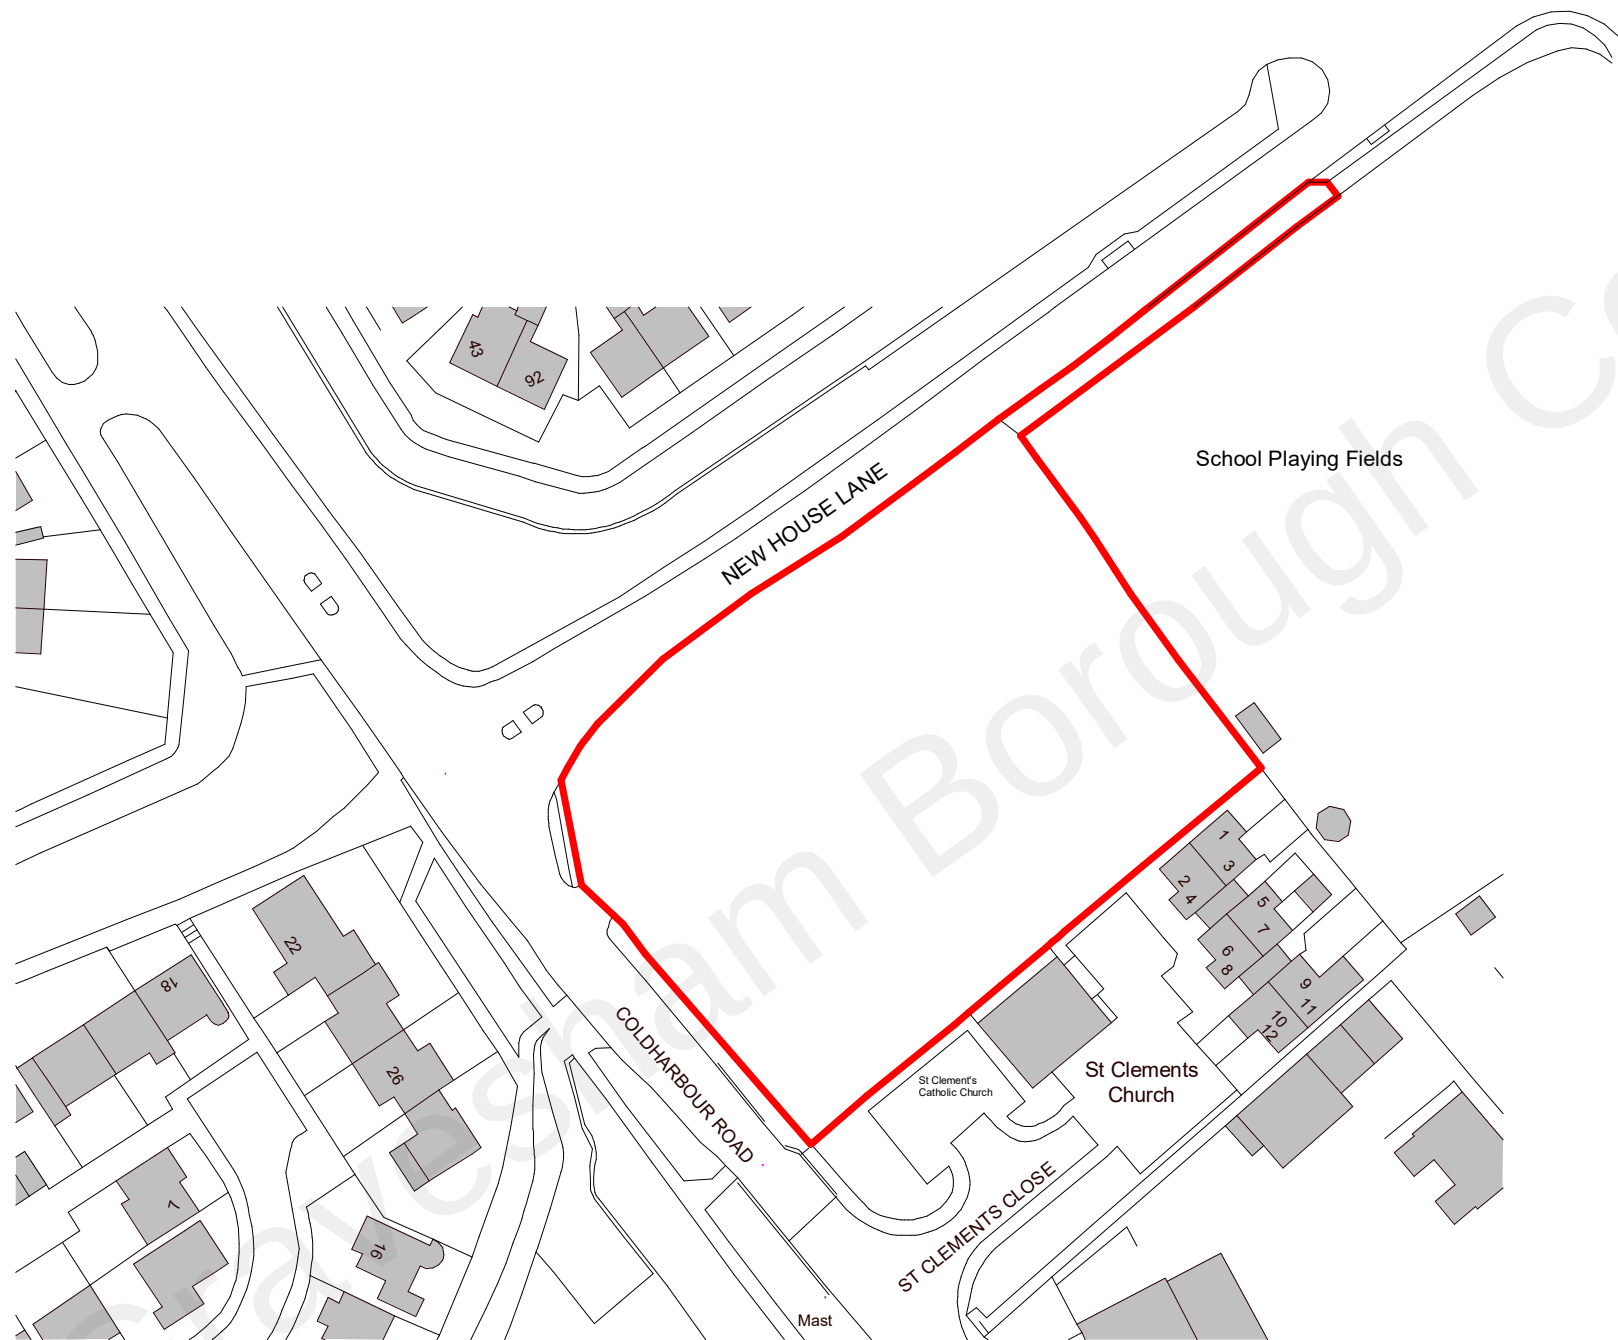


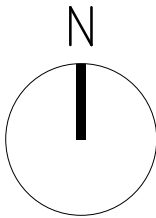

Ordnance Survey, (c) Crown Copyright 2021. All rights reserved. Licence number 100022432

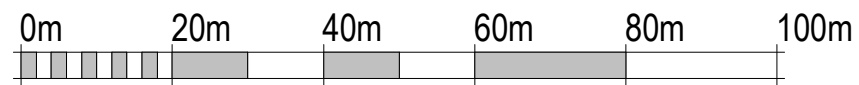

SCALE 1:1000 @ A3

NOTES					
All dimensions are in millimetres unless stated otherwise.					
Drawings are not to be scaled for Construction purposes.					
This drawing is to be read in conjunction with all other relevant drawings and specifications.					
The copyright of this drawing is vested in Harris Irwin Associates Ltd. and must not be copied or reproduced without the written consent of a Director.					

Rev	Date	Description	Drawn By	Checked By
P3	18/08/22	Red Line Amended	SL	AP
P2	09/06/22	Red Line Extended	SL	AP
P1	30/05/22	2nd Draft Issue	SL	AP

HARRIS IRWIN
architects

Aske Stables, Aske, Richmond,
North Yorkshire. DL10 5HG
t: 01748 825675
e: enquiries@harrisirwin.com
w: www.harrisirwin.com

Project:

Project Name
Former Battle of Britain Site,
Coldharbour Road,
Gravesend, DA11 8NT

Client:



Drawing Title:
Location Plan

For Information

HIA Project Number		Scale @ A3		Suitability	
3172		1 : 1000		S2	

Project	Originator	Volume	Level	Type	Role	Number
3172	HIA	ZZ	XX	DR	A	0101