




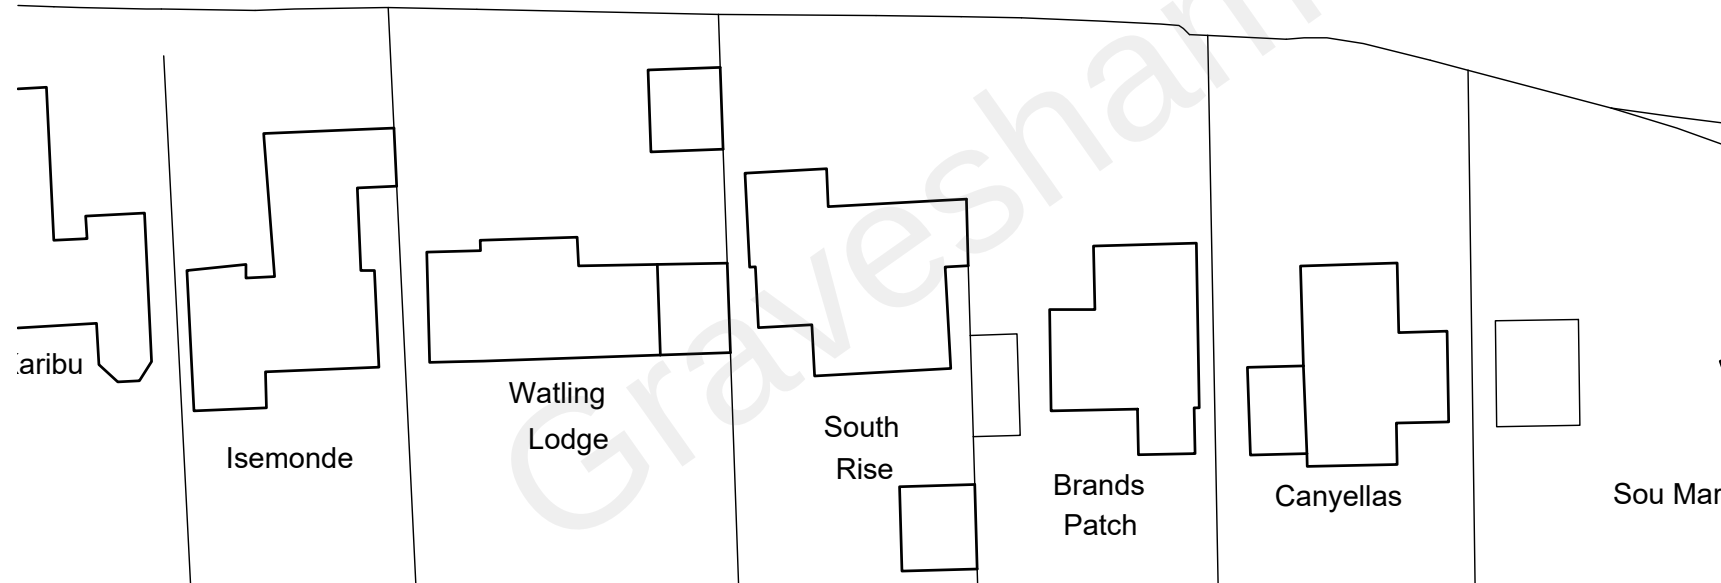


A compass rose indicates North (N) is towards the top-left. Below it is a scale bar labeled 'Meters' with a scale from 0 to 50. The scale bar is divided into segments of 10 units each, with further subdivisions. A ratio of 1:500 is indicated at the end of the scale bar.

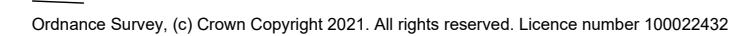

2 Site Location Plan

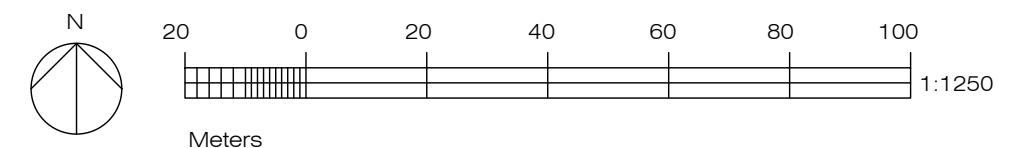

REVISONS			Name. RM
Rev.	Date.	Details.	

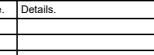	client Punch Taverns	drawing title Block & Site Location Plan	drawing No. 21.069.P.T.G 300
	project The Three Crutches Old Watling Street Strood ME2 3UG	scale 1:500 & 1:1250 @ A3	rev. scale 1:500 & 1:1250 @ A3

All dimensions to be checked on site.
 Any discrepancies between this drawing and other information is to be referred to the practice.
 This drawing is copyright.

13 Jubilee Way, Eurolink Business Centre, Faversham, Kent, ME13 8GD
Tel: 01795 537896 Fax: 08712 516713 E-mail: mail@design-id.ltd.uk