





This drawing is copyright and must not be reissued, loaned or copied without the written consent of this practice. All dimensions must be checked on site before proceeding and any discrepancies notified immediately.

All drawings to be read in conjunction with consultant structural engineers, mechanical and electrical consultants, acoustic engineers, energy consultants, etc. design calculation sheets, specifications and drawings plus any accompanying product literature, accredited details, etc.

© Copyright Livemore

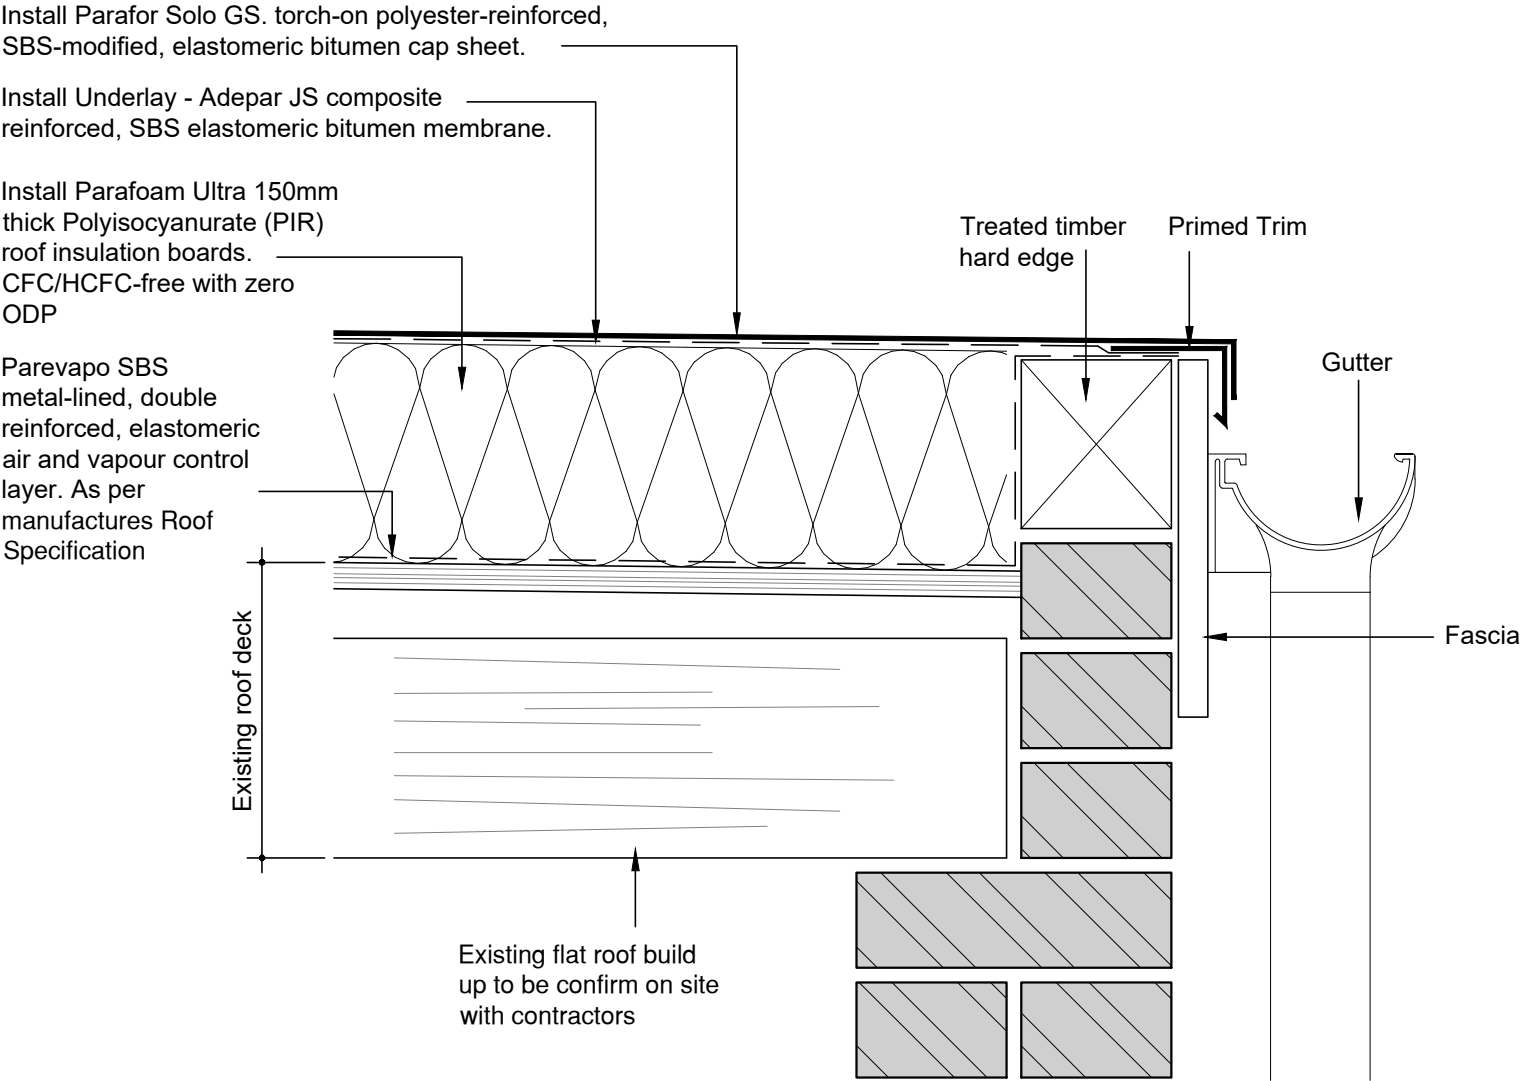

TYPICAL FLAT ROOF DETAIL INSULATED SYSTEM

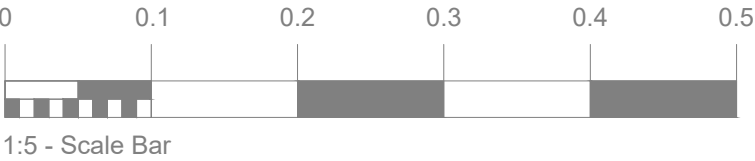

A	scale bar added	09/10/2023
Rev.	Amendment	Date



Client	Royal Mail Property and Facilities Solutions	
Project	Fabric Remedials 23/24 Gravesend Delivery Office 144-145 Milton Road, Gravesend, DA12 2AA	
Title	Typical Roof Details	

Drawn by:	DO	Date:	05-10-2023
Checked by:	DO		
Scale @ A3:	1:5	Drg. No.:	17576-06

Leigh-on-Sea Office 74-76 Broadway Leigh-on-Sea Essex SS9 1AE leigh.office@livemore.co.uk 01702 714977	 London Office 14 Grays Inn Road London WC1X 8HN london.office@livemore.co.uk
--	--

www.livemore.co.uk