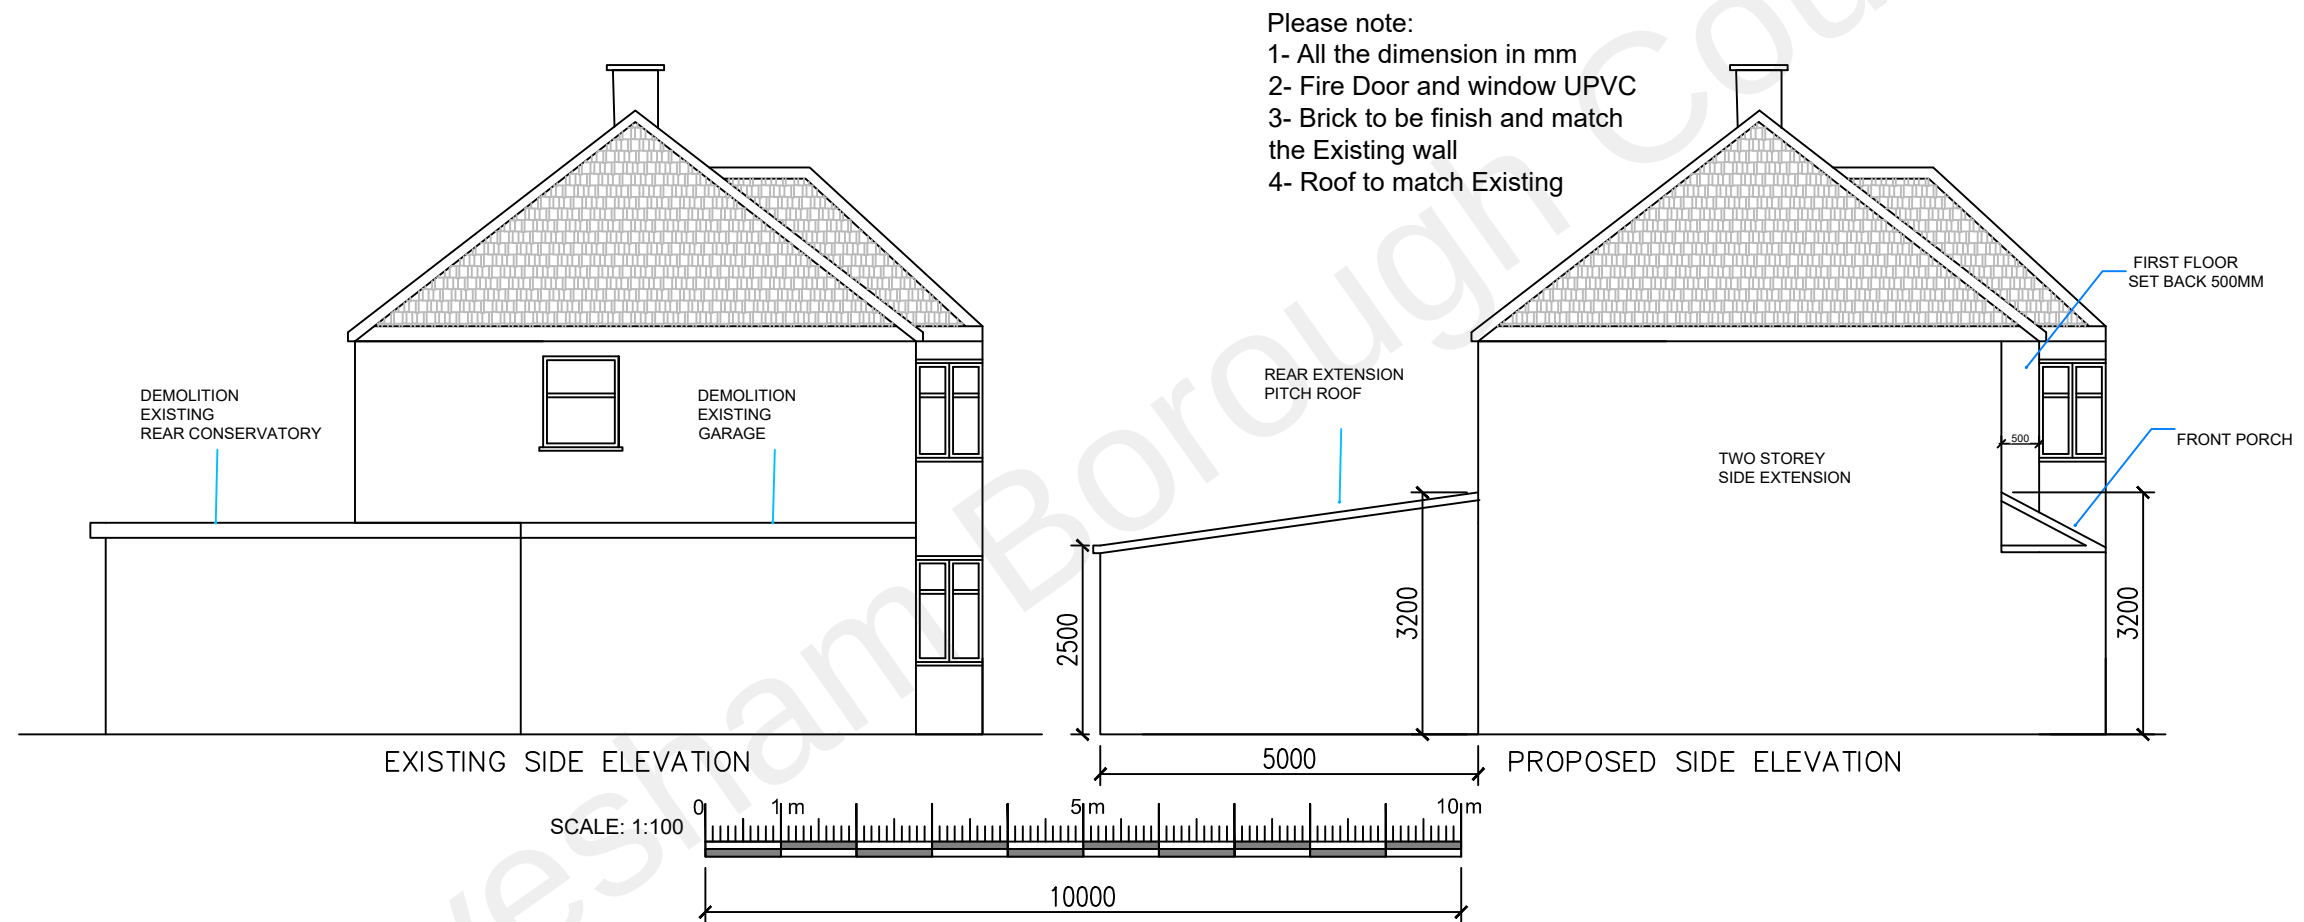


Engineering Construction Design Ltd

ENGINEERING CONSTRUCTION
DESIGN LTD
SUITE 300, CUMBERLAND HOUSE
80 SCRUBS LANE, WHITE CITY
NW10 6RF
E:fahir@eng-constructiondesign.com
Mob:07507484719

PROJECT	DRAWING TITLE	SITE ADDRESS	DRAWINGS RECORD			REVISION REC				GEN DETAILS	SHEET NO
SINGLE STORY PART TWO SIDE AND REAR EXTENSION AND FRONT PORCH	PROPOSED SIDE ELEVATION	88 VALLEY DRIVE GRAVESEND DA12 5RX	ISSUE TO	NO	DATE OF ISSUE	NO	DATE	NO	DATE	SCALE: 1:100 & A 3	4 & A3
			CLIENT	1	28-09-2022					DRAWING NO:	
			PL OFFICE	1	28-09-2022					ECDL/04018/G/P/4	
			B R OFFICE	1	10-02-2022					DATE: 03-10-2022	