




The specified Temporary Ground Protection is to be installed prior to the commencement of any demolition/site clearance works and maintained through to completion of the extension and ramp construction.

To only be removed immediately prior to landscaping works

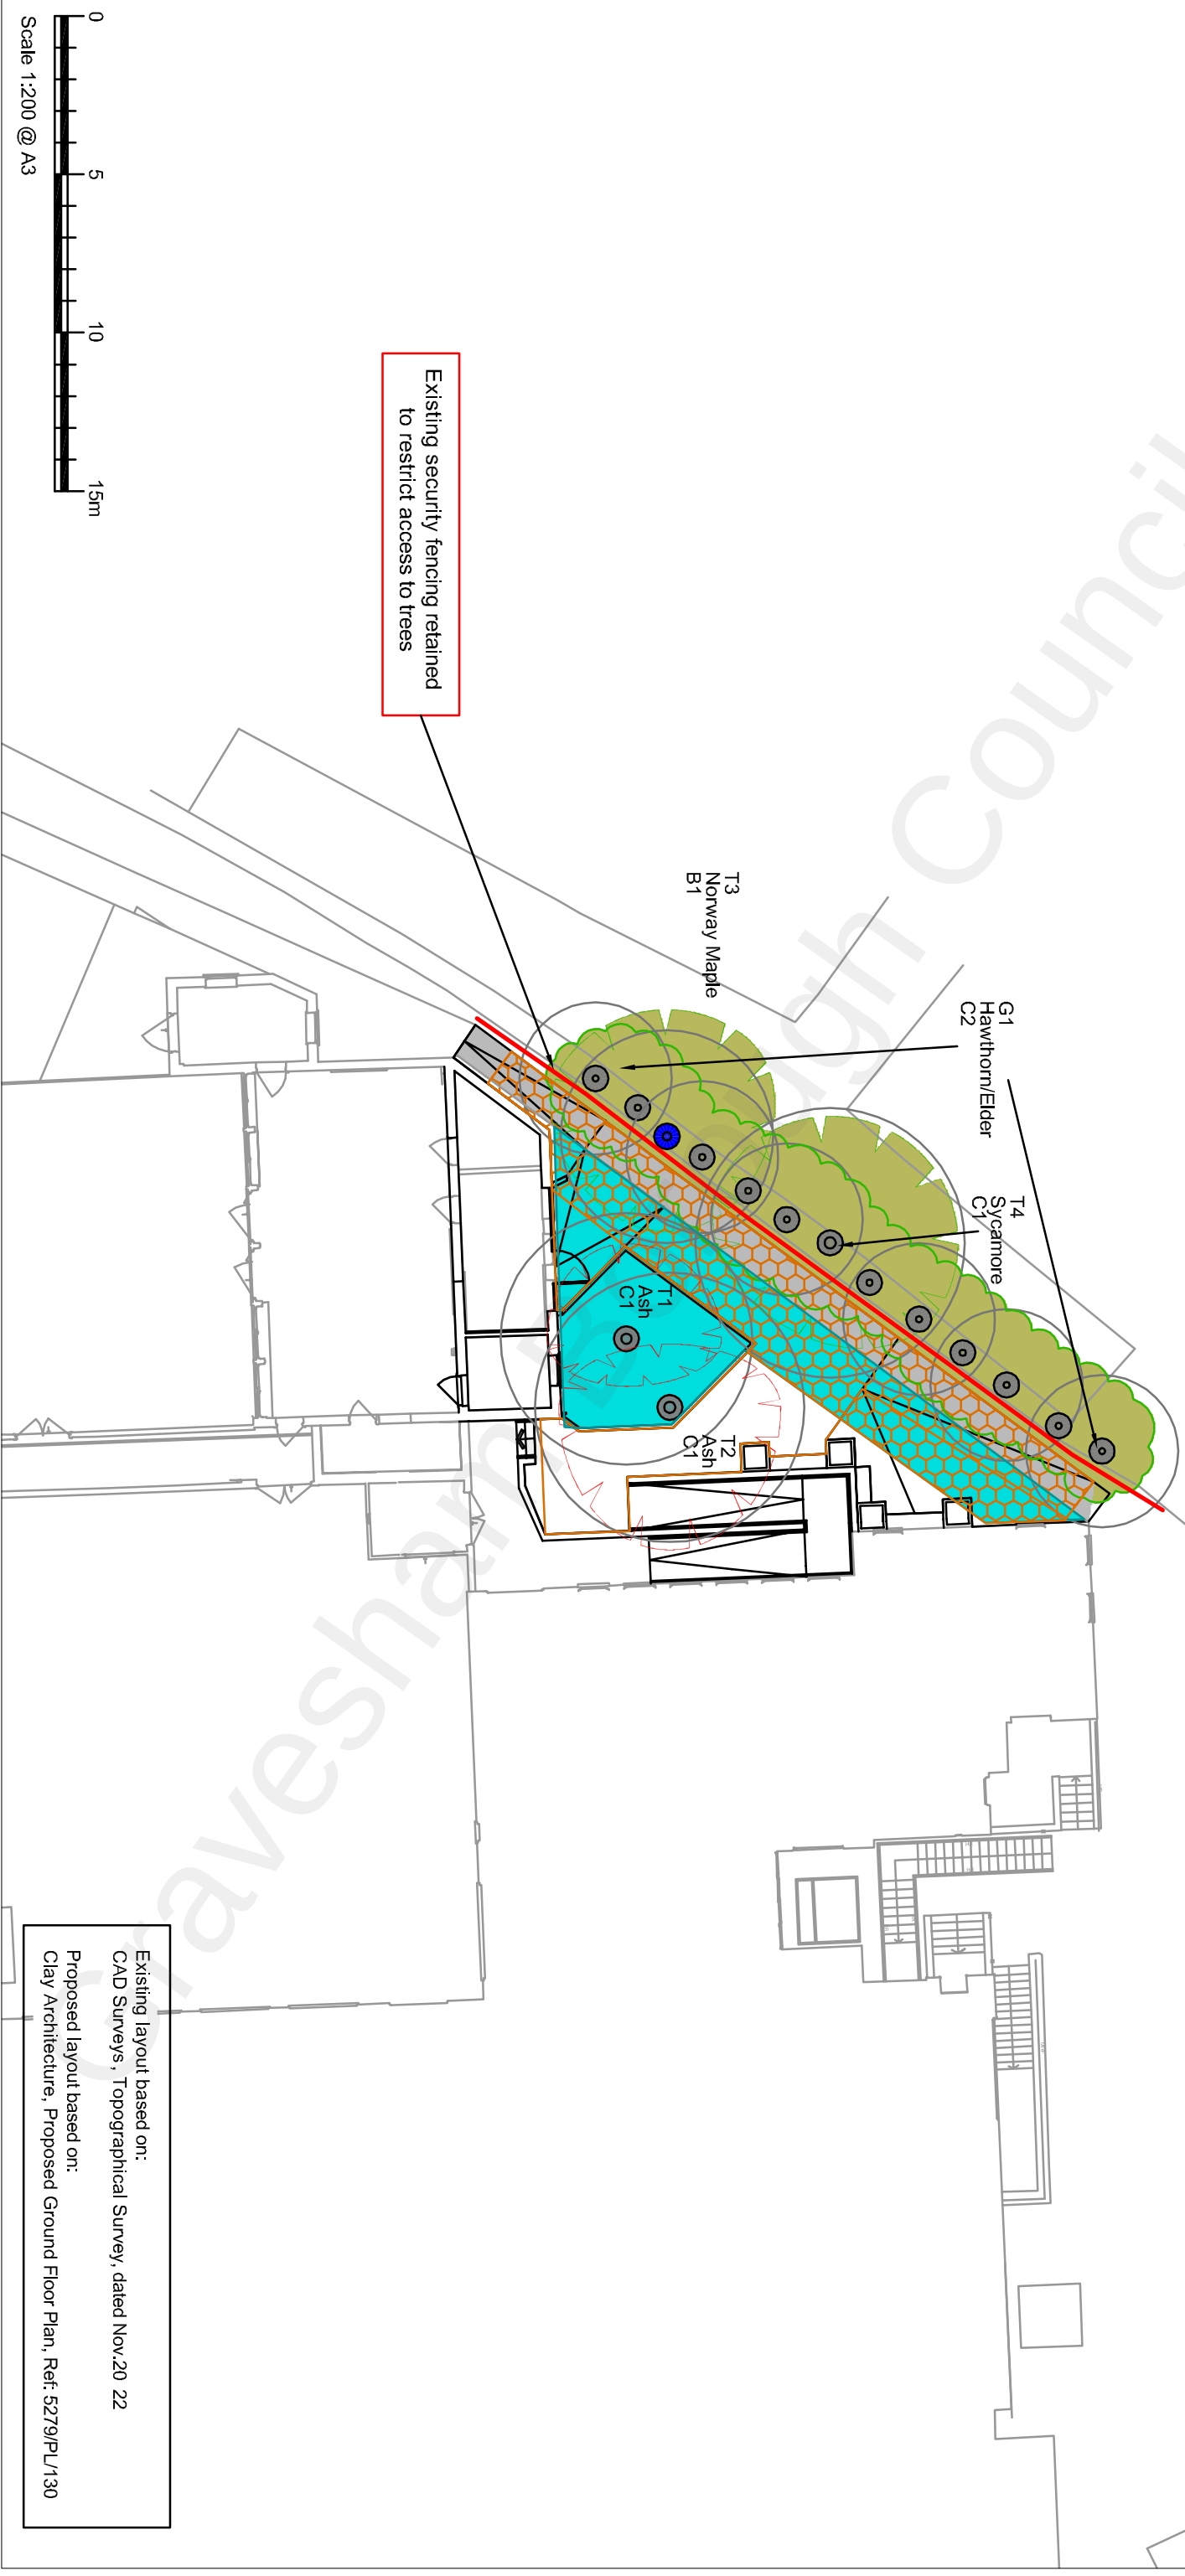

Existing layout based on:
CAD Surveys, Topographical Survey, dated Nov.20 22

Proposed layout based on:
Clay Architecture, Proposed Ground Floor Plan, Ref: 5279/PL/130



139 Bush Road
Cuxton
Rochester
Kent
ME2 1EZ

Tel: 01634 724023
E-mail: info@sylvanarb.co.uk
Web: www.sylvanarb.co.uk

TREE PROTECTION PLAN

(Existing / Proposed Layout)

Site Address:

Westcourt Primary School

Gravesend

DA124JB

Client:

The Primary First Trust

Key:

Retained Tree



Temporary Ground Protection
(See Sylvanarb Appdx. C for specification)

Existing Path

To be retained during construction phase to serve as ground protection, then removed and replaced with permeable no-dig specification

No-Dig Hard Surfacing

Constructed over existing ground level/within depth of existing hard surfacing
(See Sylvaniaarb Appdx. D for specification)