
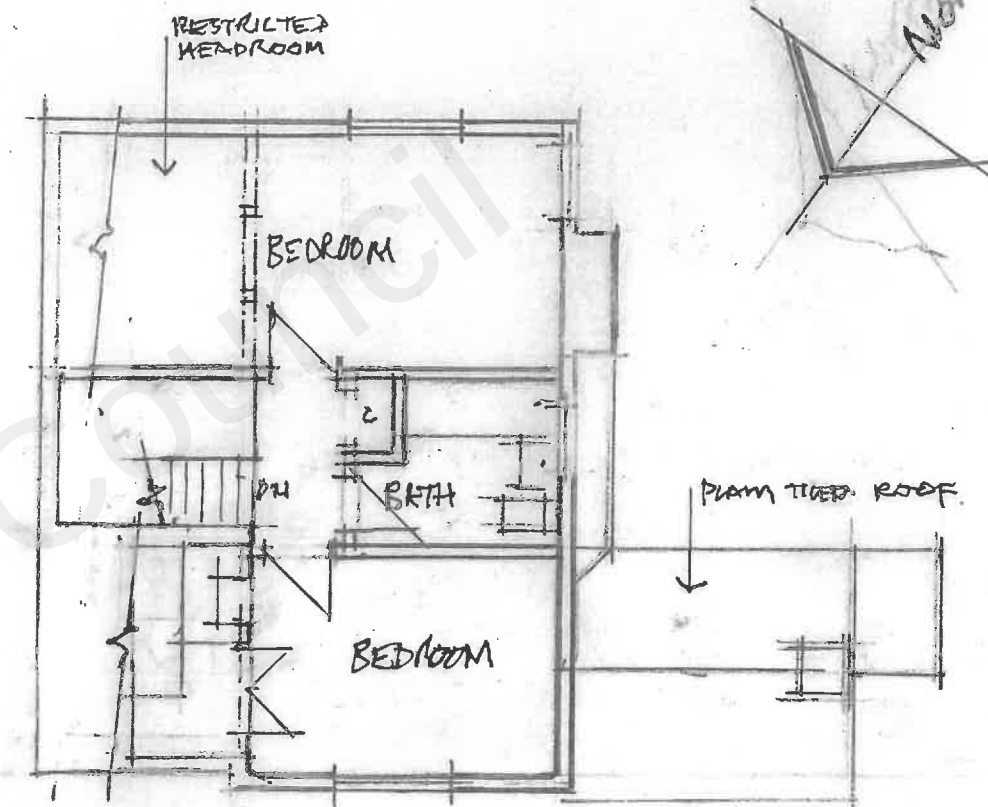


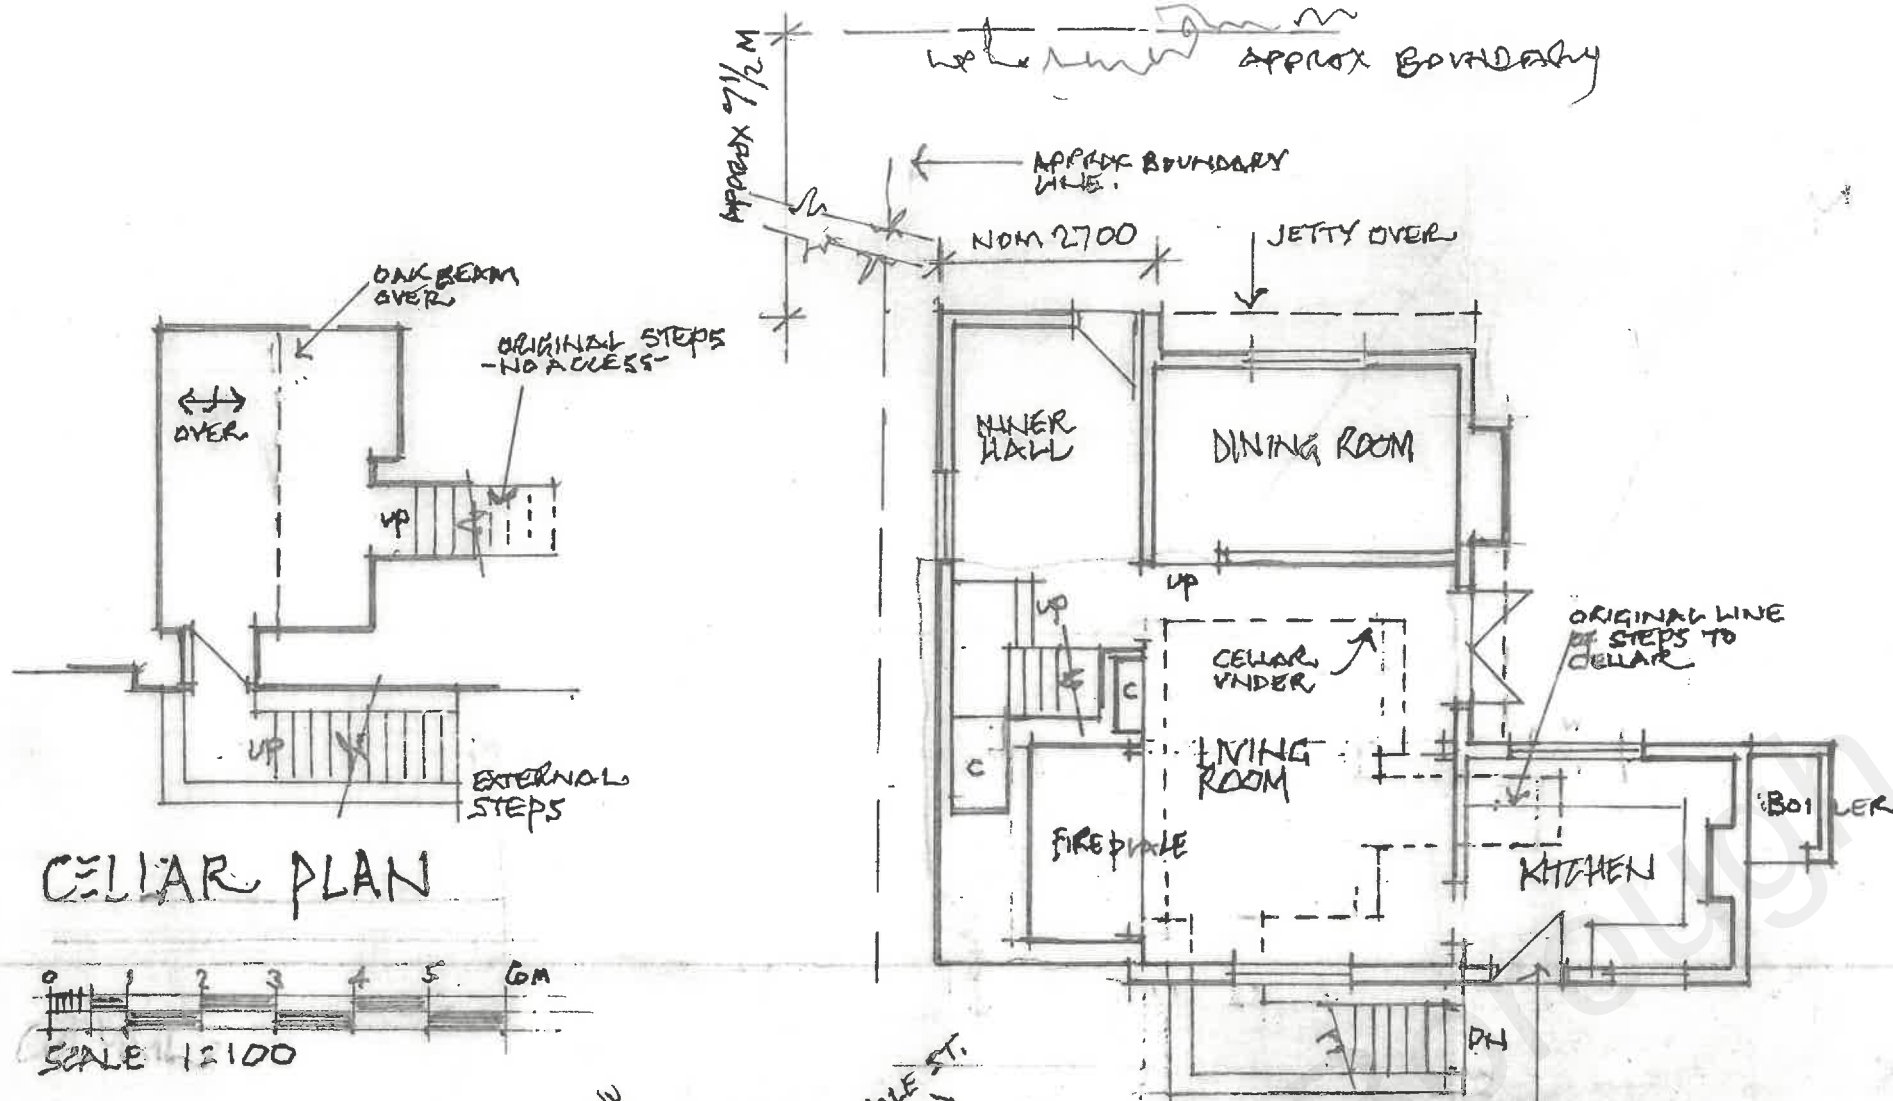

PROPOSED EXTENSIONS TO
'BLACK HORSE COTTAGE'
ROUND STREET COBHAM
DA13 9AY
PLANS AS EXISTING

DWG NO 22/C/1

APRIL 2022

P. THOMAS: ARCHITECTURAL PROJECTS
01474-703602