




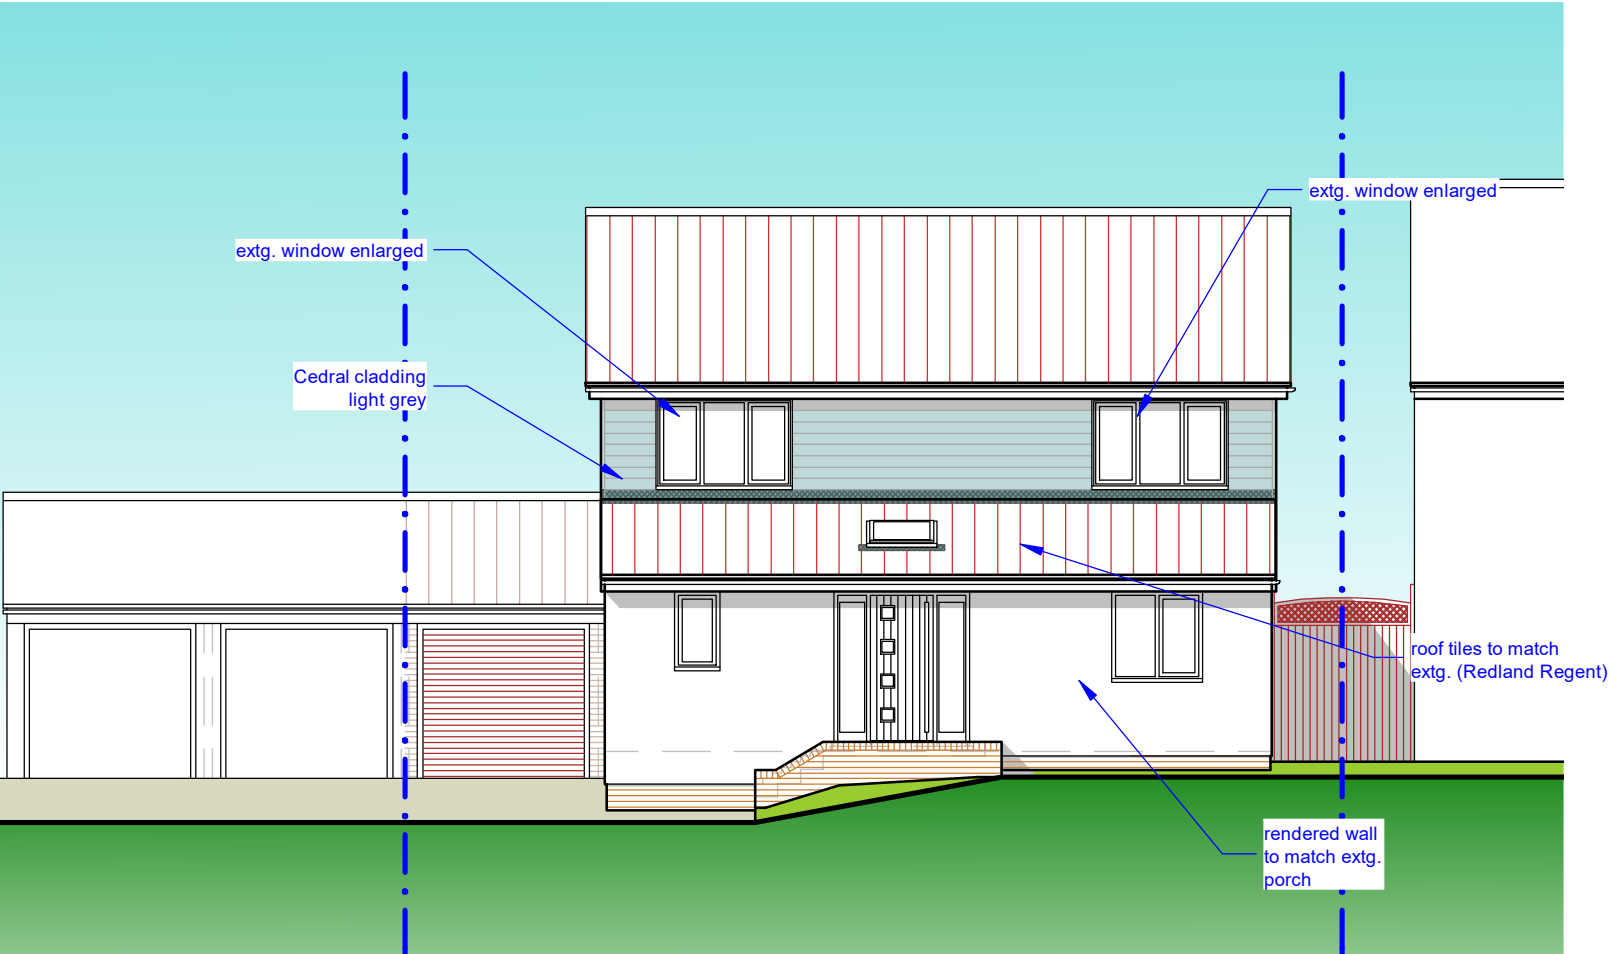


front (west) elevation

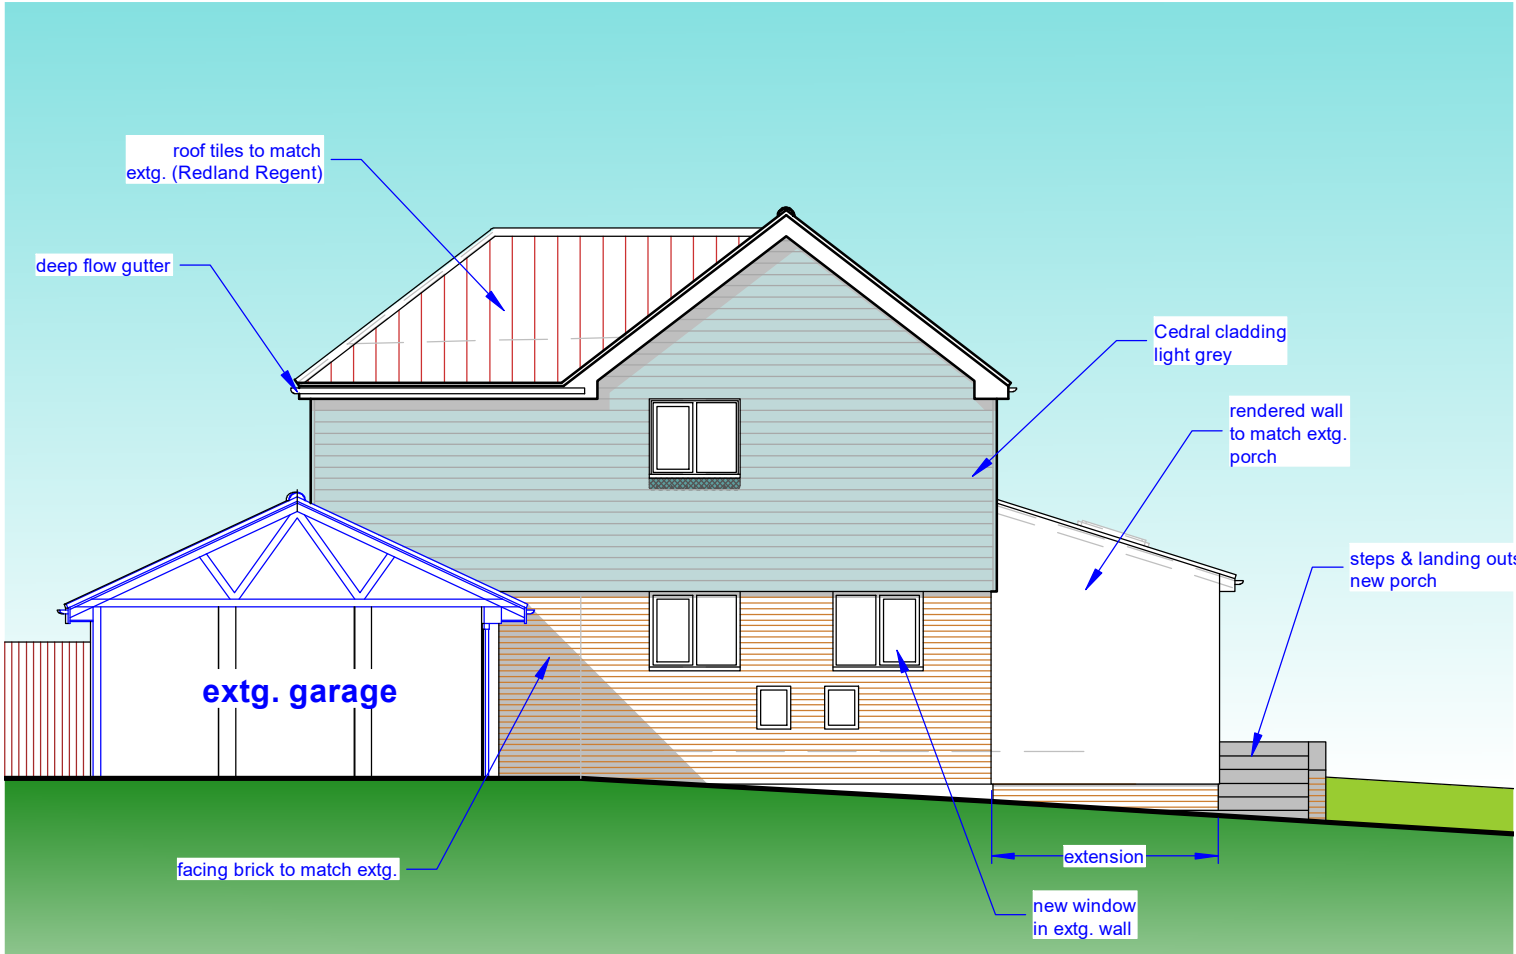


side 1 (north) elevation

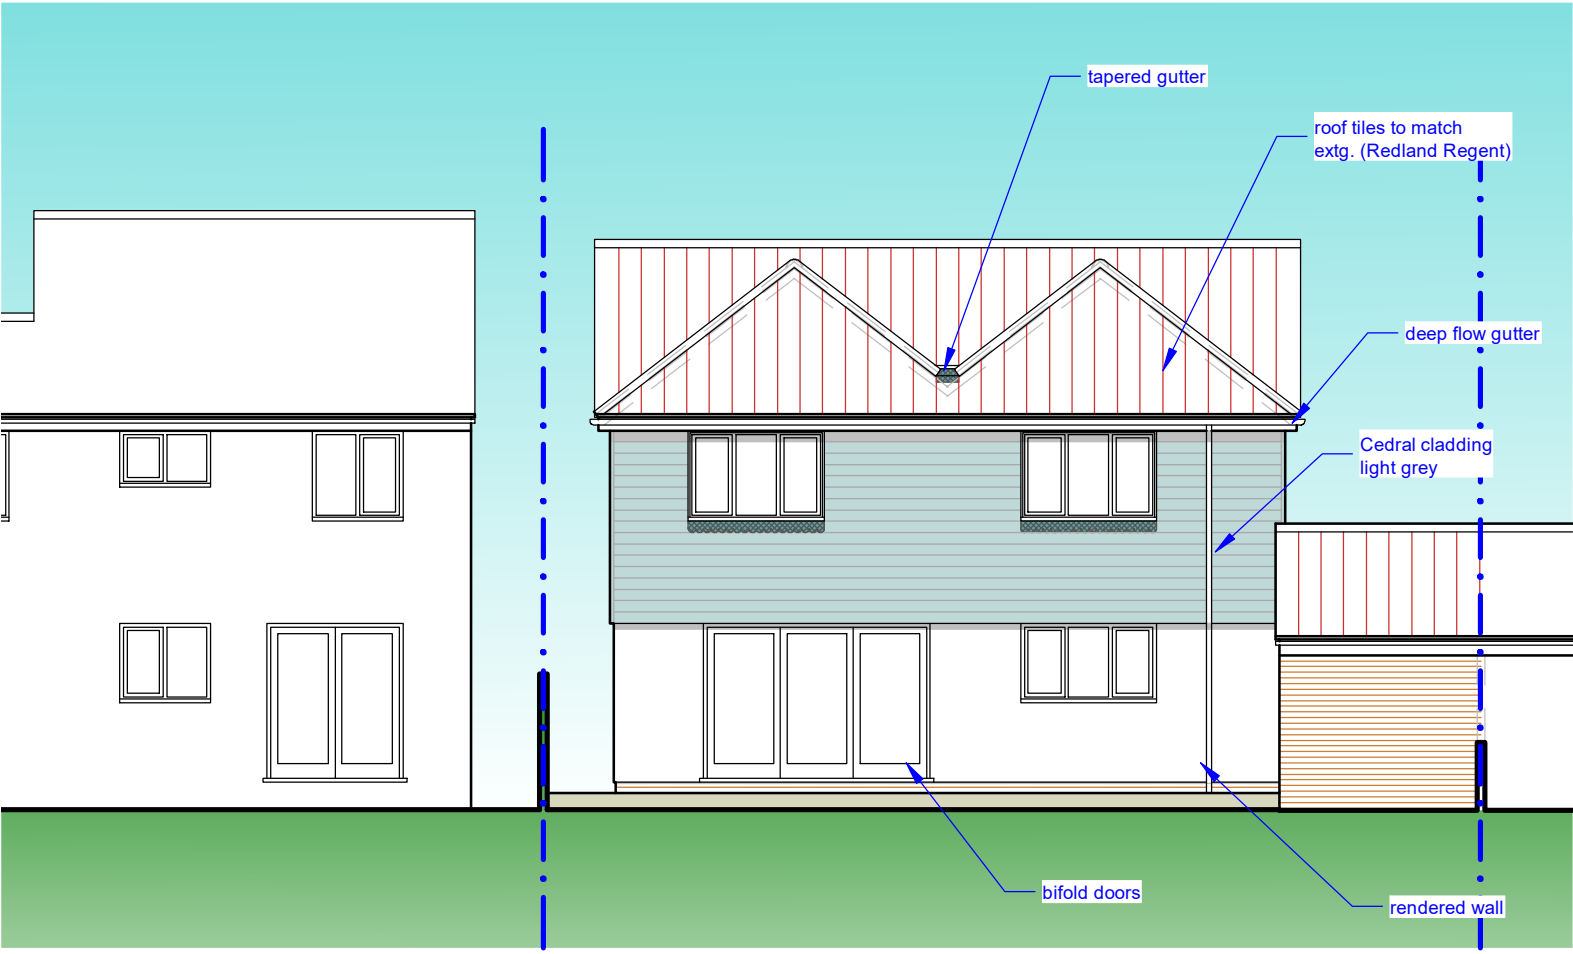

rear (east) elevation

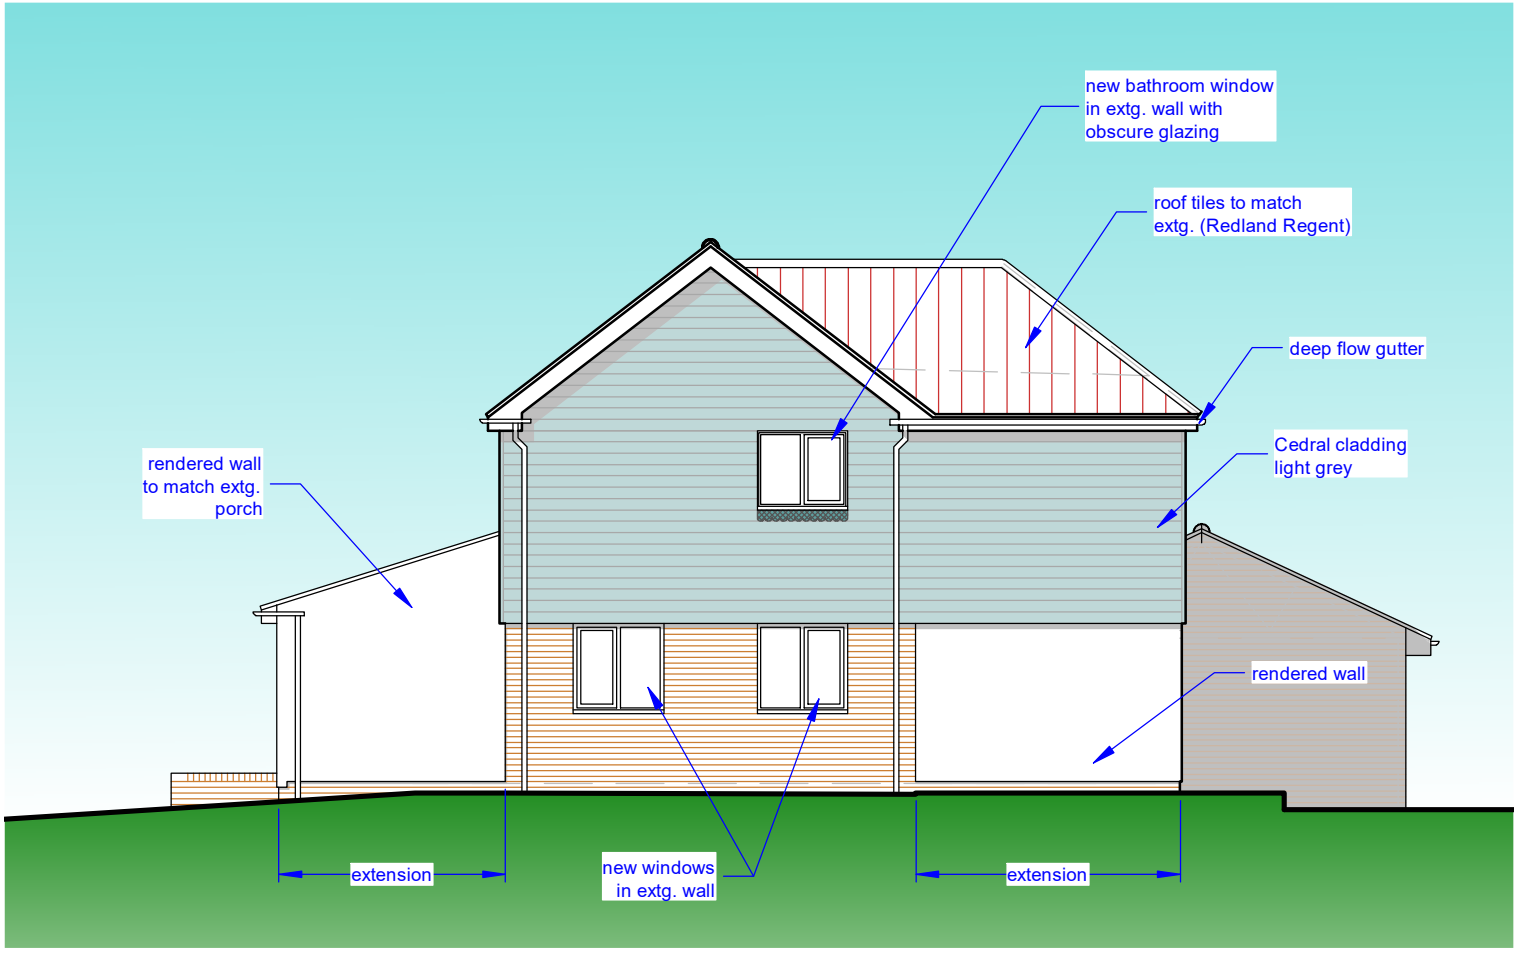

side 2 (south) elevation

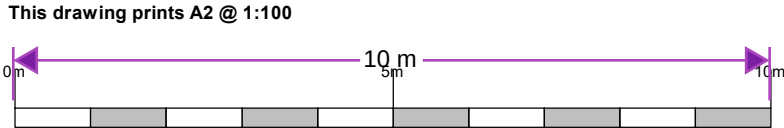

SCHEME / SHEET			
36 The Sandpipers, Gravesend, Kent, DA12 5QB: Mr & Mrs A. Sanghera Elevations As Proposed (2nd submission)			
SCALE	DATE	DRAWING NUMBER	JEREMY S. ISHERWOOD B. Sc. (hons), B. Arch. (Wales), R.I.B.A. Chartered Architect 34 Chalky Bank, Gravesend, Kent, DA11 7NY Telephone / Fax: 01474-533793
1:100	July 2024	534/PL06	
	This drawing remains the property of the Architect and may not be reproduced in whole or part without his written permission.		