

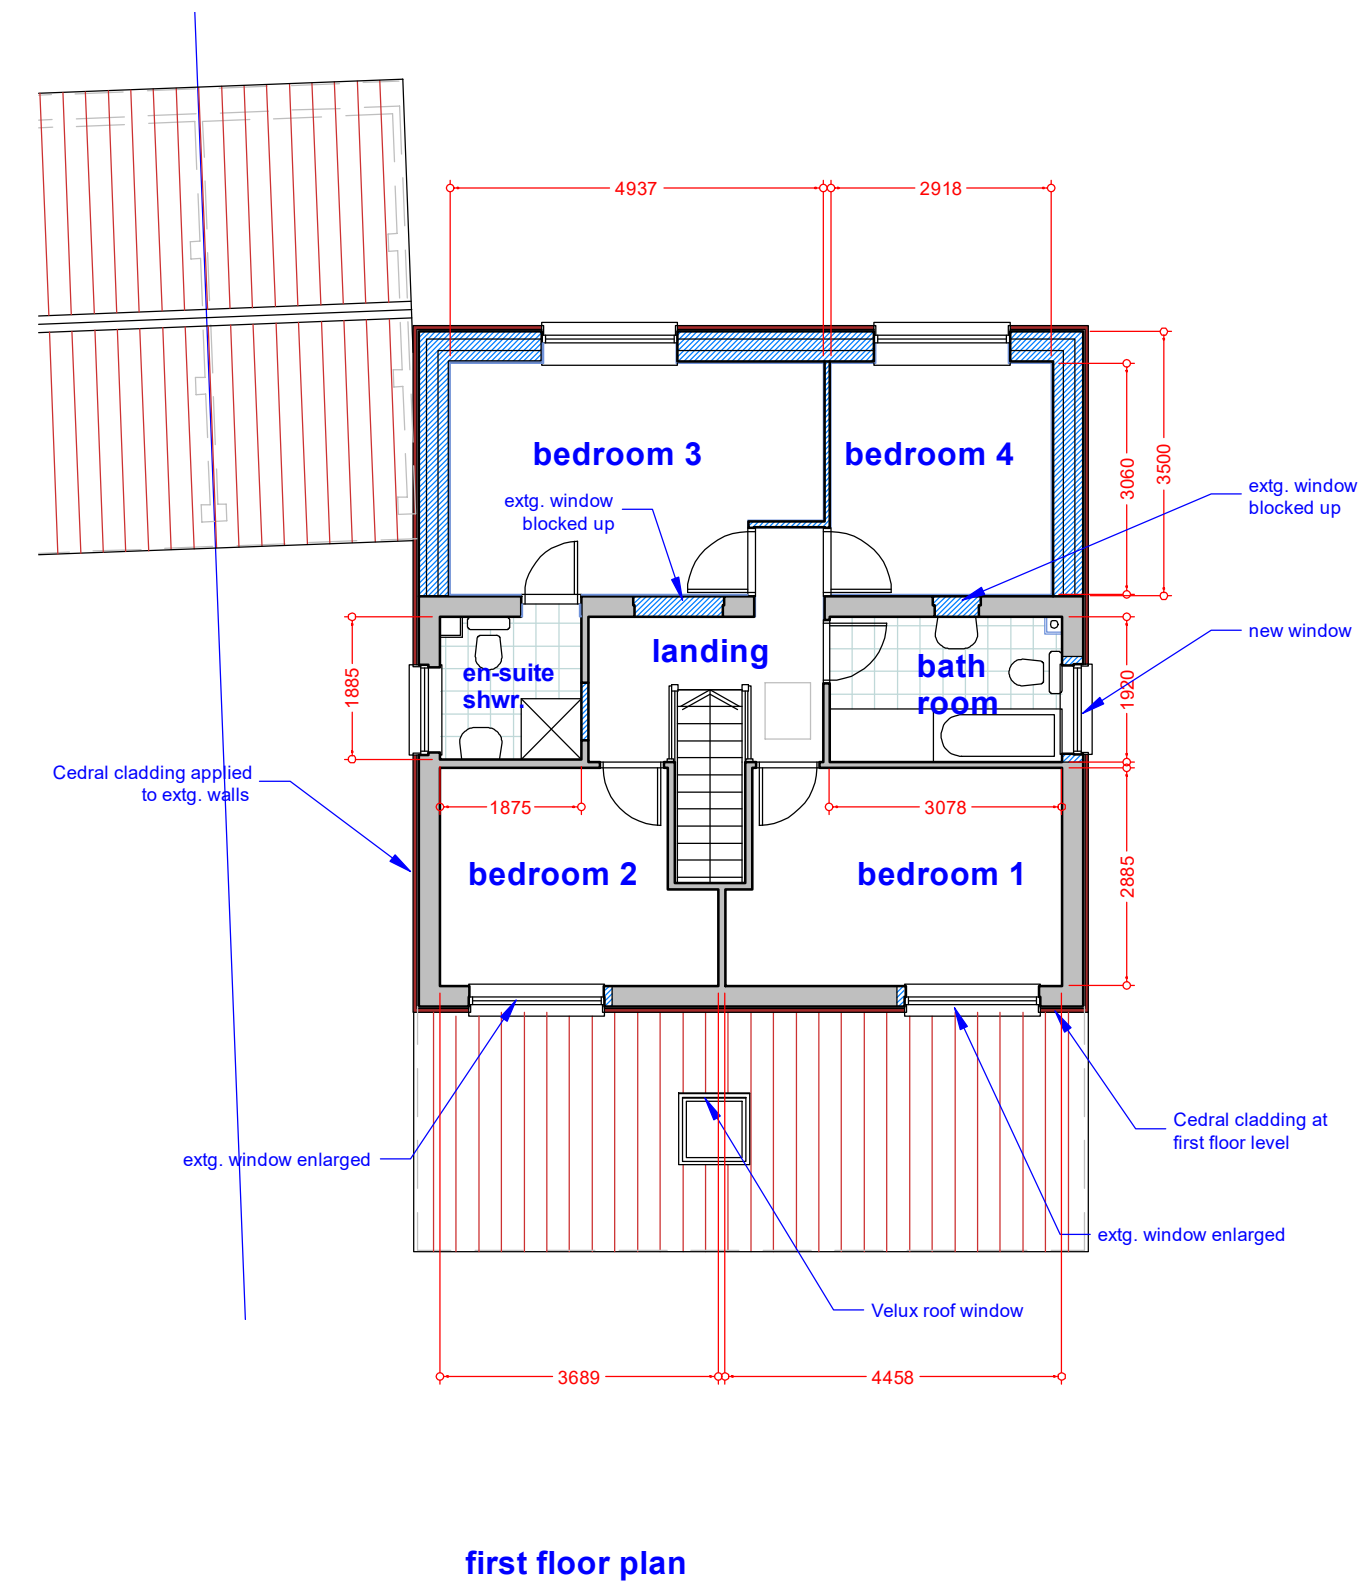
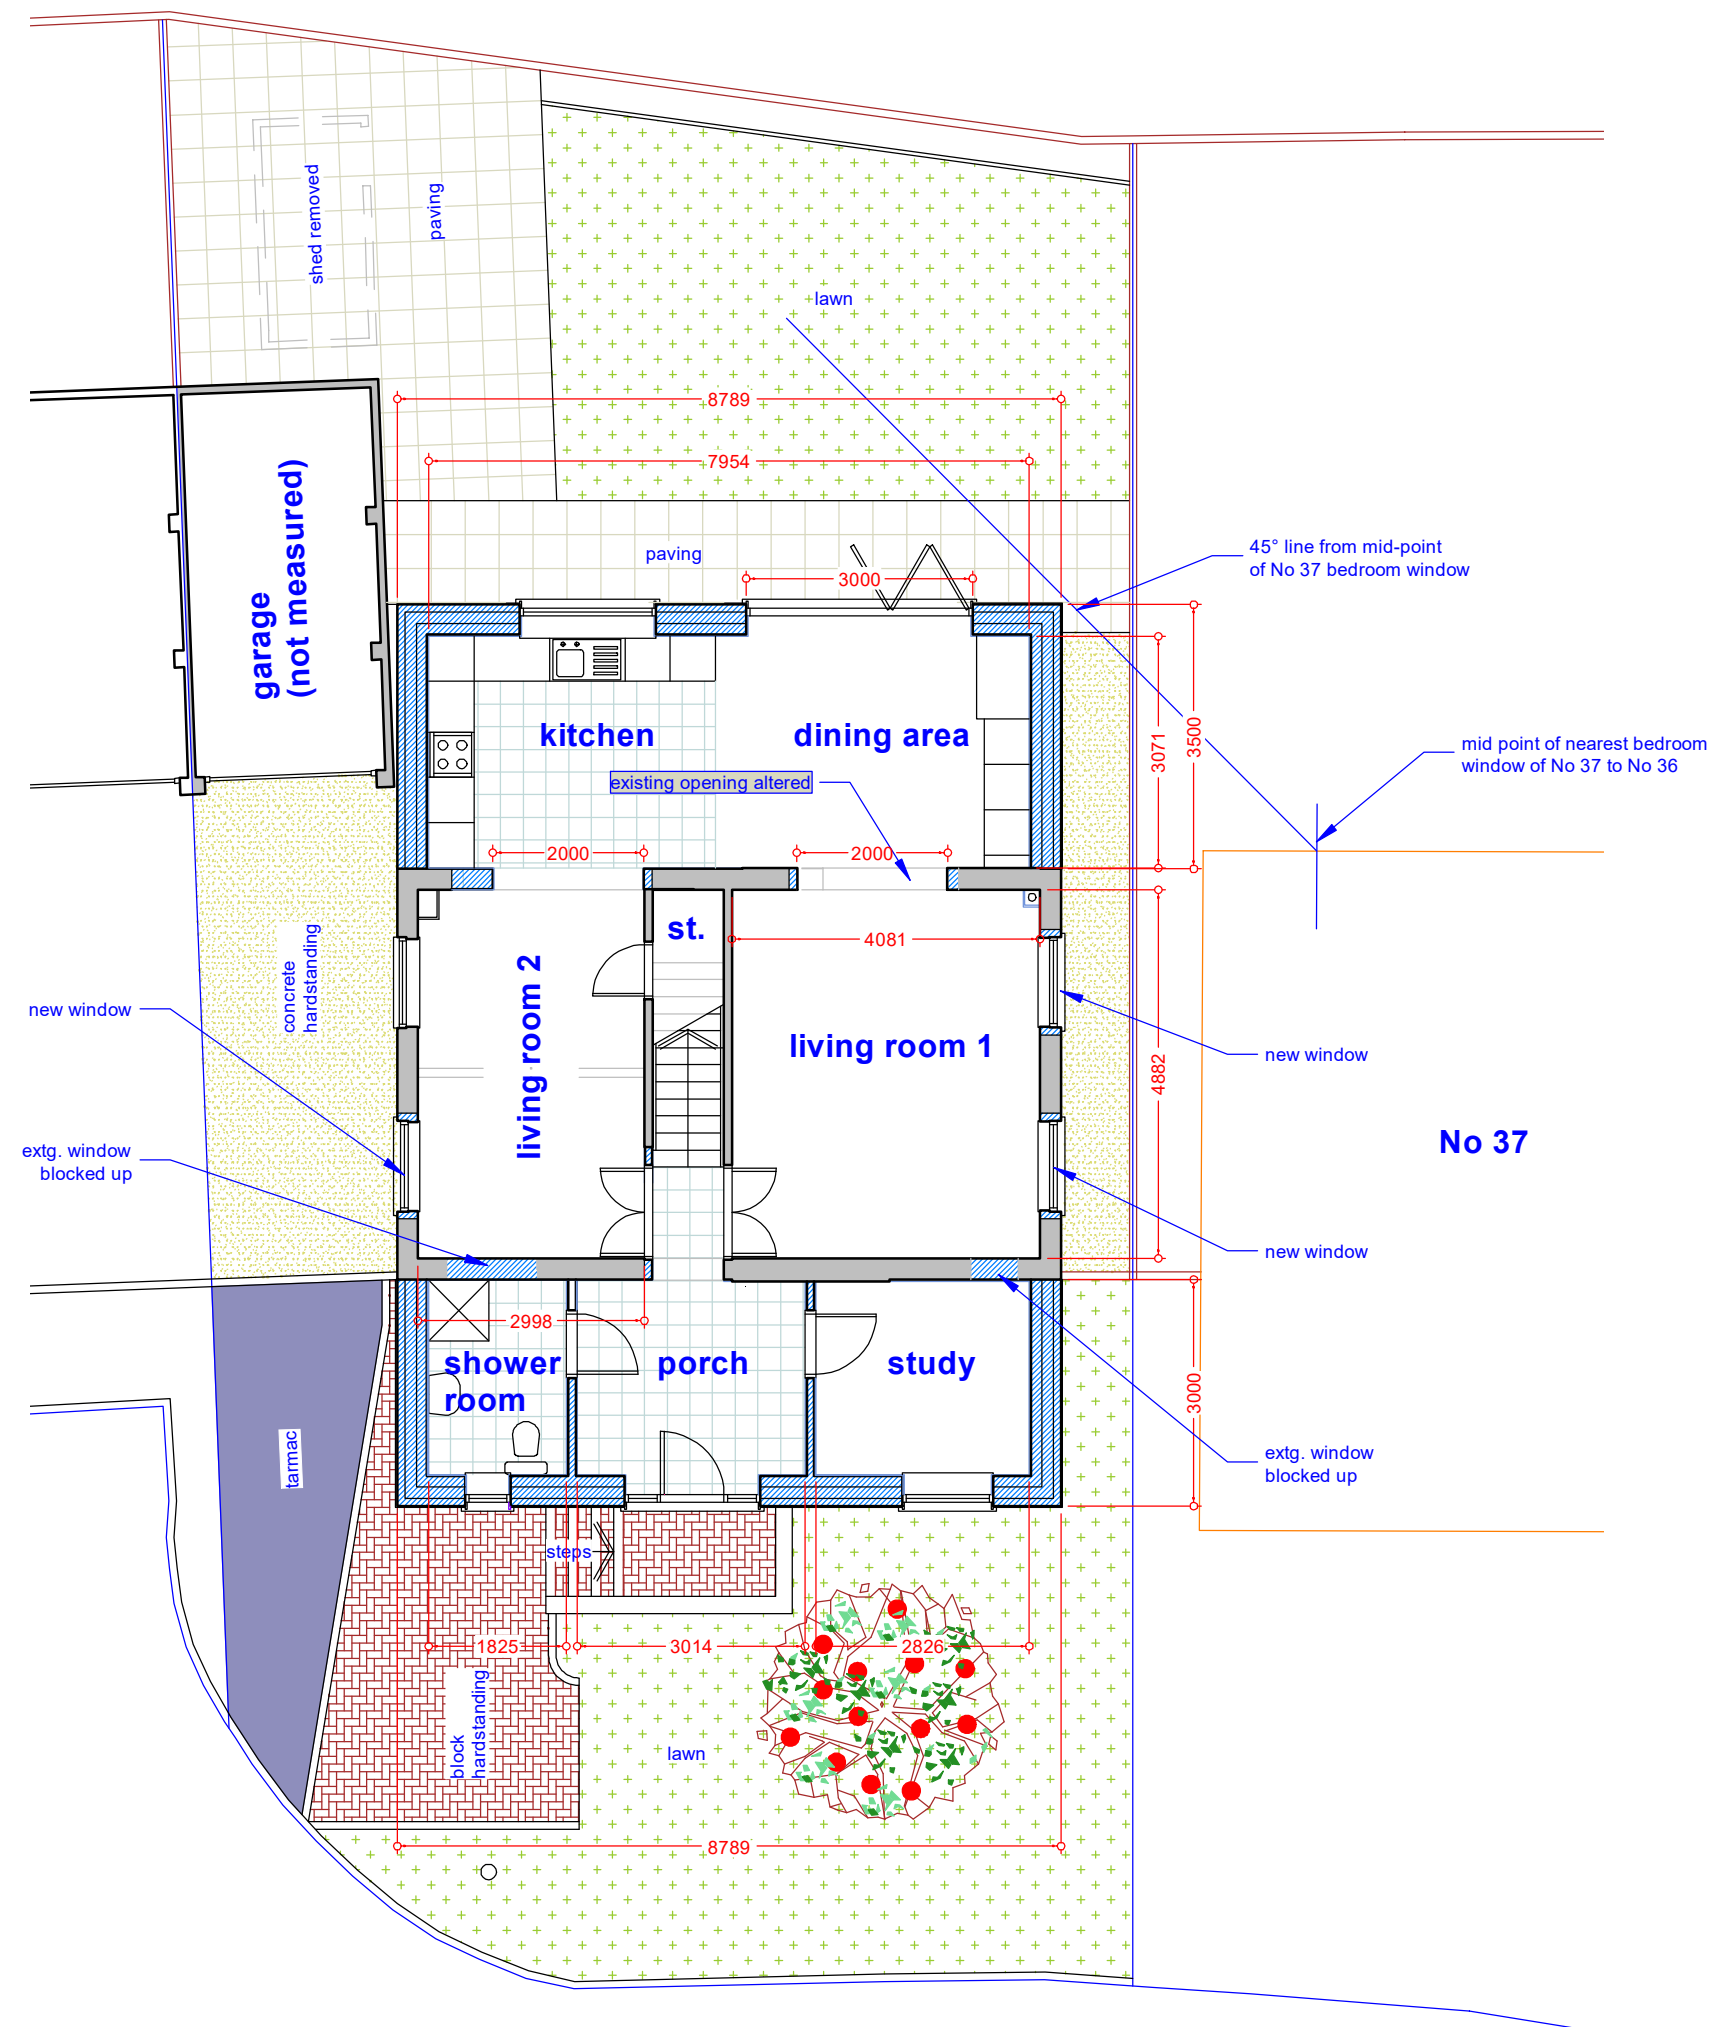


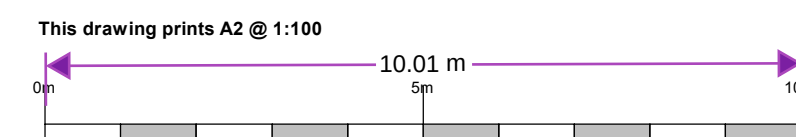

The Sandpipers

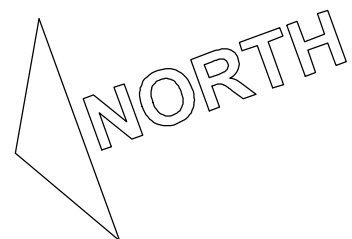

SCHEME / SHEET		
36 The Sandpipers, Gravesend, Kent, DA12 5QB: Mr & Mrs A. Sanghera Plans As Proposed (2nd submission)		
SCALE	DATE	DRAWING NUMBER
1:100	July 2024	534/PL05
	This drawing remains the property of the Architect and may not be reproduced in whole or part without his written permission.	

JEREMY S. ISHERWOOD
 B. Sc. (hons), B. Arch. (Wales), R.I.B.A.
Chartered Architect


**34 Chalky Bank, Gravesend, Kent,
 DA11 7NY**

Telephone / Fax: 01 474-533793