

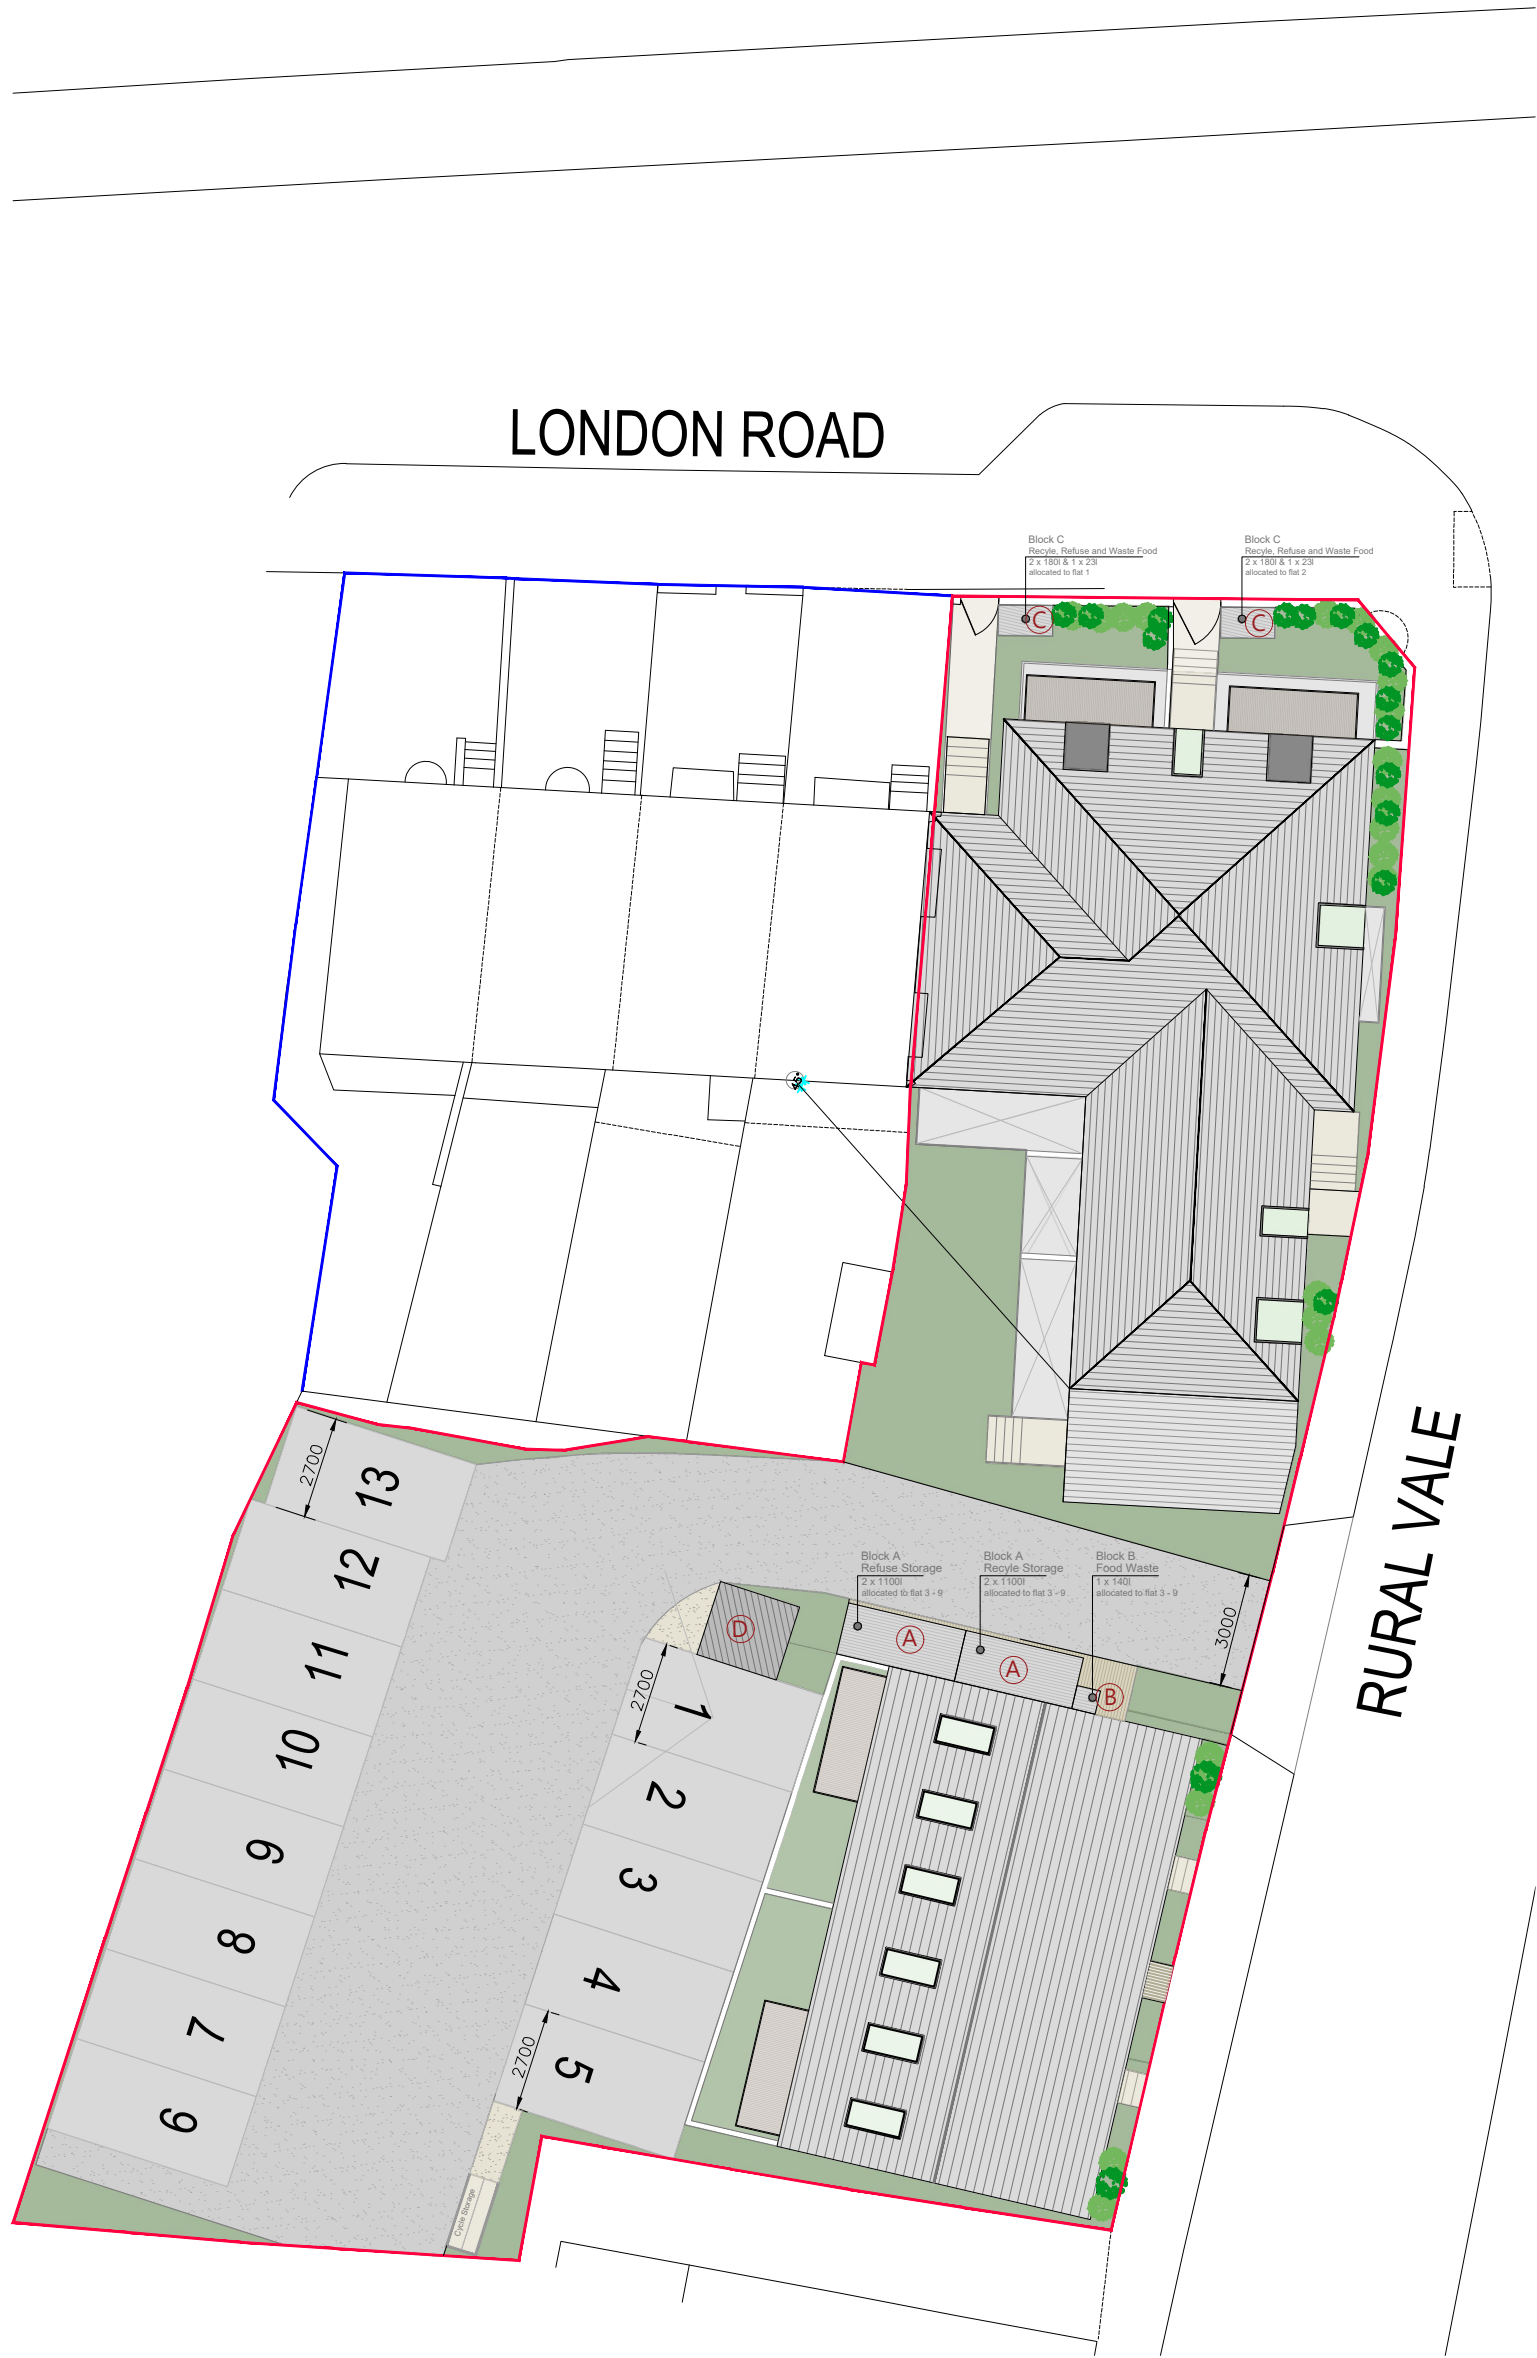


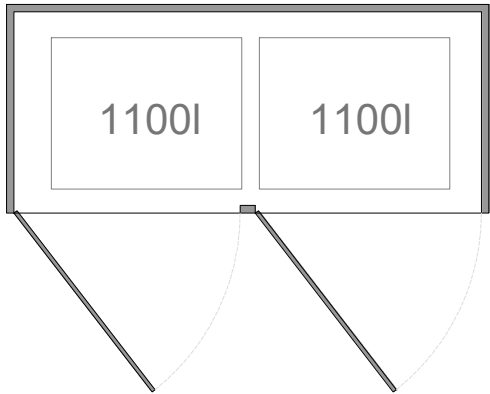


Proposed Block Plan 1:200



A 2 x 2200l recycle/refuse storage
(1755mm x 3191mm x 1380mm)
Link: Bin Stores (shelters4less.co.uk)

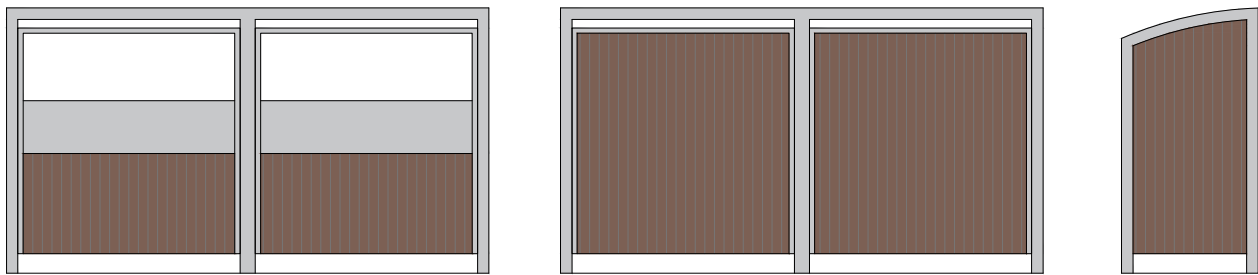

B 1 x 140l food waste
(640mm x 630mm x 1200mm)
bespoke

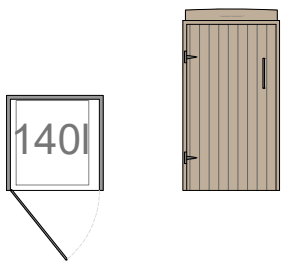

C 2 x 180l recycle/refuse storage and 1 x 23l food waste storage
(1530mm x 816mm x 1250mm)
bespoke

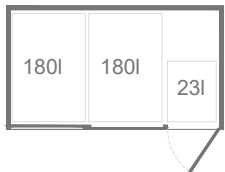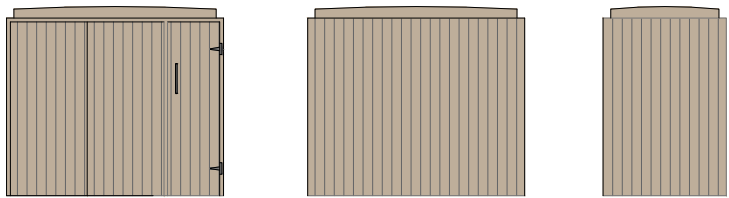


* each flat to provide 5l caddy bin for food waste storage

D Bespoke shelter
(2200mm x 2023mm)
Cycle storage/shelter : Rydale Minor Two Tier 20 Cycle Shelter (theshelterexpert.co.uk)

Scale 1:200

Scale 1:1250

Scale 1:50

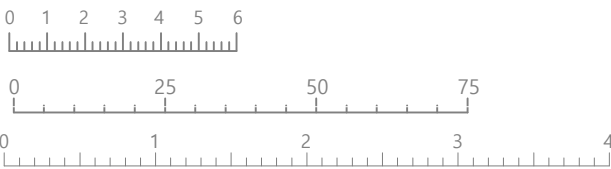

Notes:

- Do not scale from this drawing.
- All dimensions to be verified on site and is in mm.
- Builder to verify all dimensions, heights and levels prior to commencement of work.
- All documents shall be checked to ensure that they are compatible by the contractor before construction commences. In the event of apparent ambiguity or contradiction the engineer and/ or architect shall be notified immediately.
- The contractor in preparing his estimate shall visit the site and acquaint himself with the problems involved.
- The contractor shall issue all statutory notices to the local Authority during progress and completion of works.



Site Location Plan 1:1250



A	-	-	-/-/-
REV:	DESCRIPTION:	BY:	DATE:
STATUS: PLANNING			

GILL STERLING

Whitehall Place
47 The Terrace,
Gravesend, Kent
DA12 2DL
01474 247 787
info@barronedwards.co.uk
www.barronedwards.co.uk

SITE:	London Road Rural Vale Gravesend, Kent DA11 9JH		
TITLE:	Condition No. 15 Condition No. 16		

SCALE AT A2:	DATE:	DRAWN:
1:1250, 1:200, 1:50	20.03.24	SR
PROJECT NO:	DRAWING NO:	REVISION:
240320	002	B