



Elevation A
As Proposed

1:100

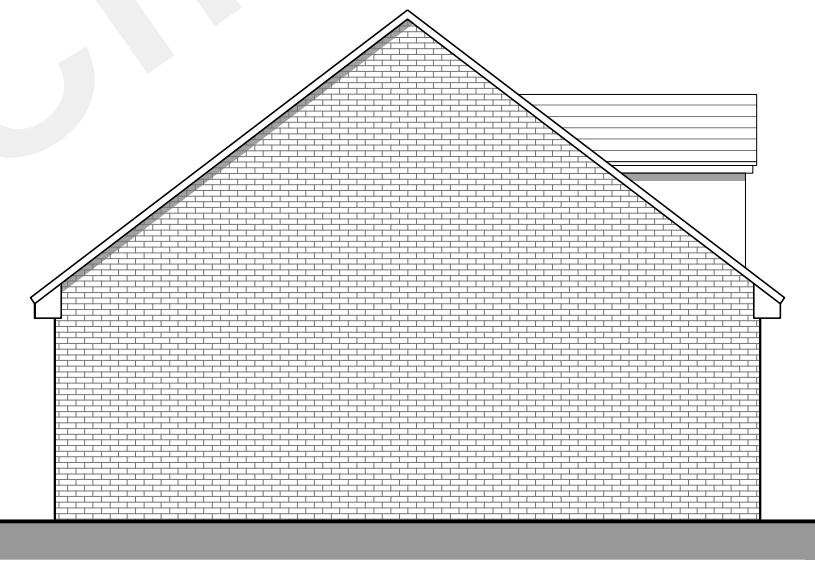


Elevation B
As Proposed

1:100

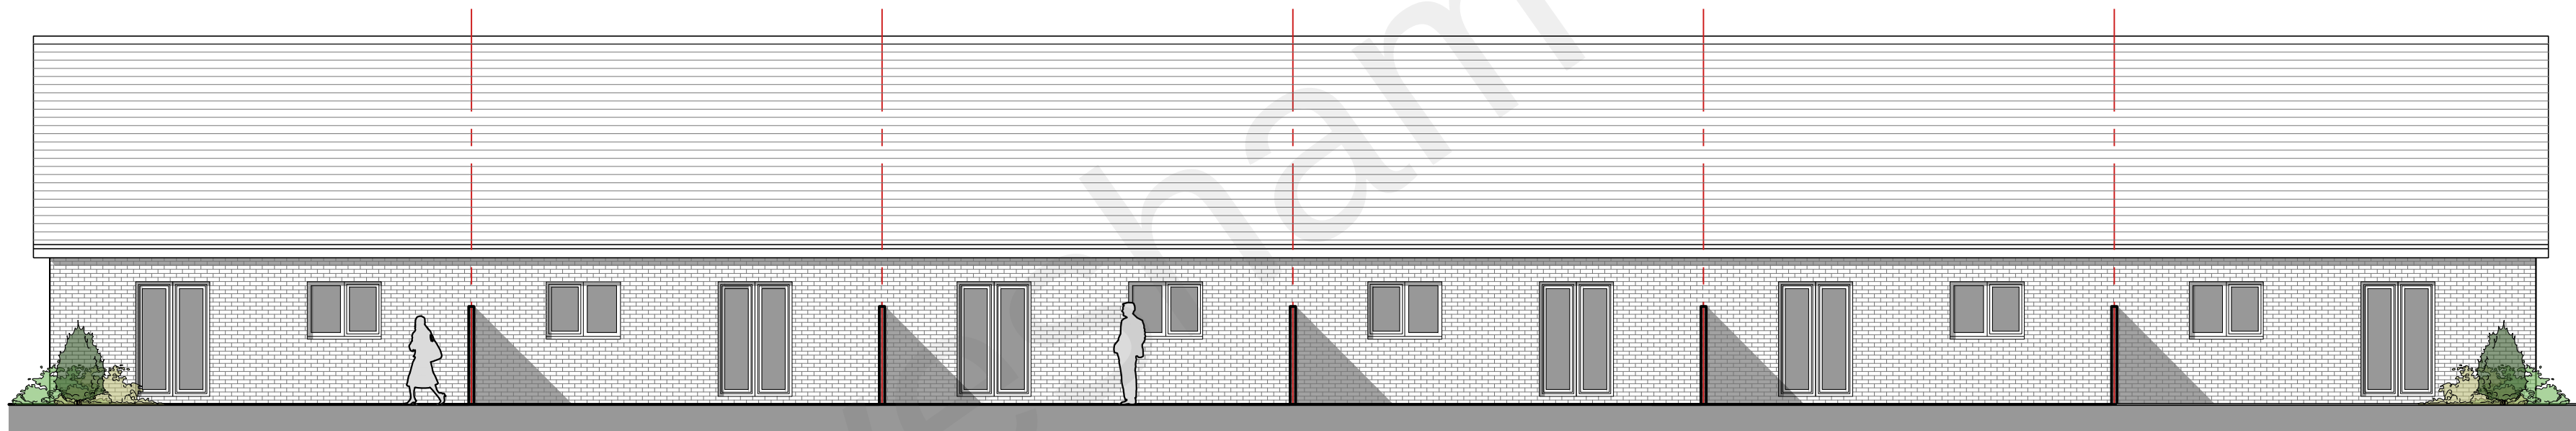

Elevation C
As Proposed

1:100

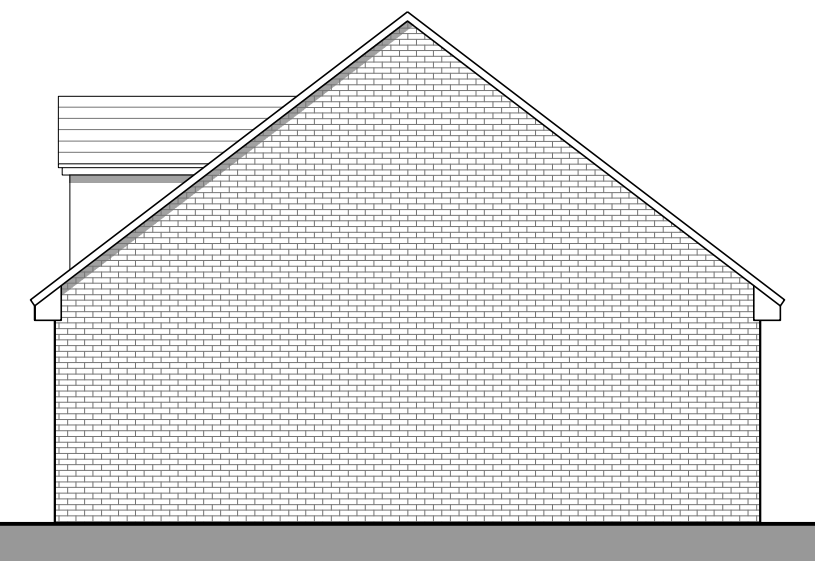

Elevation D
As Proposed

1:100