



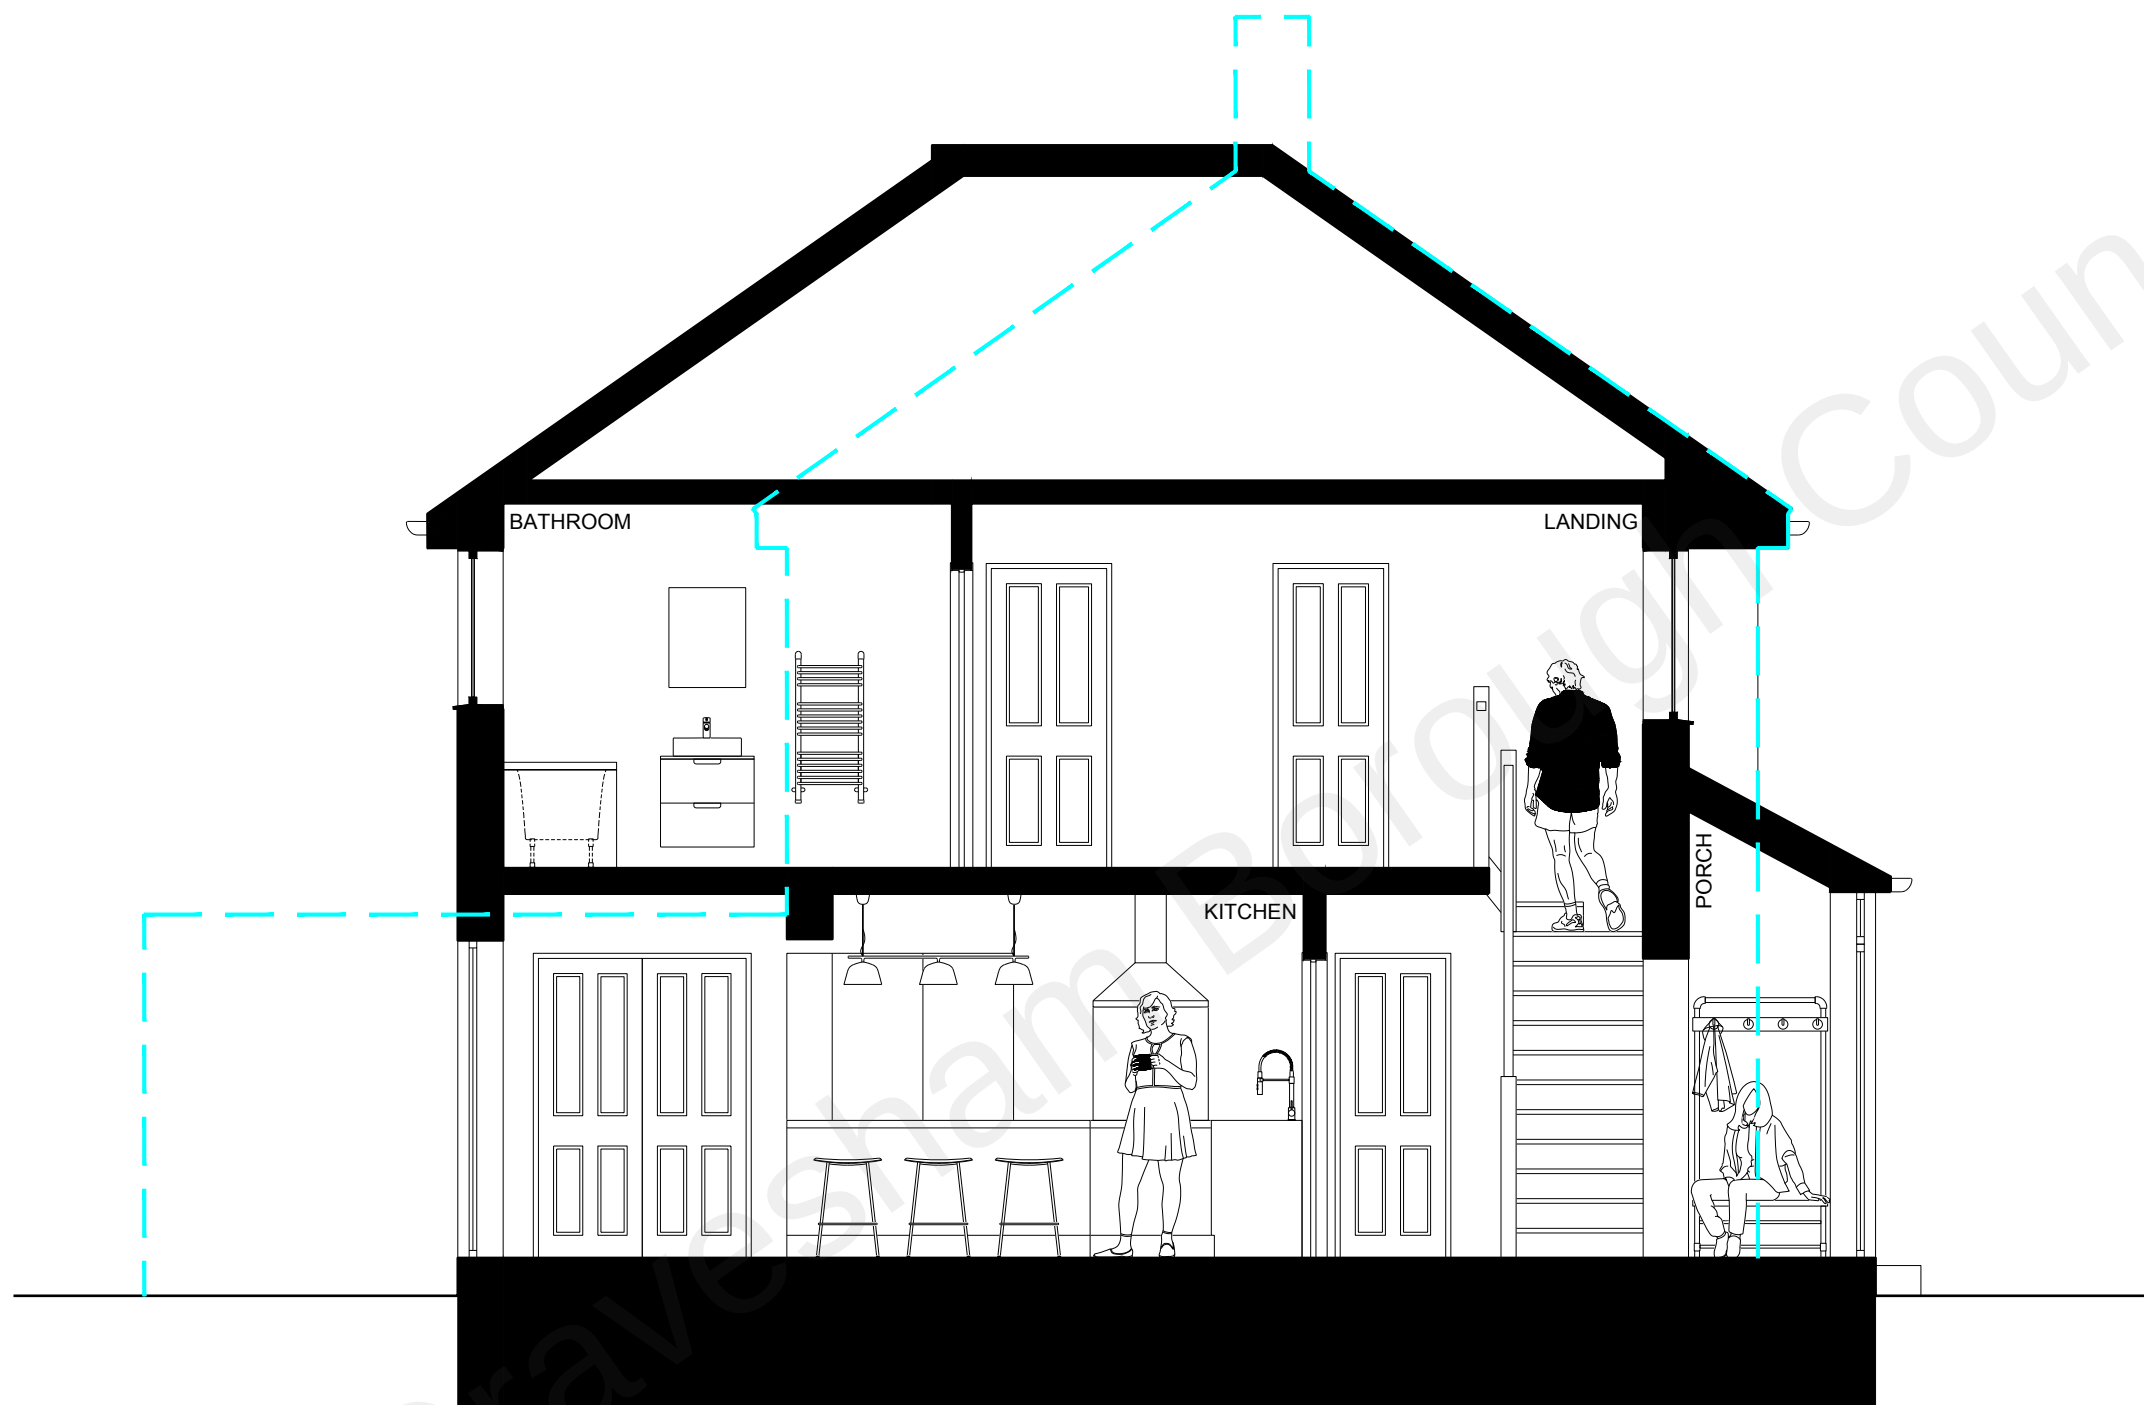

01 | 1:50 | SECTION B

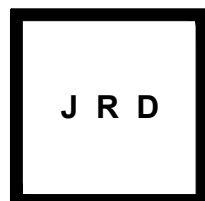

**DRAWING INFORMATION** **DRAWING REVISIONS**  
 Drawing copyright of JRD Kent. Do not scale from drawings. Report all discrepancies, errors & omissions. Check dimensions on site before commencing works. Materials, Components & Workmanship to comply with British & European Standards.

JRD Kent Ltd | info@jrdkent.com | www.jrdkent.com

SCALE 1:50 | 0m 0.5 1 2 2.5 5

--- Existing Building Line  
 --- Application Boundary

**D R A W I N G   K E Y**

2 DORMERS DRIVE, MEOPHAM  
 GRAVESEND DA13 0ES  
 PROPOSED SECTION B

**S C A L E** 1:50 @ A3  
**D A T E** SEPTEMBER 2021  
**P U R P O S E** PLANNING  
**R E F E R E N C E** 2126 P 130    REV -