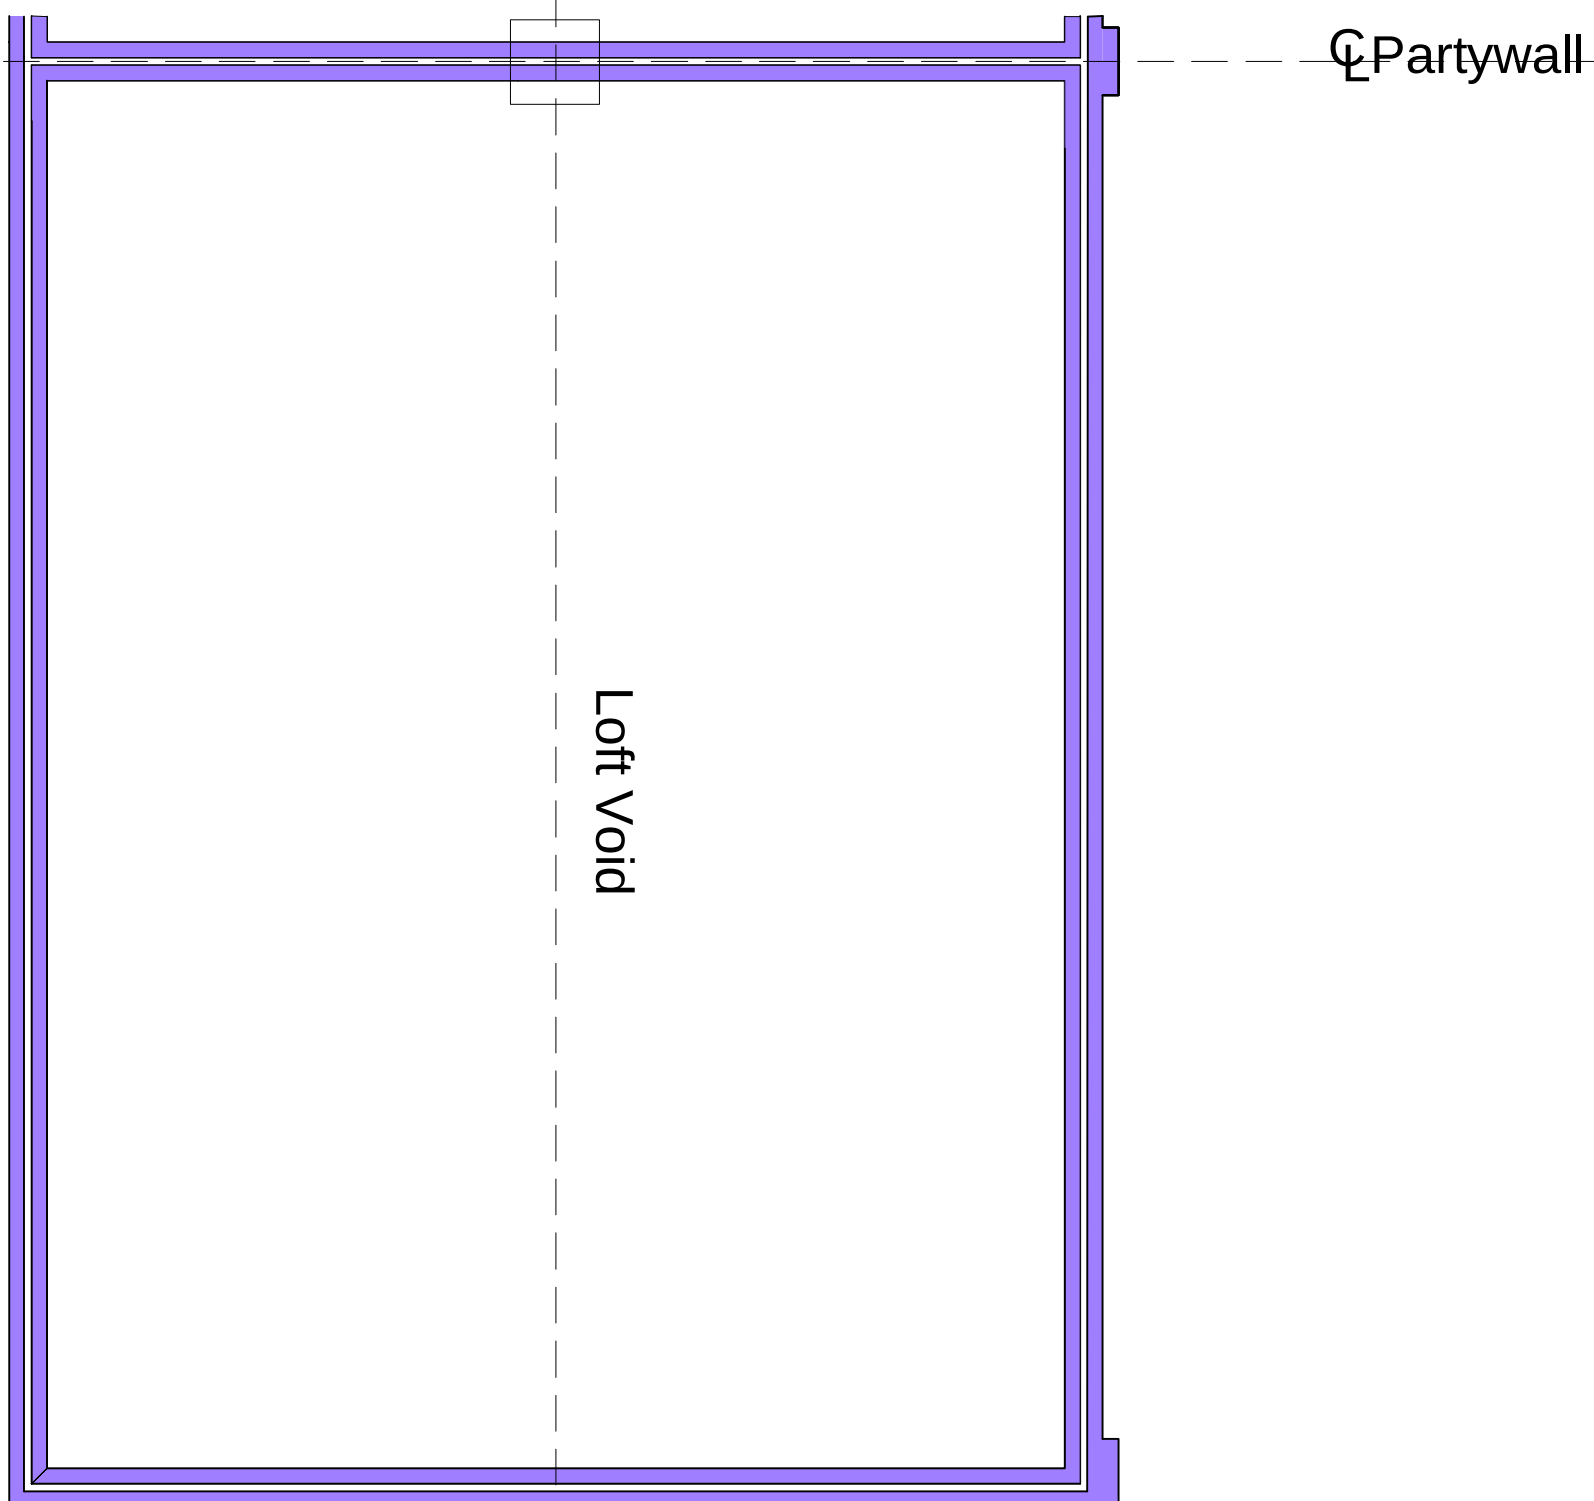
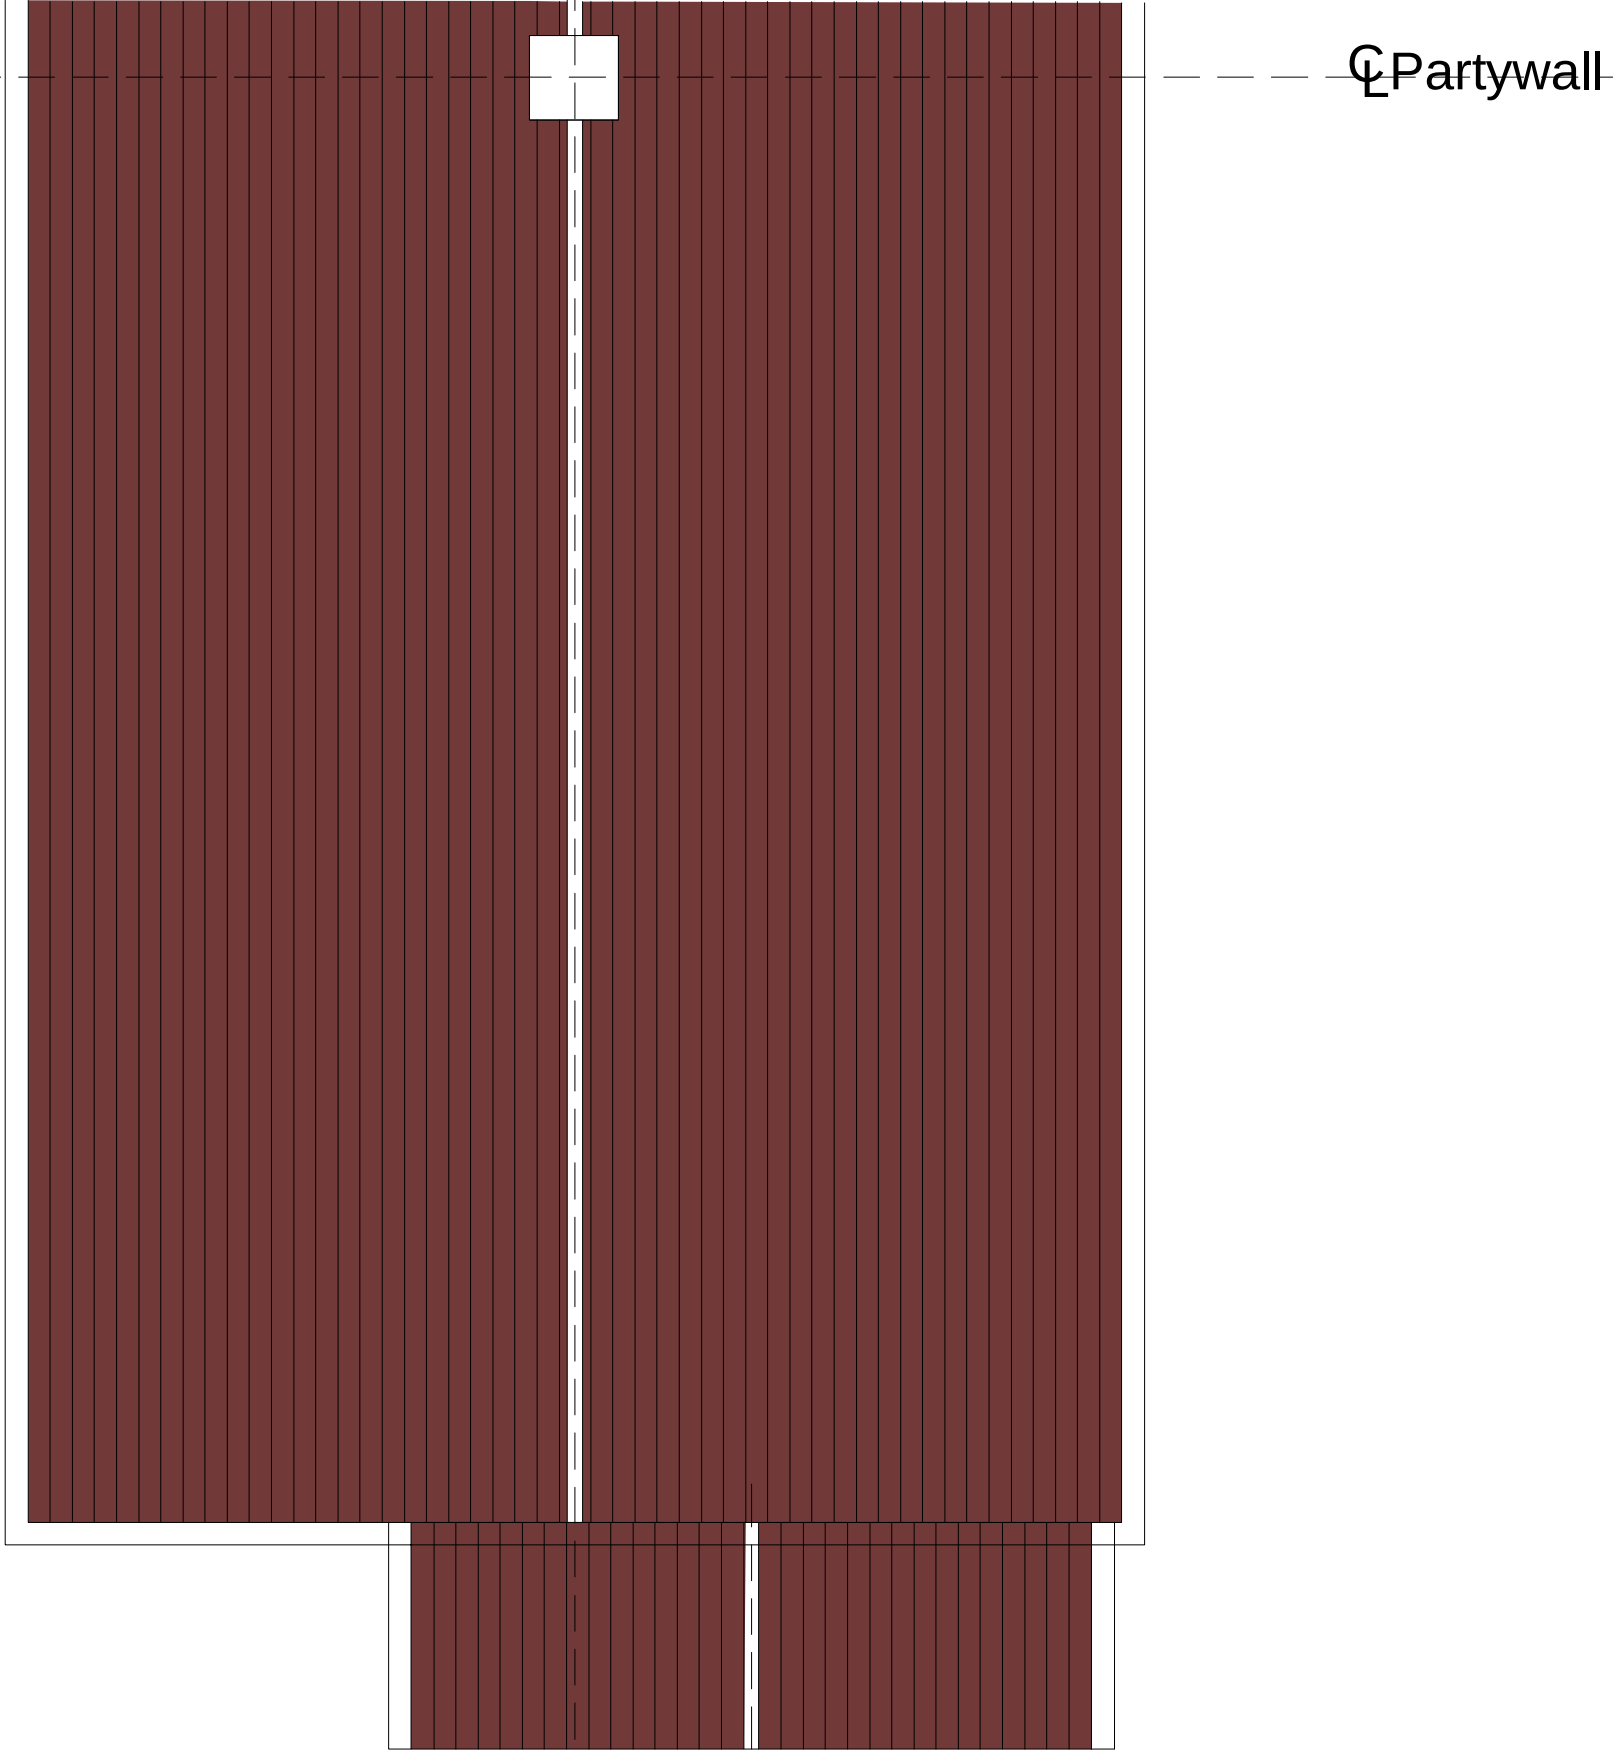
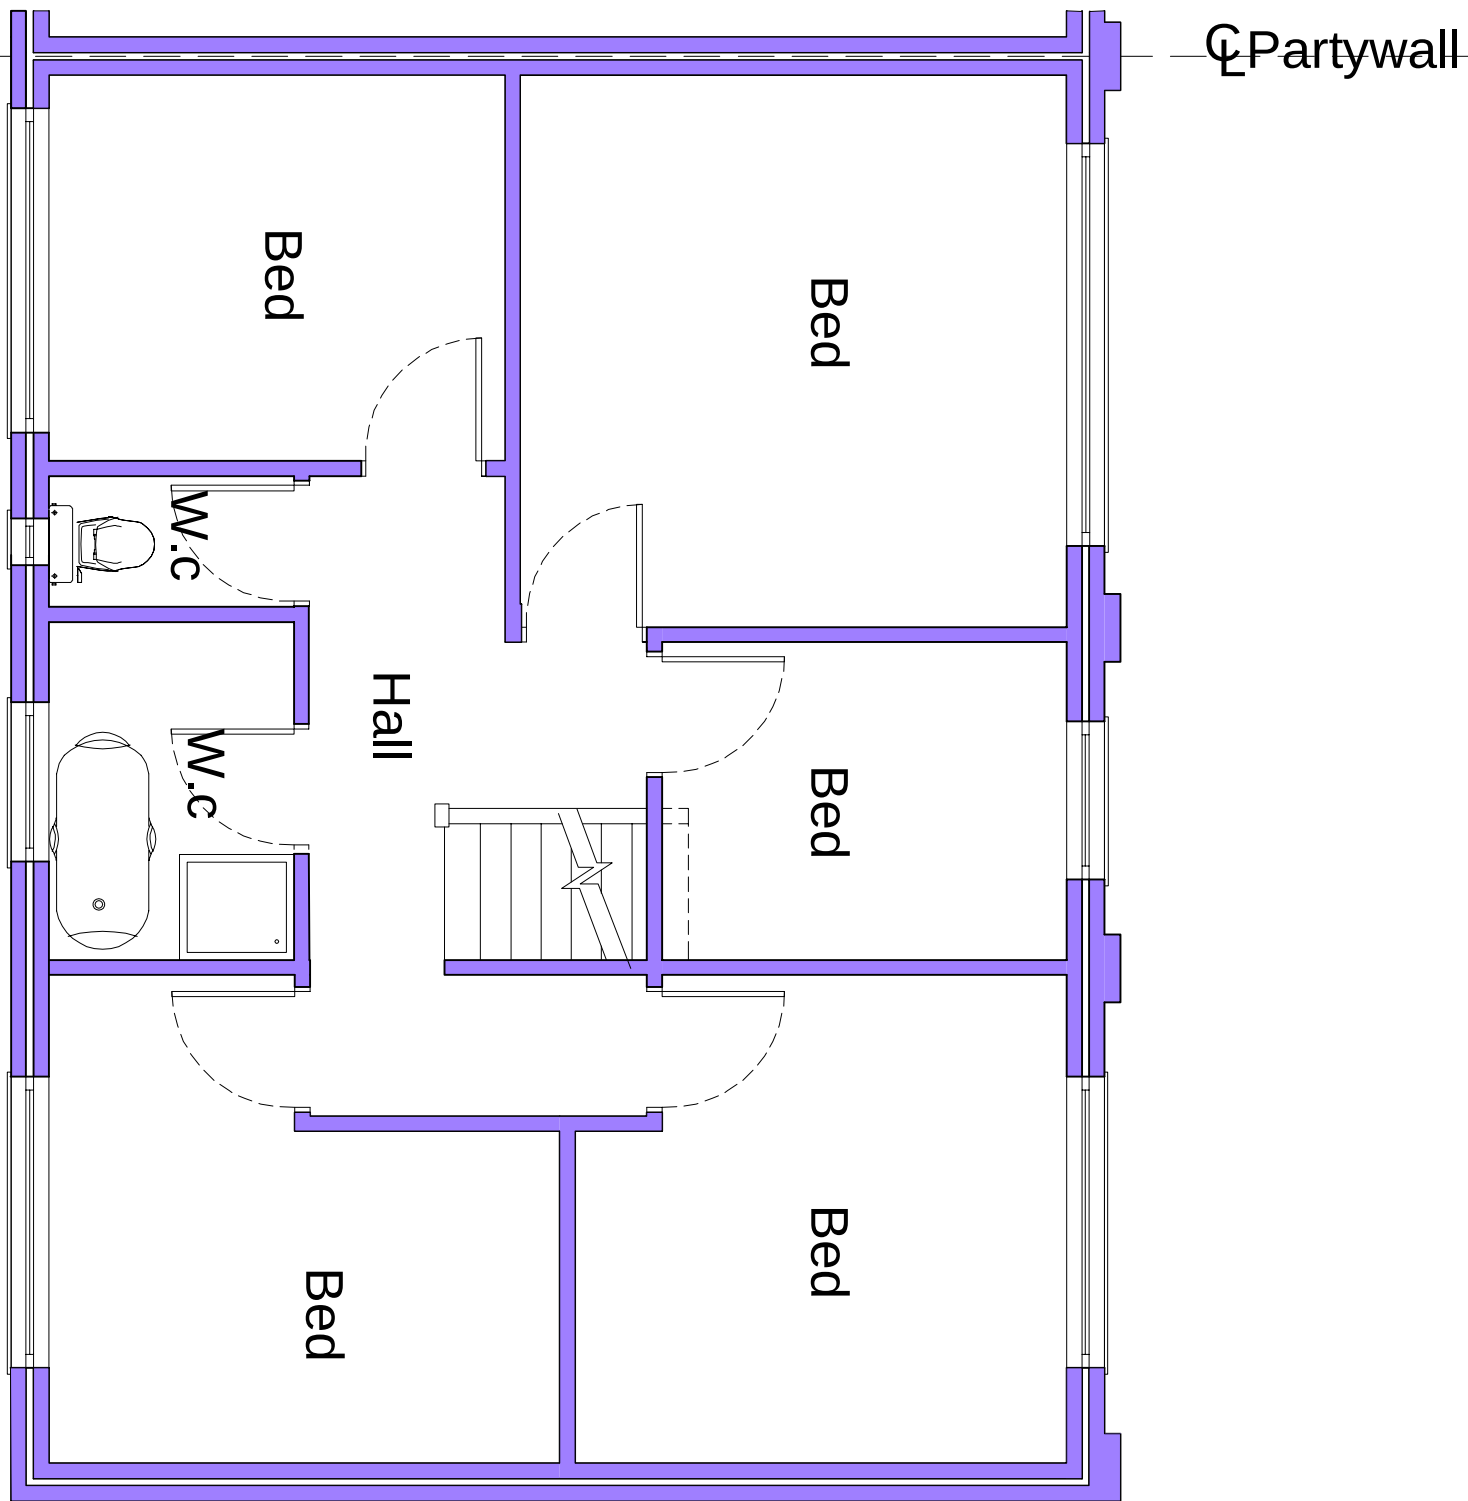
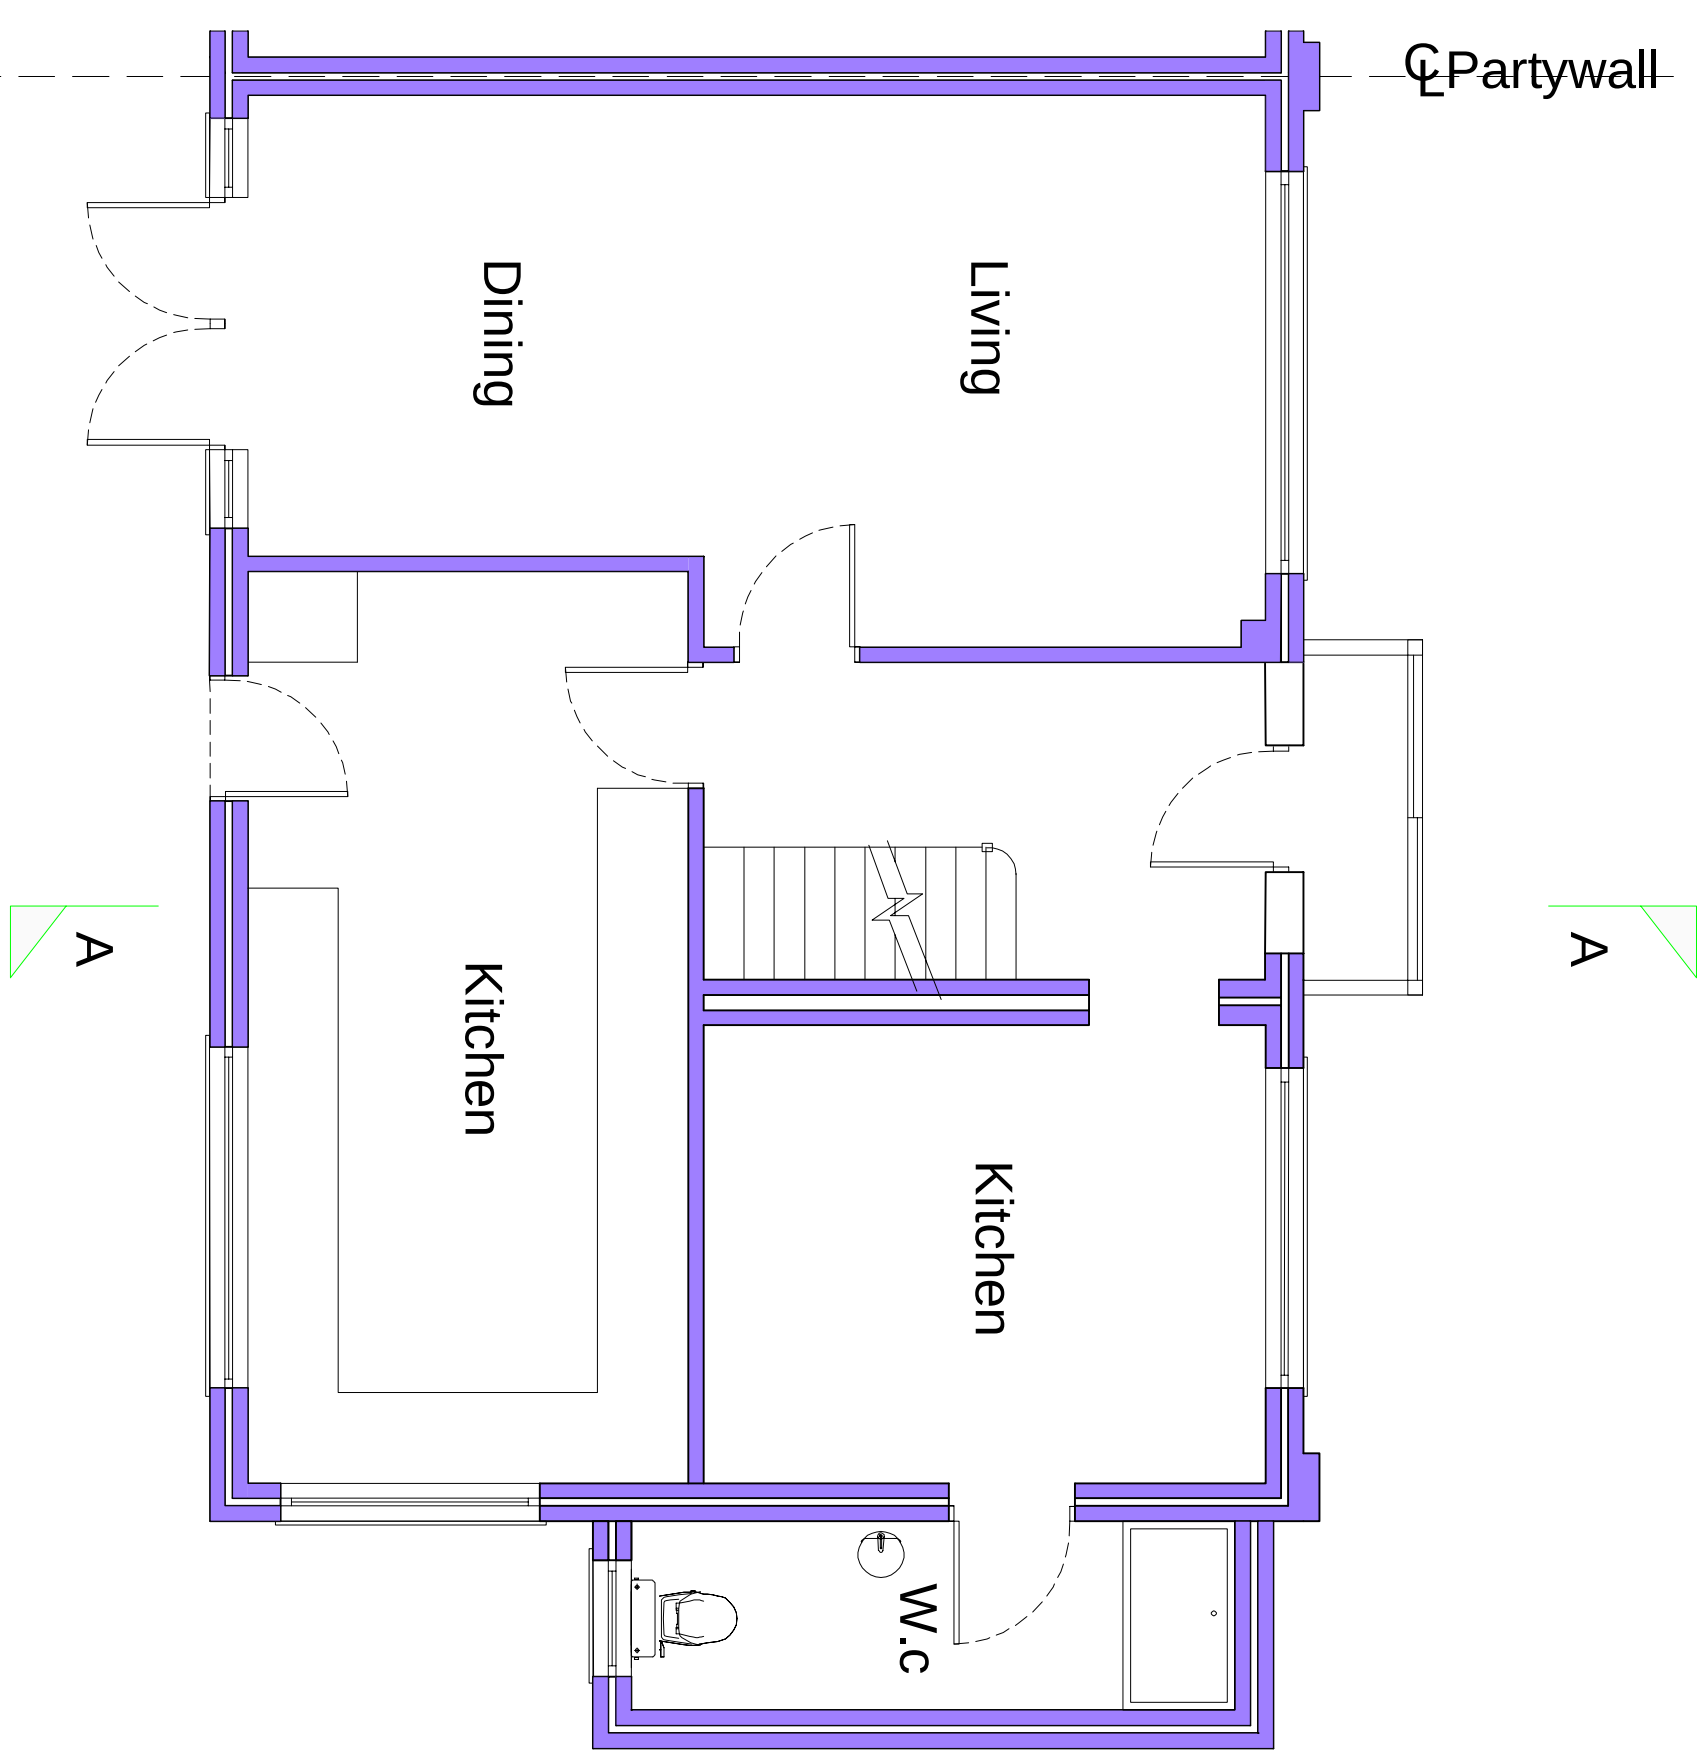


P1							
ISSUED TO PLANNING							
Rev		Date					

IMPERIAL
SURVEYING & PLANNING LTD
9A THE PINNACLE - 180 HIGH ROAD, CHADWELL HEATH - ROMFORD - RM6 6PN
07940121222
www.ispl.co.uk

Job Title	47 St Francis Avenue Gravesend DA12 4SY		
Drawing Title	Existing Plans		

Scale	1:50 @ A1	Dec 24	Page No.	Rev
Job No.	51-1000-989	S03	P1	