





Existing Front Elevation




Existing Front Elevation

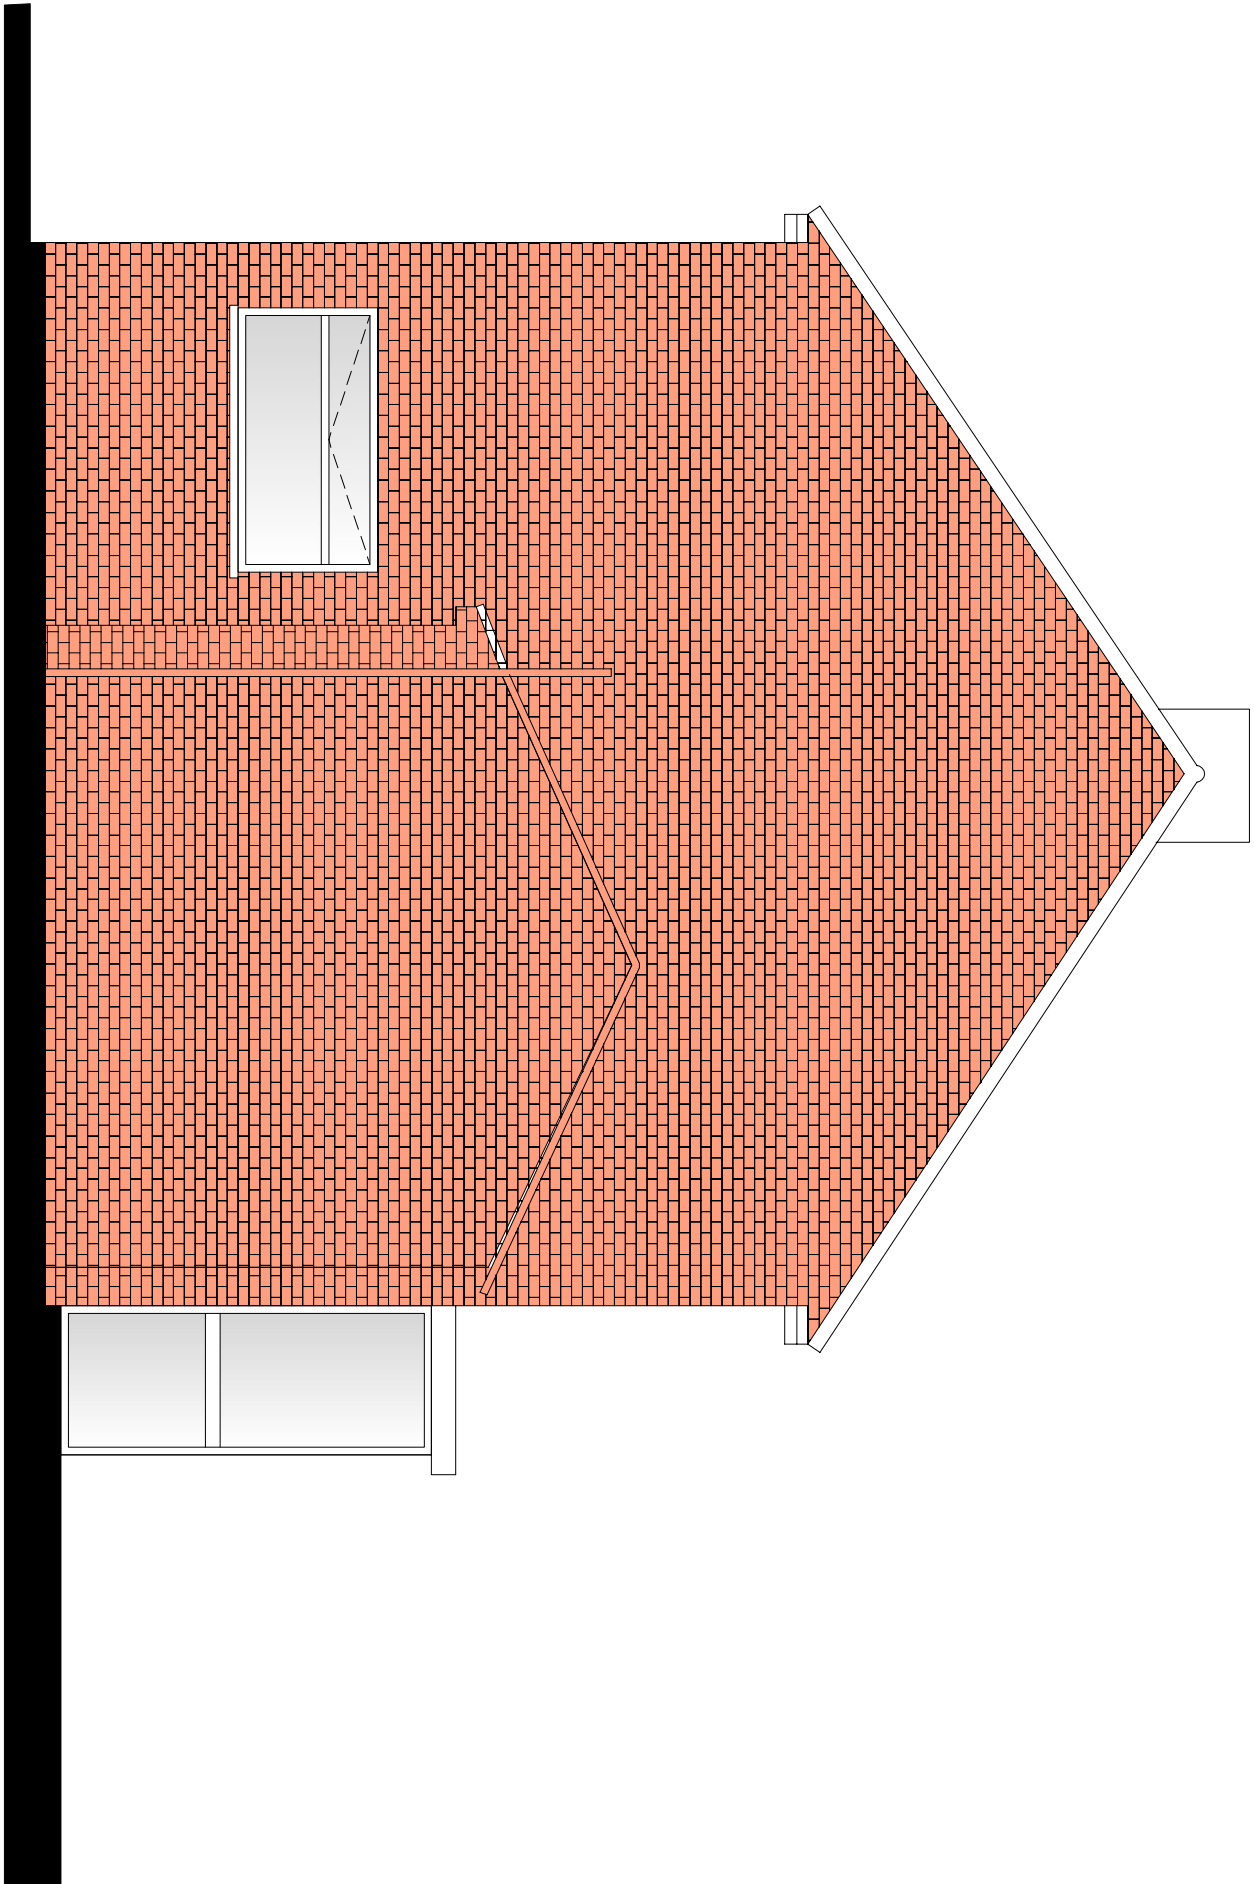

Existing Side Elevation

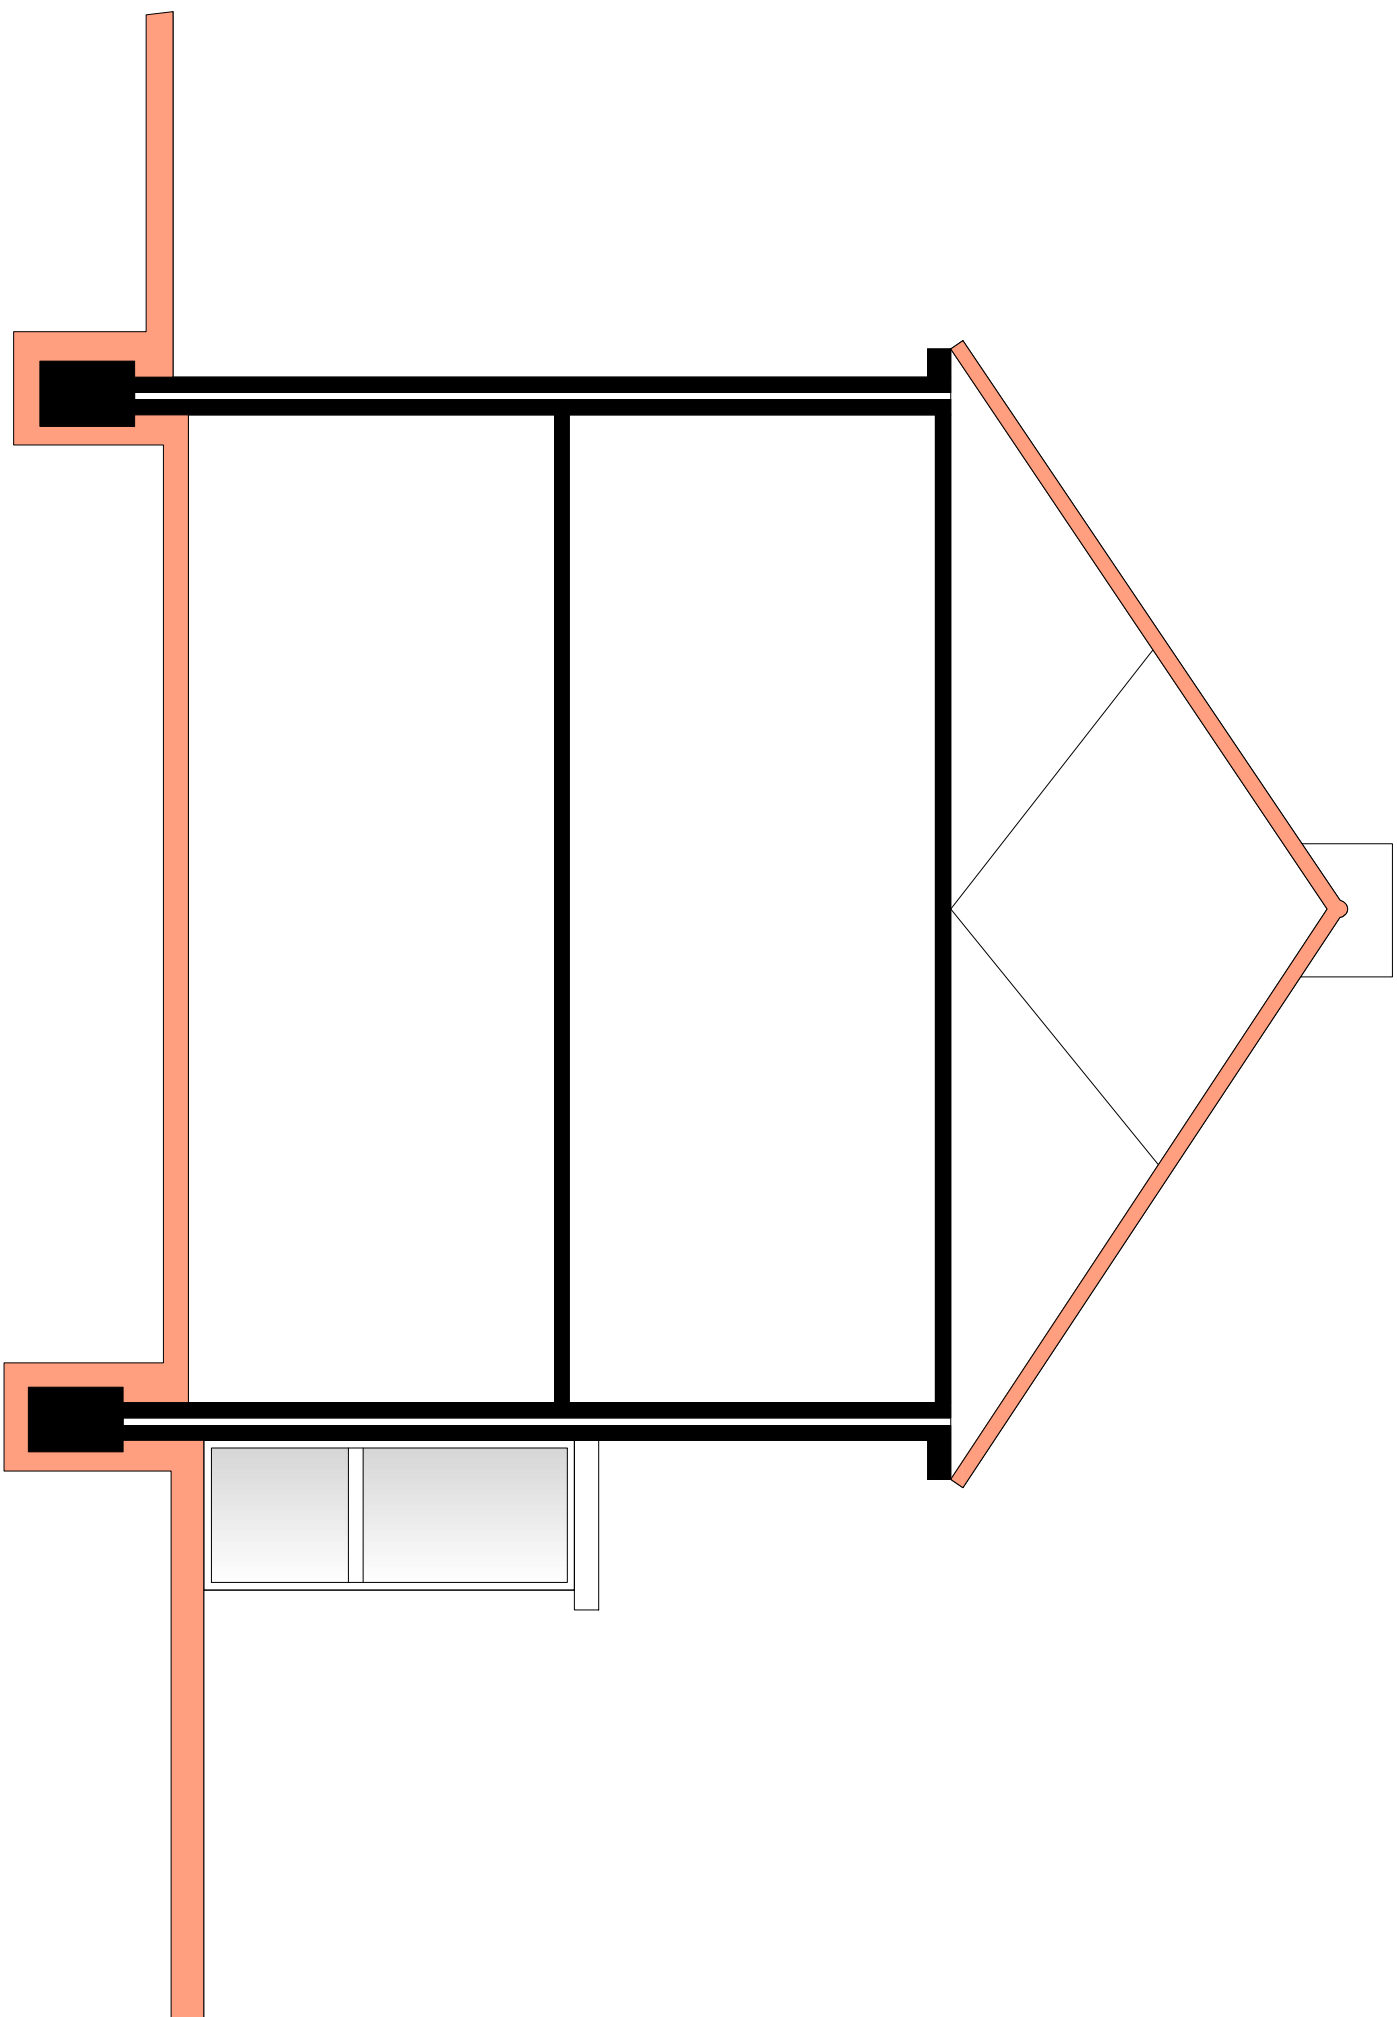

Existing Section A-A

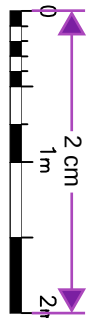

HouseHolder
Application

PI	ISSUED TO PLANNING				
Rev		Date			



9A THE PINNACLE - 180 HIGH ROAD, CHADWELL HEATH - ROMFORD - RM6 6PN
07940121222
www.ispl.co.uk

Job Title
47 St Francis Avenue Gravesend
DA12 4SY

Existing Elevations

Scale	1:50 @ A1	Dec 24	Draw No.	Rev
Job No.	51-1000-989	S04	P1	