



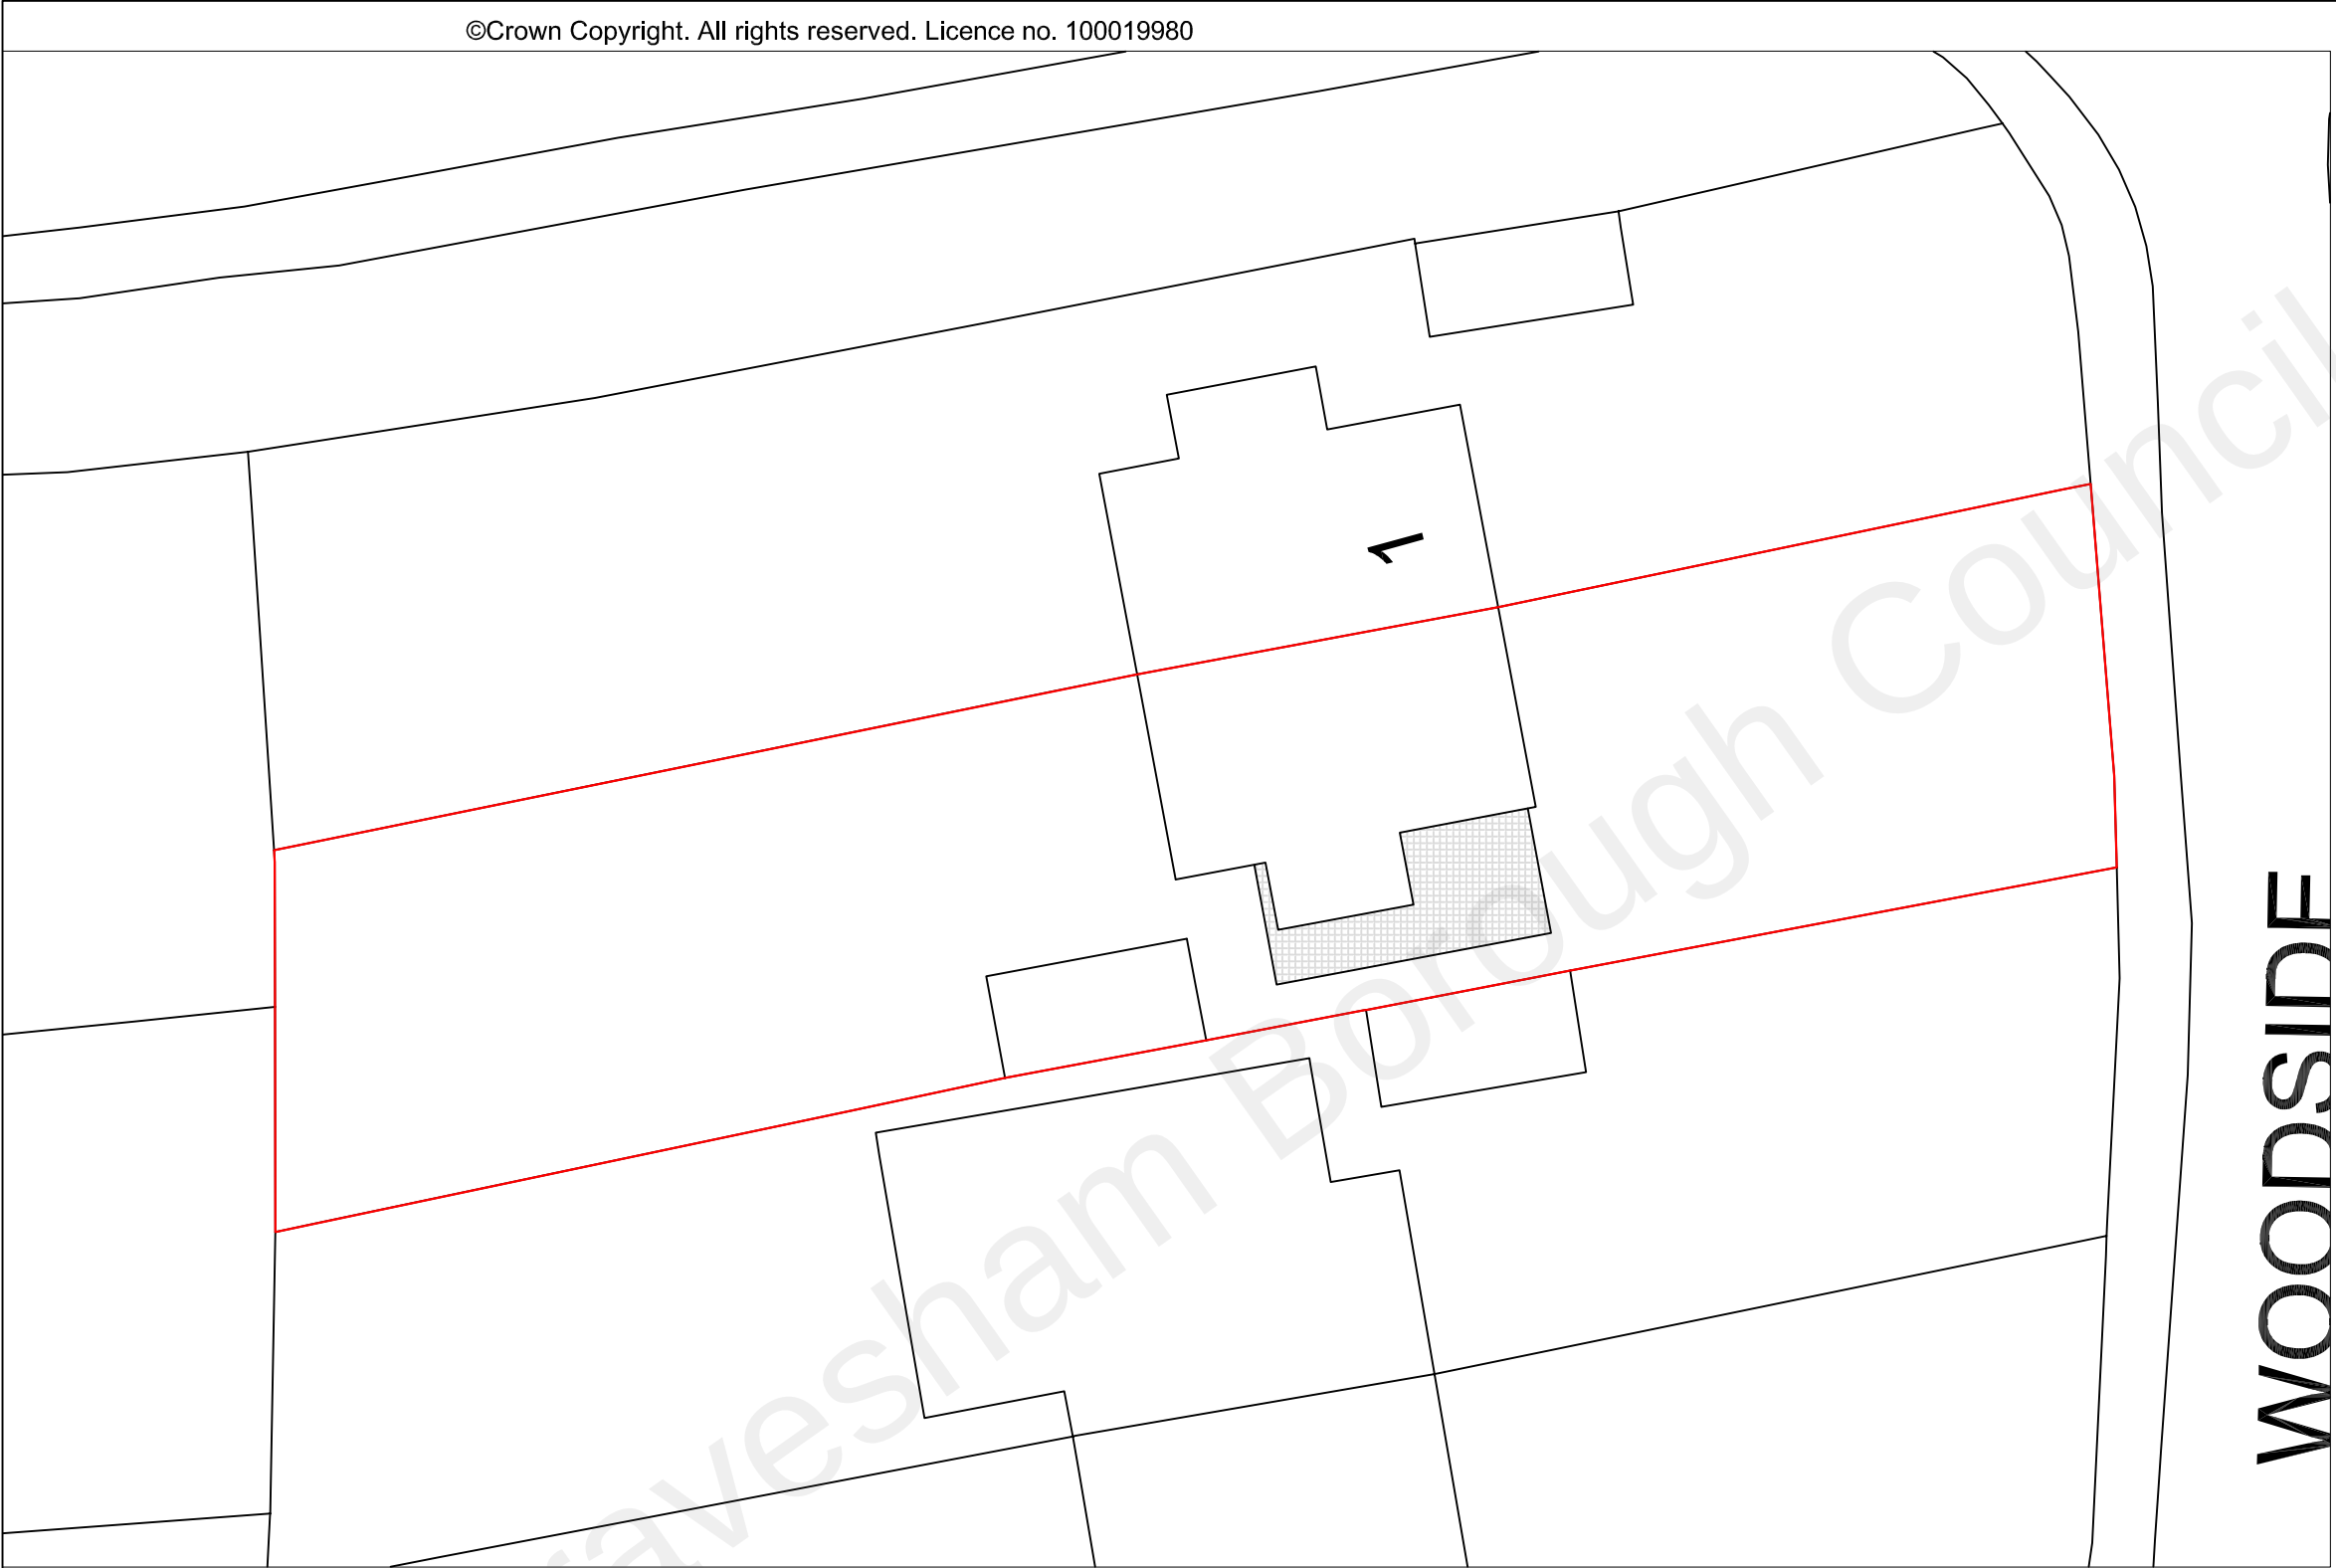

Proposed Block Plan 1:200

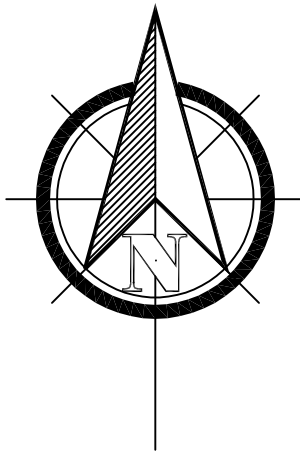