




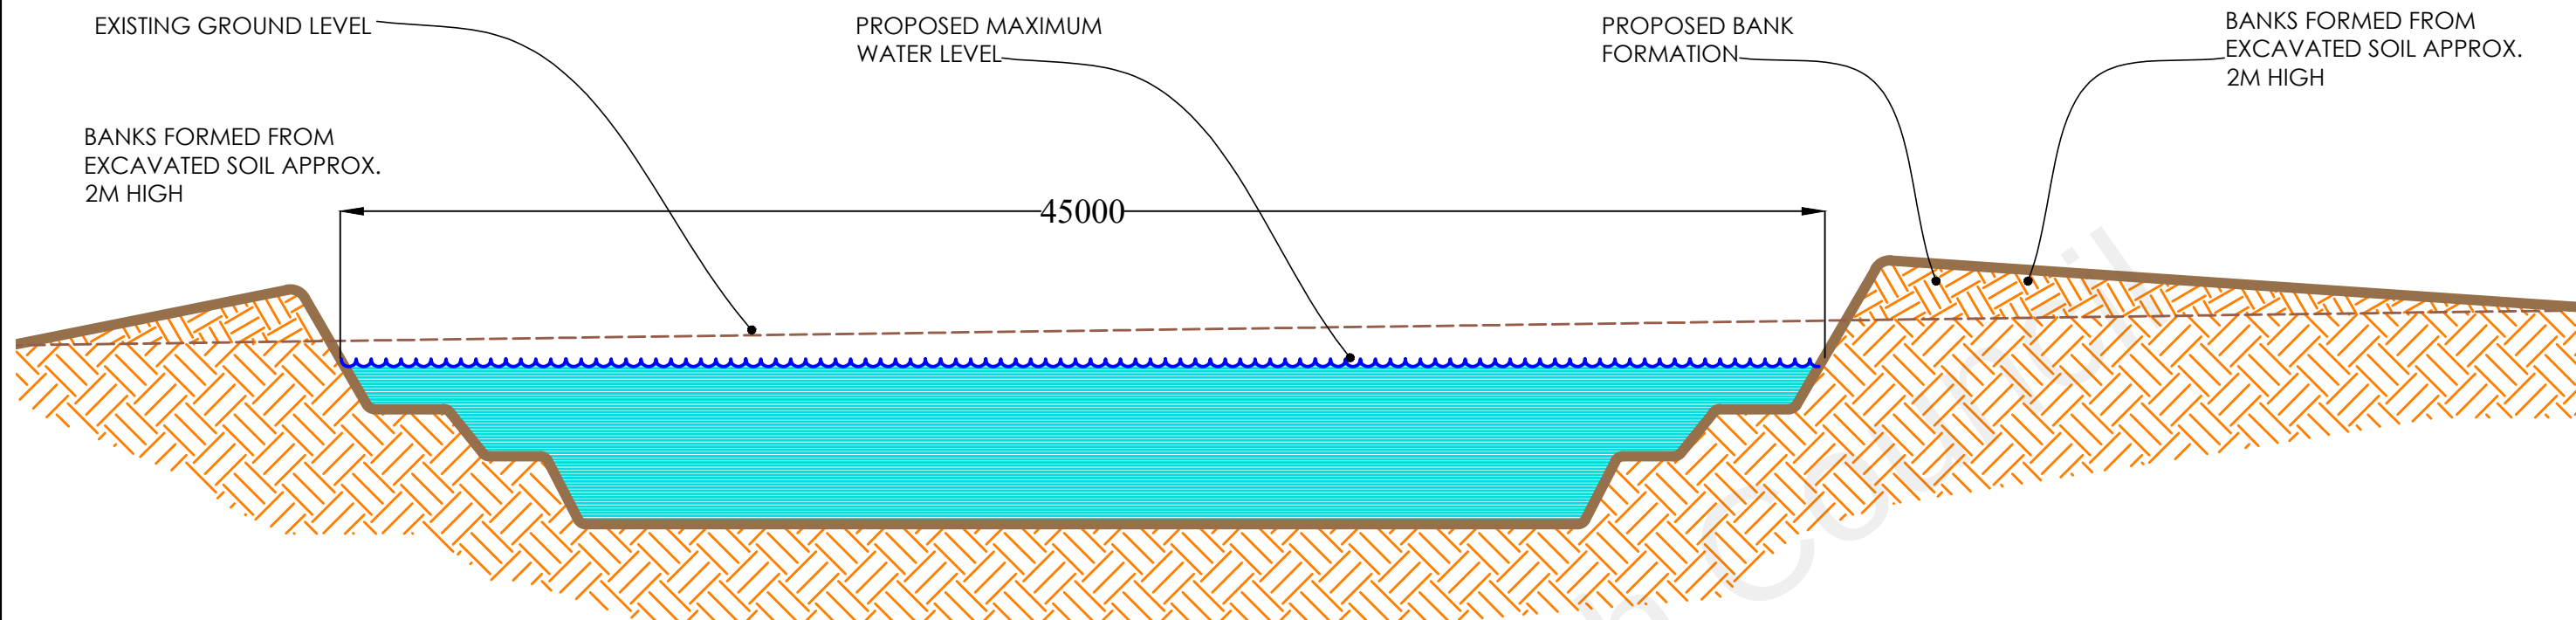

Section through proposed pond, looking towards North.

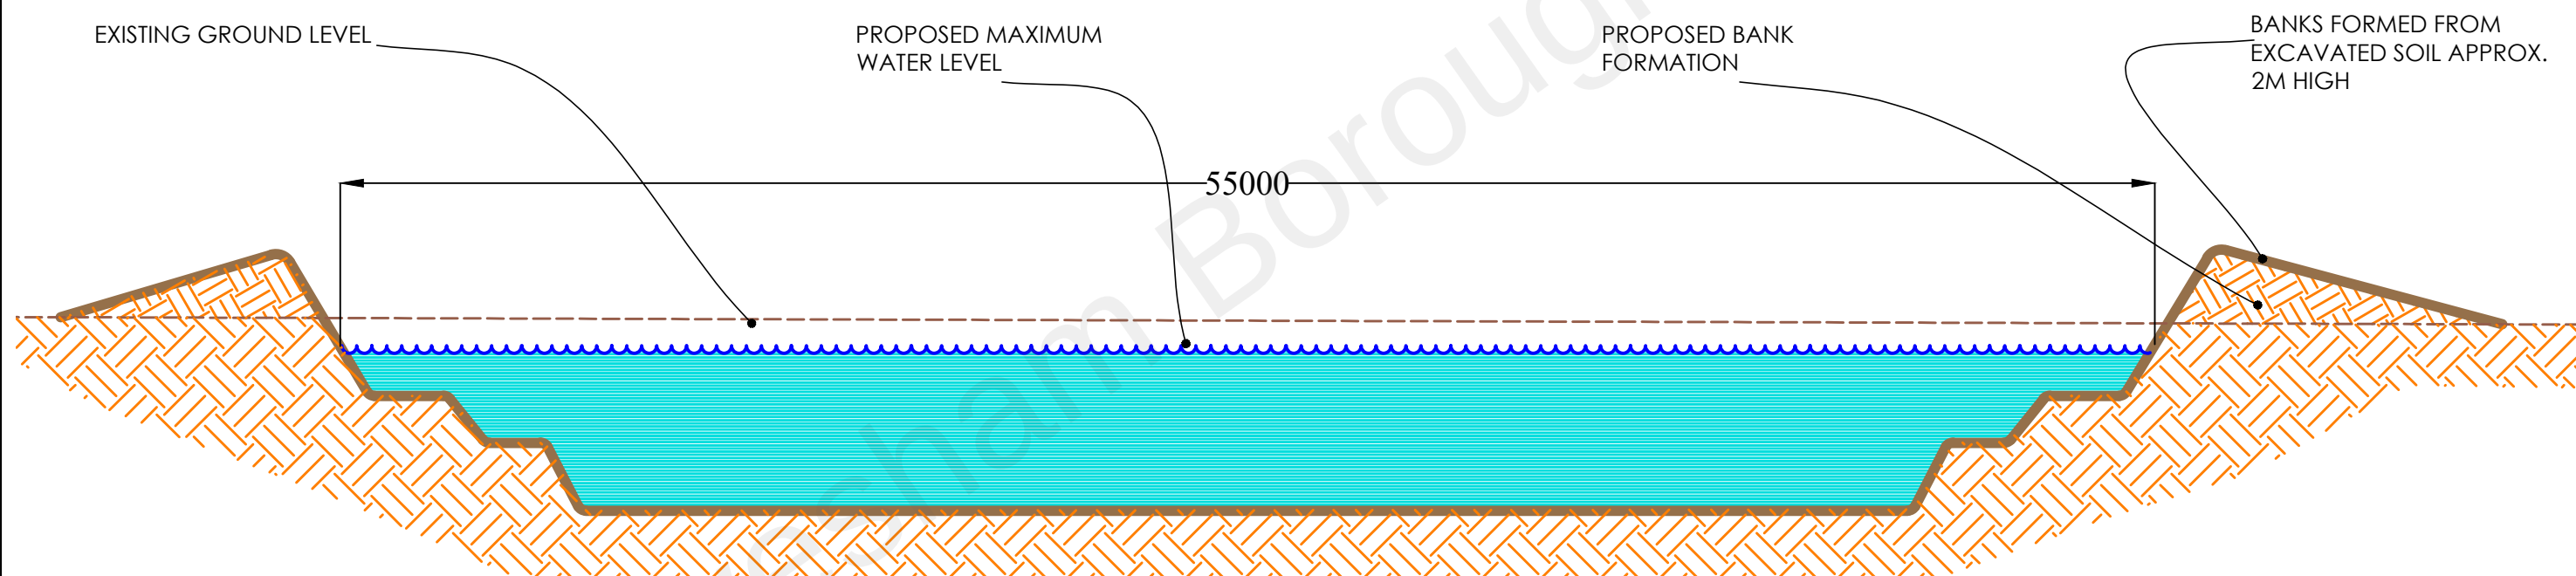

Section through proposed pond, looking towards East.

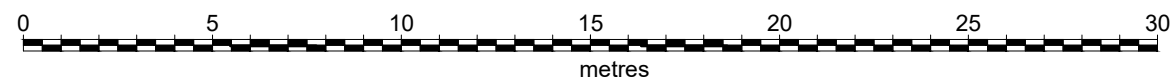

1 : 200 Scaled @ A3 Print

Broomfield Farm, Ifield Road, Meopham, Gravesend, DA13 0QH