
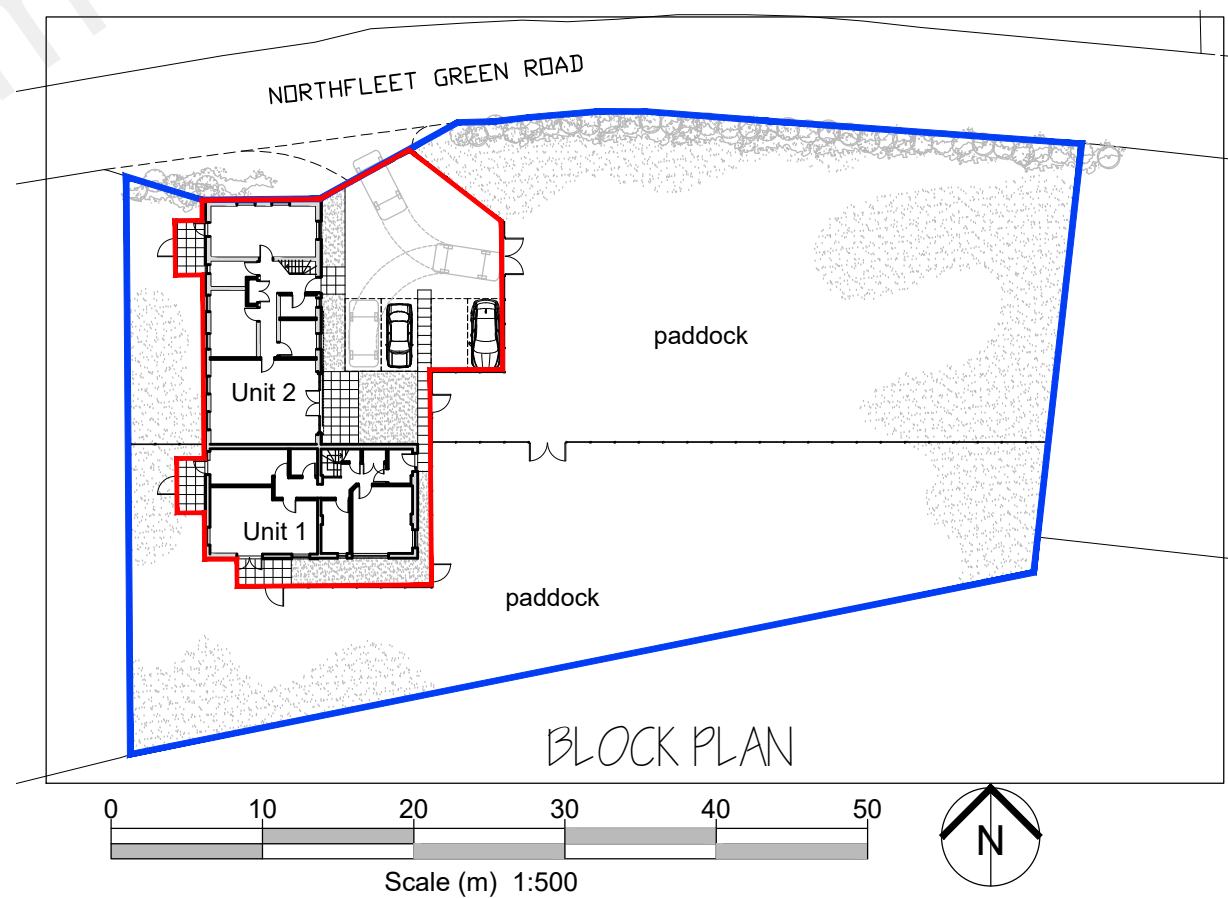
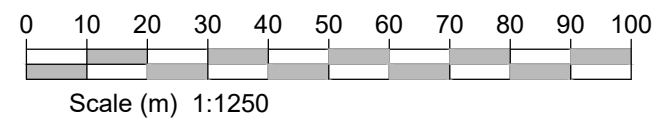
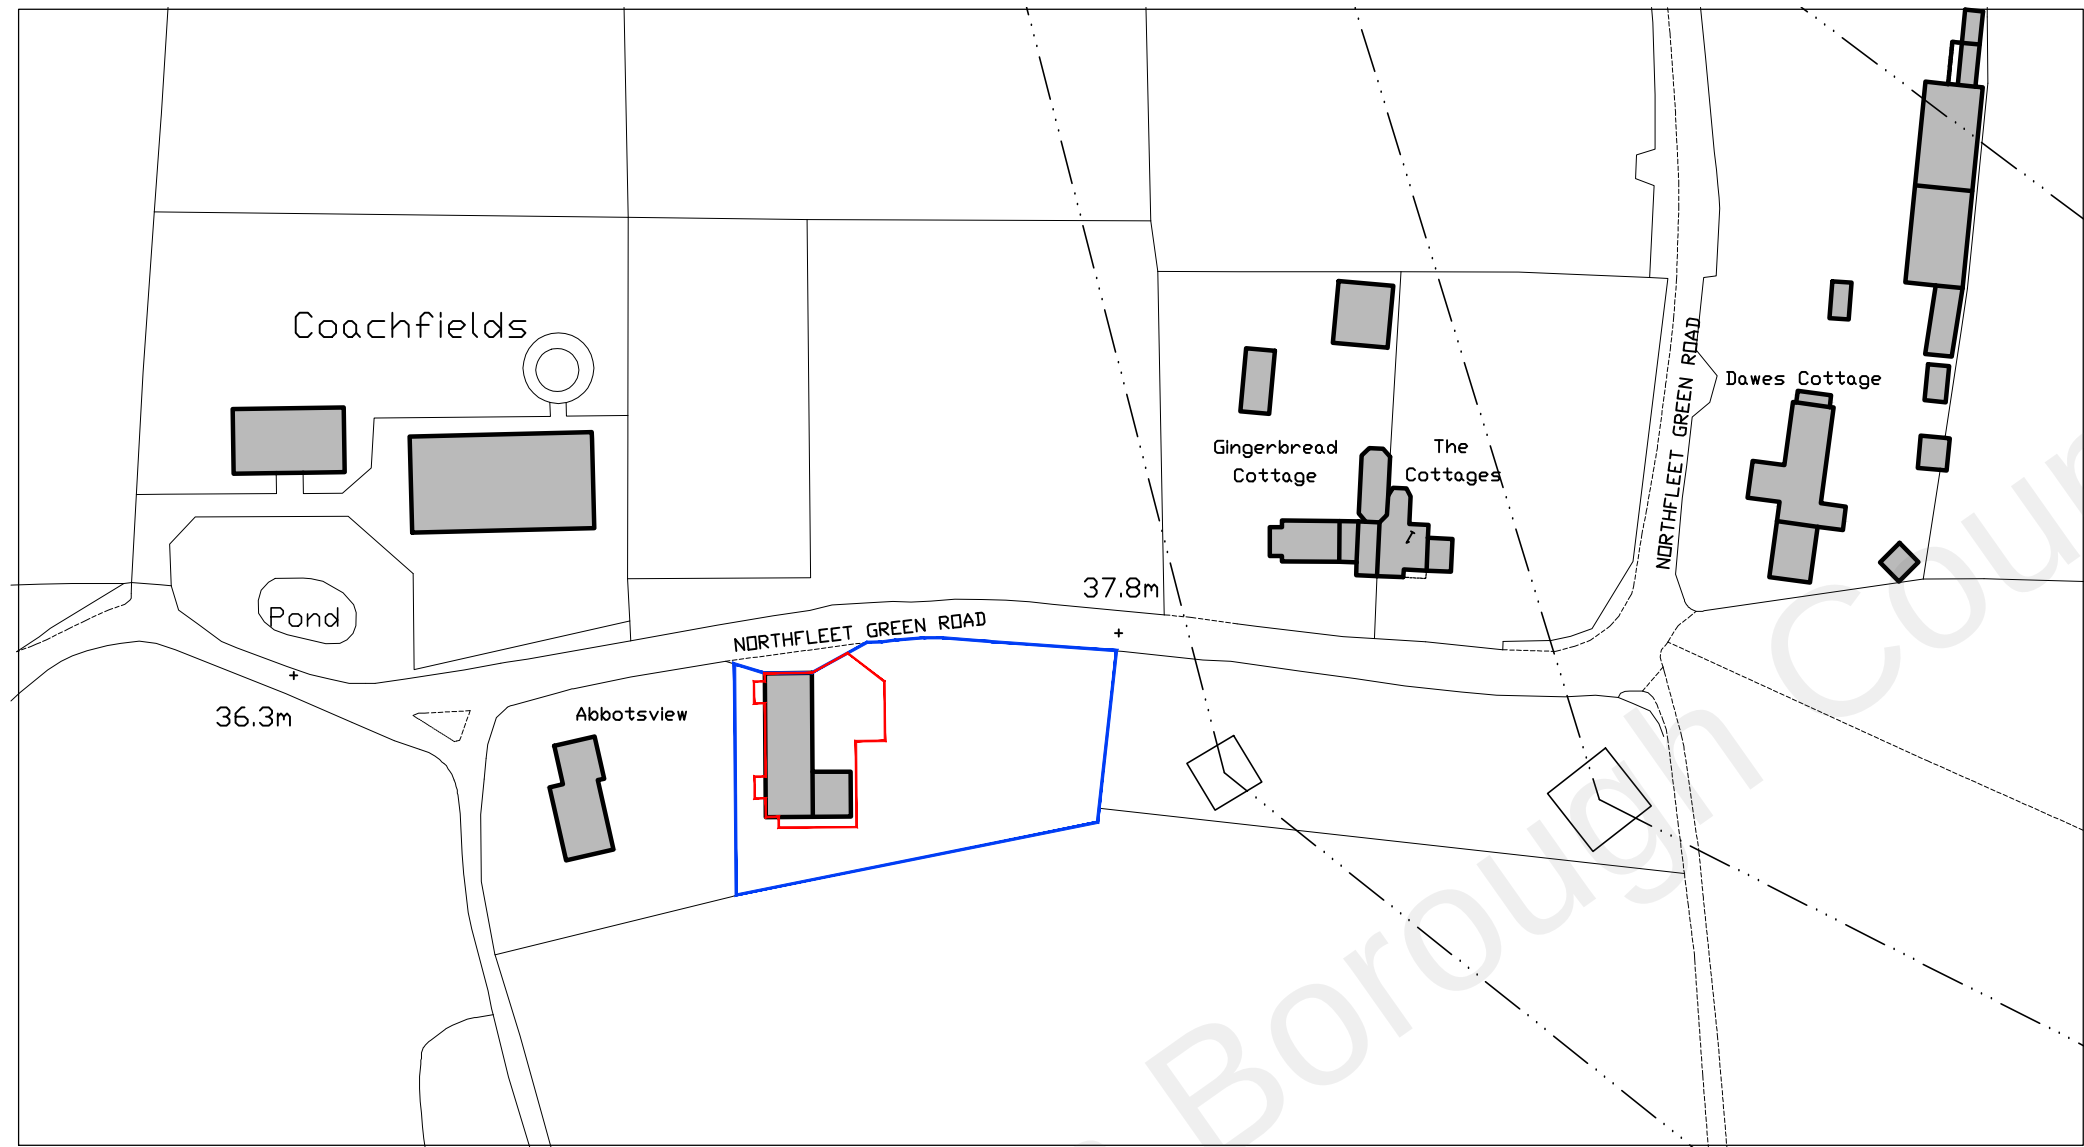


Although PDF files provide accurate printouts of what is on screen, small discrepancies can occur which may affect the sizes of scale drawings; check the size against the scale below and contact D+GP if you require a paper original

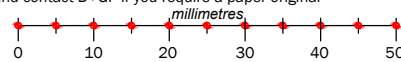

Figured dimensions are to be taken in preference to scaled dimensions, no work is to be put in hand until site dimensions have been checked and any discrepancies reported to the Architects.

The copyright of this drawing and design remains with The Duncan+Graham Partnership.

Revisions

Job title

Conversion
of
Barn to Dwellings
Northfleet Green Road
Istead Roise, Gravesend

for

Mr B Arnold

Drawing title

LOCATION PLAN

location plan

.

the
duncan+graham
partnership



chartered
architects

Scale
1 : 1250

Date
July 2021

Drawn
pg

Job no
21.035

Dwg no
01

Rev

8 Cecil Square Margate Kent CT9 1BD

tel
01843 223488

email
margate@duncan-graham.co.uk

web
www.duncan-graham.co.uk

Original drawing size: A0 ☐ A1 ☐ A2 ☐ A3 ☒ A4 ☐ Other ☐