



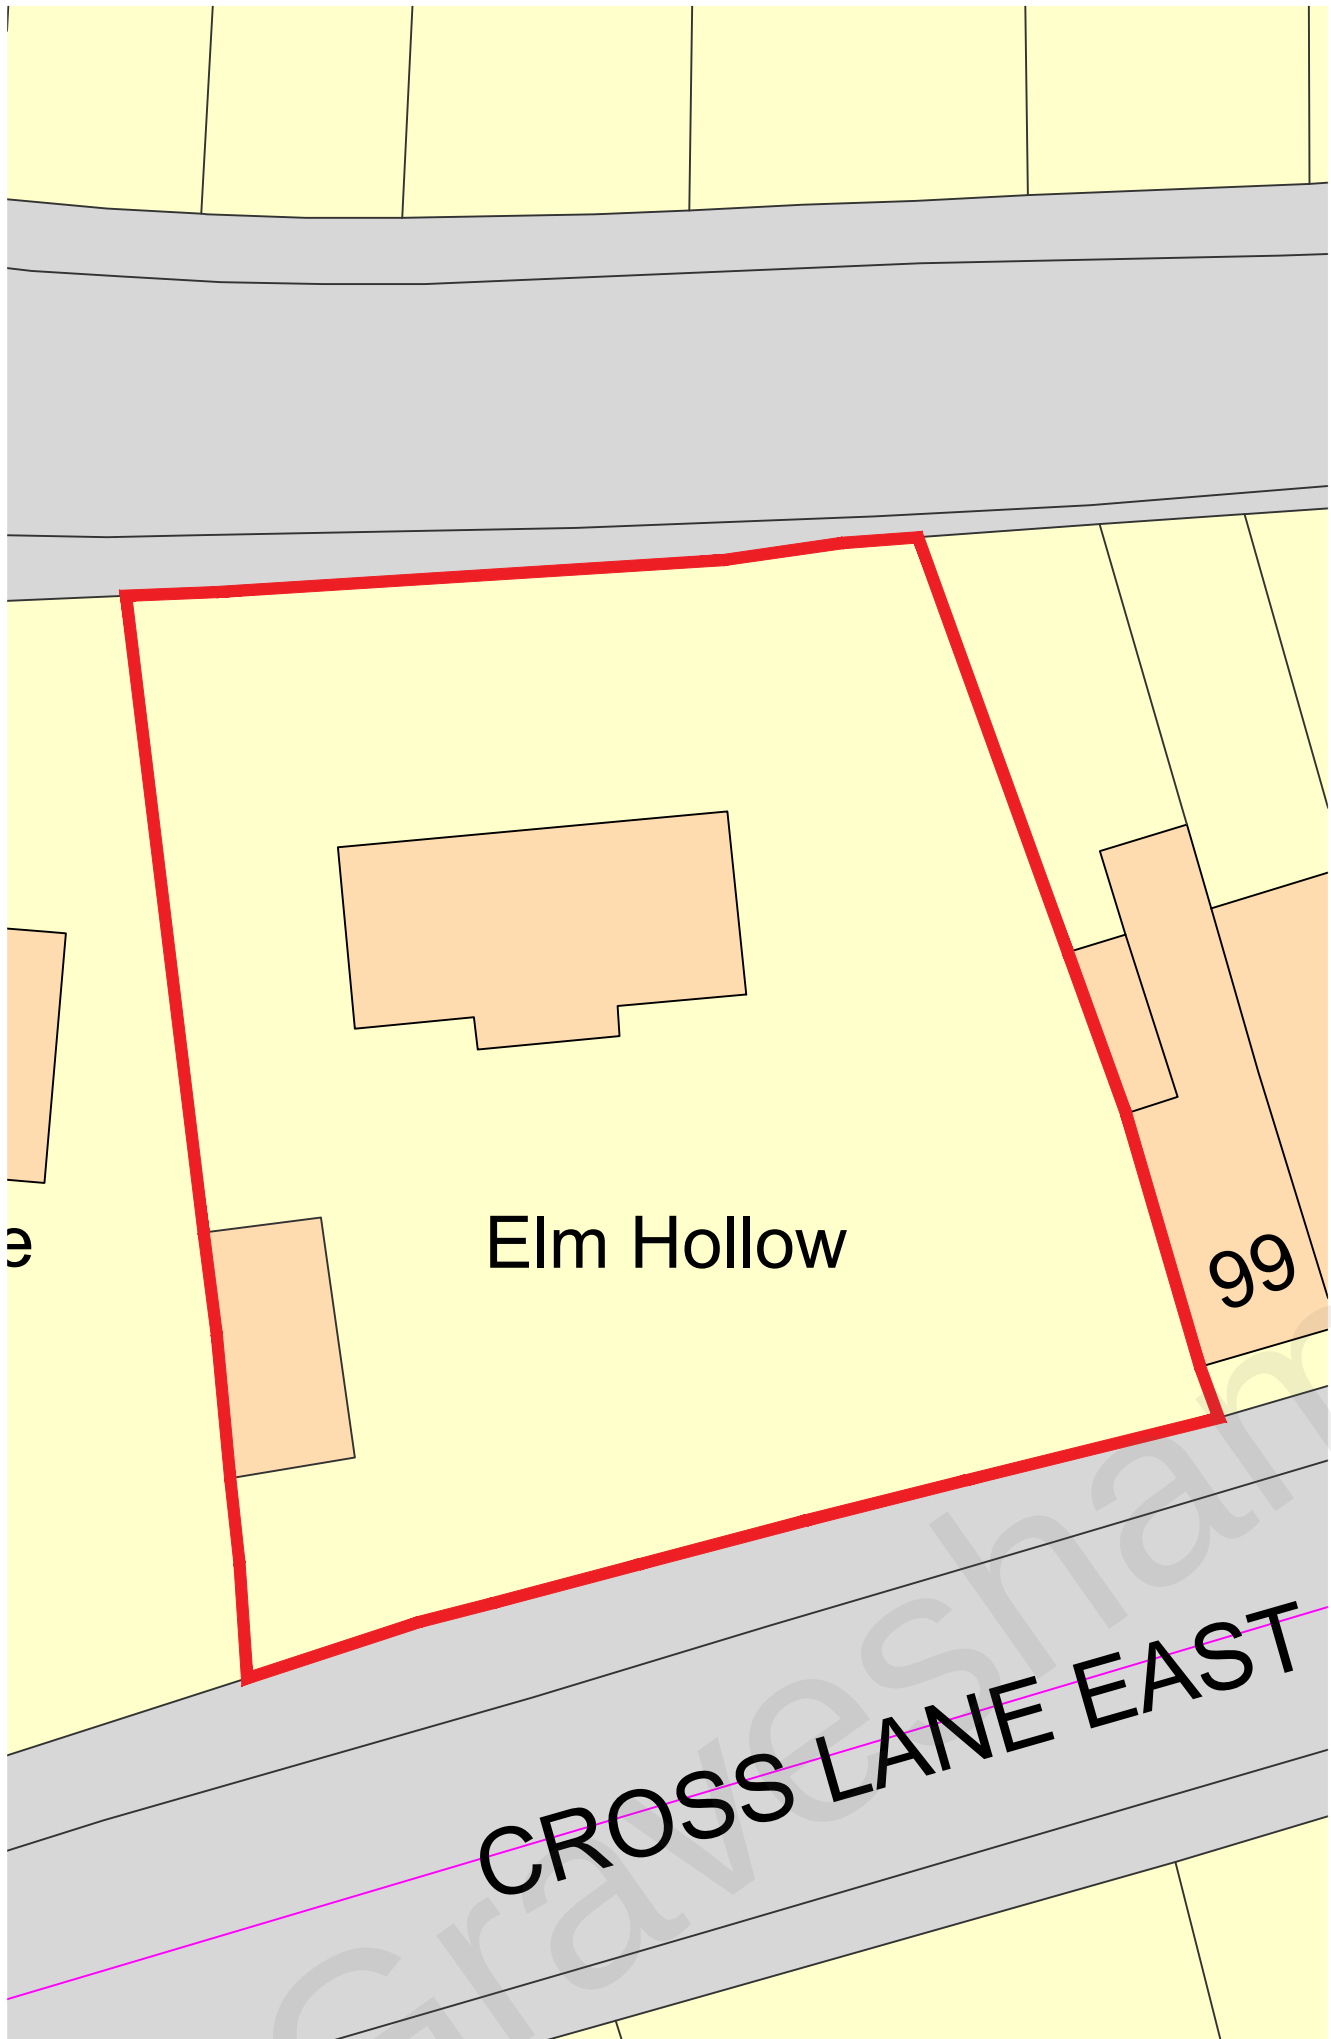


Pre-Existing Block Plan 1:200

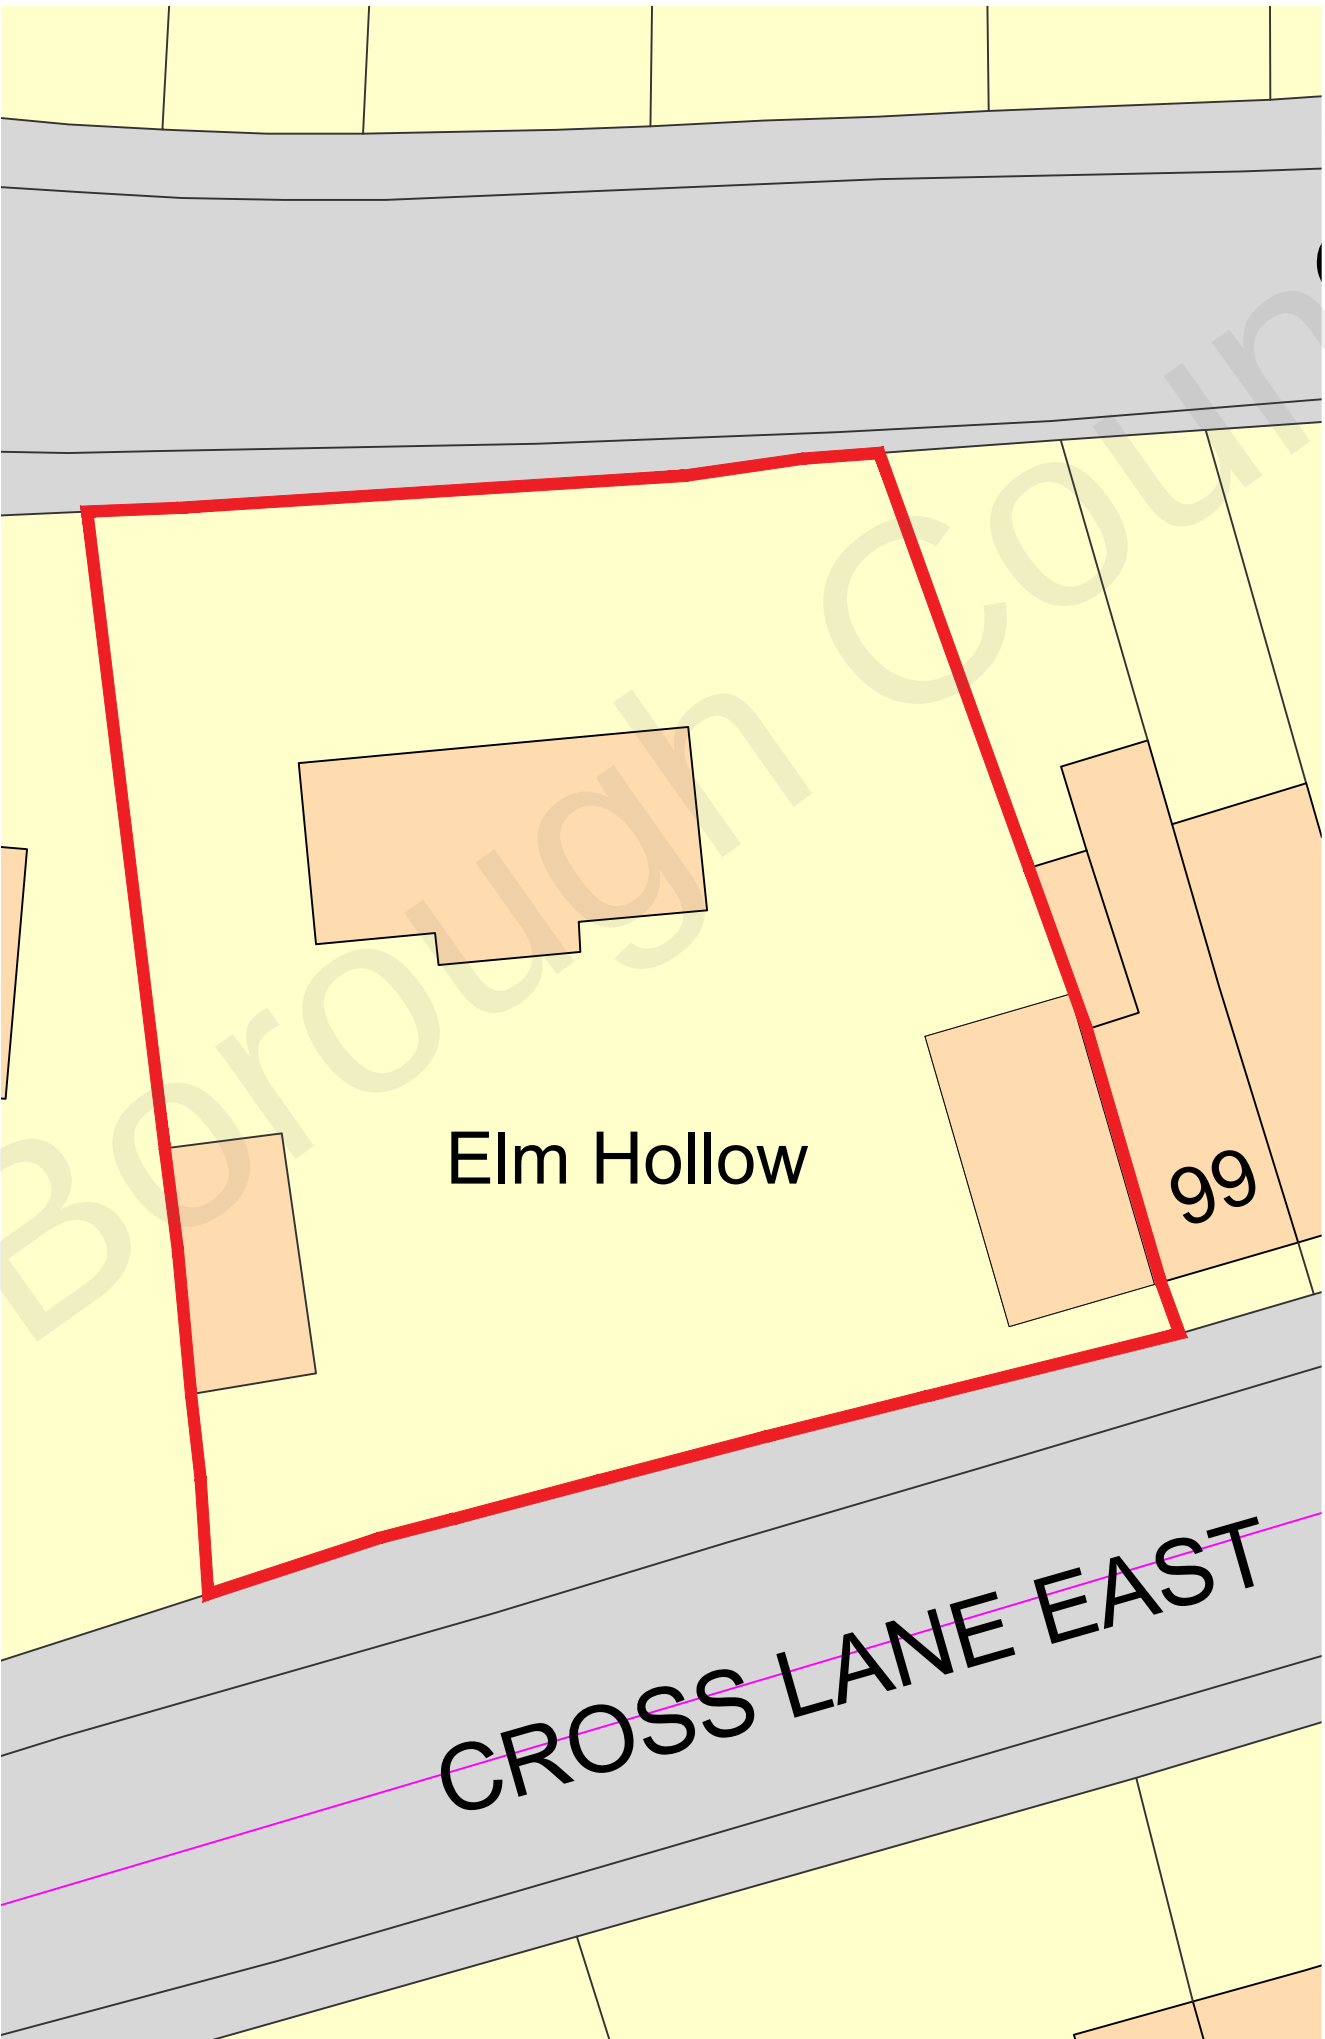

Existing Block Plan 1:200

- Notes:
- Do not scale from this drawing.
 - All dimensions to be verified on site and is in mm.
 - Builder to verify all dimensions, heights and levels prior to commencement of work.
 - All documents shall be checked to ensure that they are compatible by the contractor before construction commences. In the event of apparent ambiguity or contradiction the engineer and/ or architect shall be notified immediately.
 - The contractor in preparing his estimate shall visit the site and acquaint himself with the problems involved.
 - The contractor shall issue all statutory notices to the local Authority during progress and completion of works.

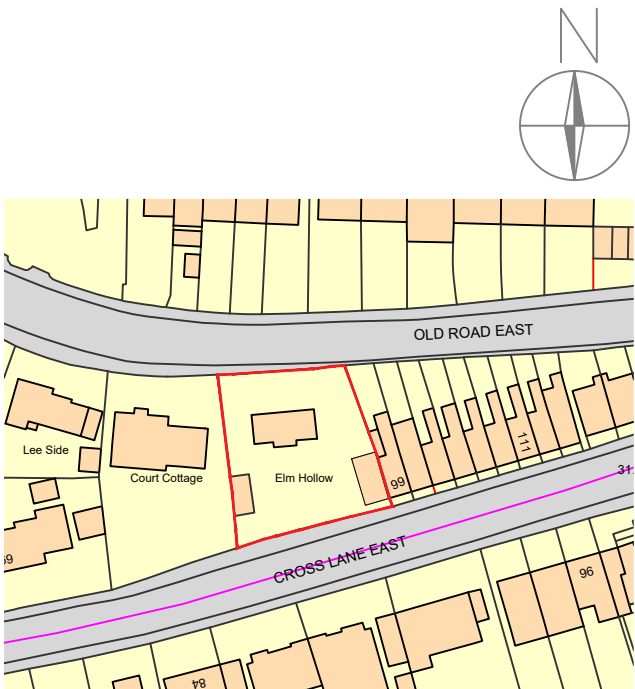

Site Location Plan 1:1250

A	-	-	-/-/-
REV:	DESCRIPTION:	BY:	DATE:


STATUS: PLANNING



Whitehall Place
47 The Terrace,
Gravesend, Kent
DA12 2DL
01474 247 787
info@barronedwards.co.uk
www.barronedwards.co.uk

SITE: Elm Hollow
Old Road East
Gravesend
DA12 1NQ

TITLE: Site Location Plan
Block Plans

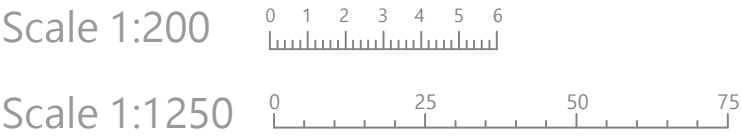

SCALE AT A2: 1:1250, 1:200	DATE: 07.11.2022	DRAWN: GK
PROJECT NO: 221002	DRAWING NO: 001	REVISION: A