


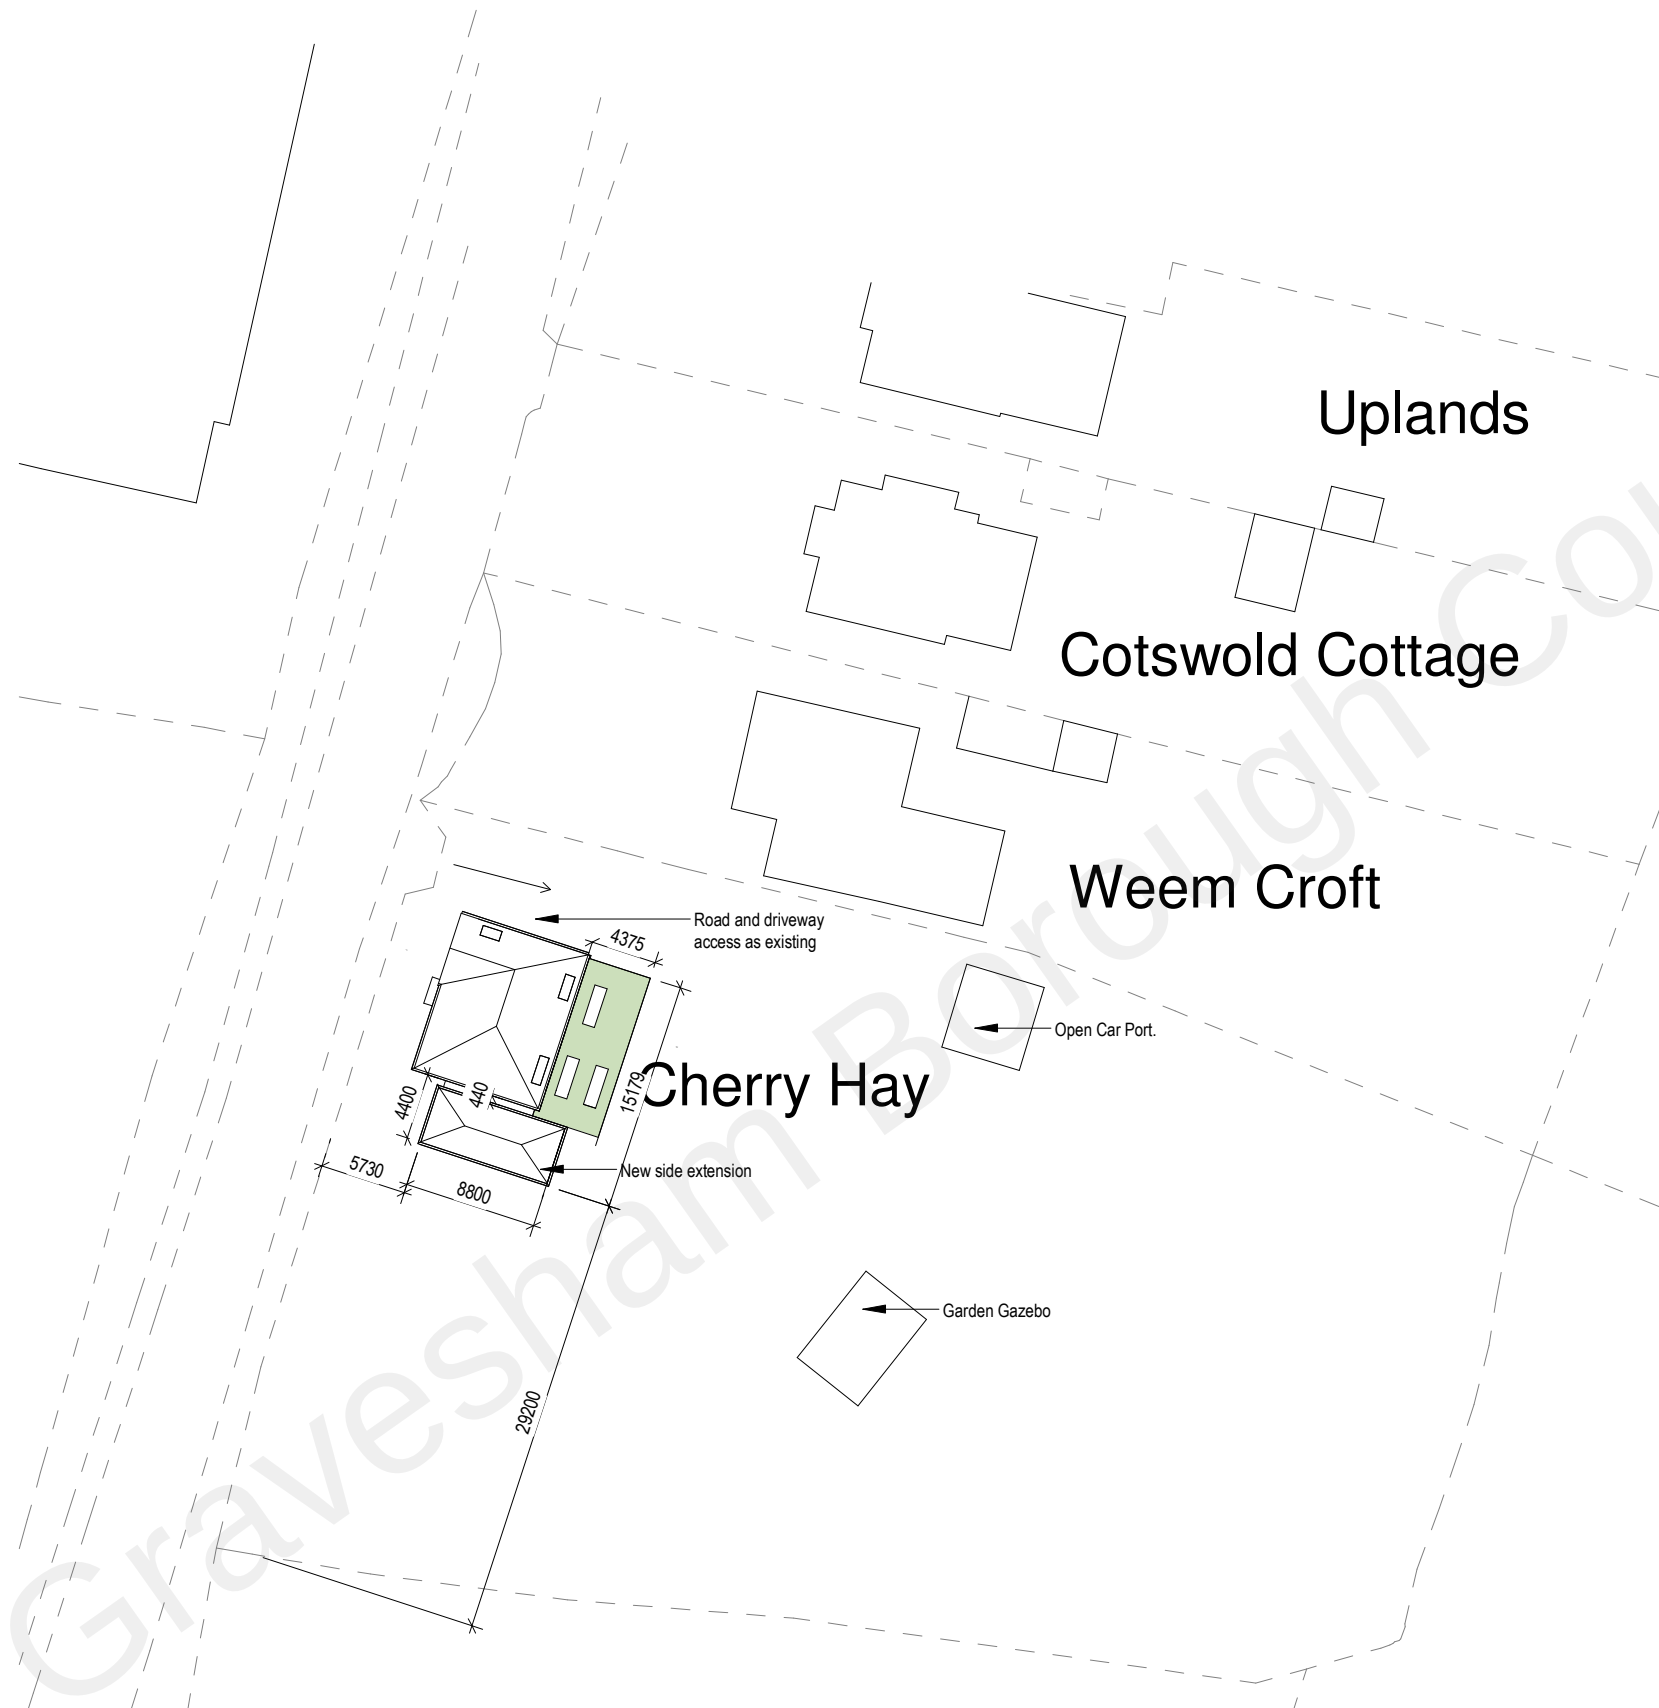

D03	Issued for Comment	27/10/2022
Revision	Description	Date

SK ARCHITECTURE


Client **Mr and Mrs West**

Project **Cherry Hay, Meopham**

Drawing **Site Block Plan**

Scale 1 : 500 @ A3 Dat 27/10/2022

Project	Drawing	Revision
126	SKA CH 08 00 02	D03

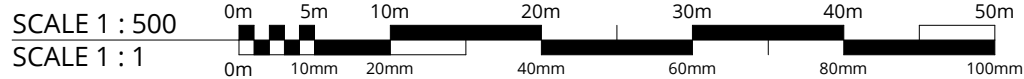

PLANNING