


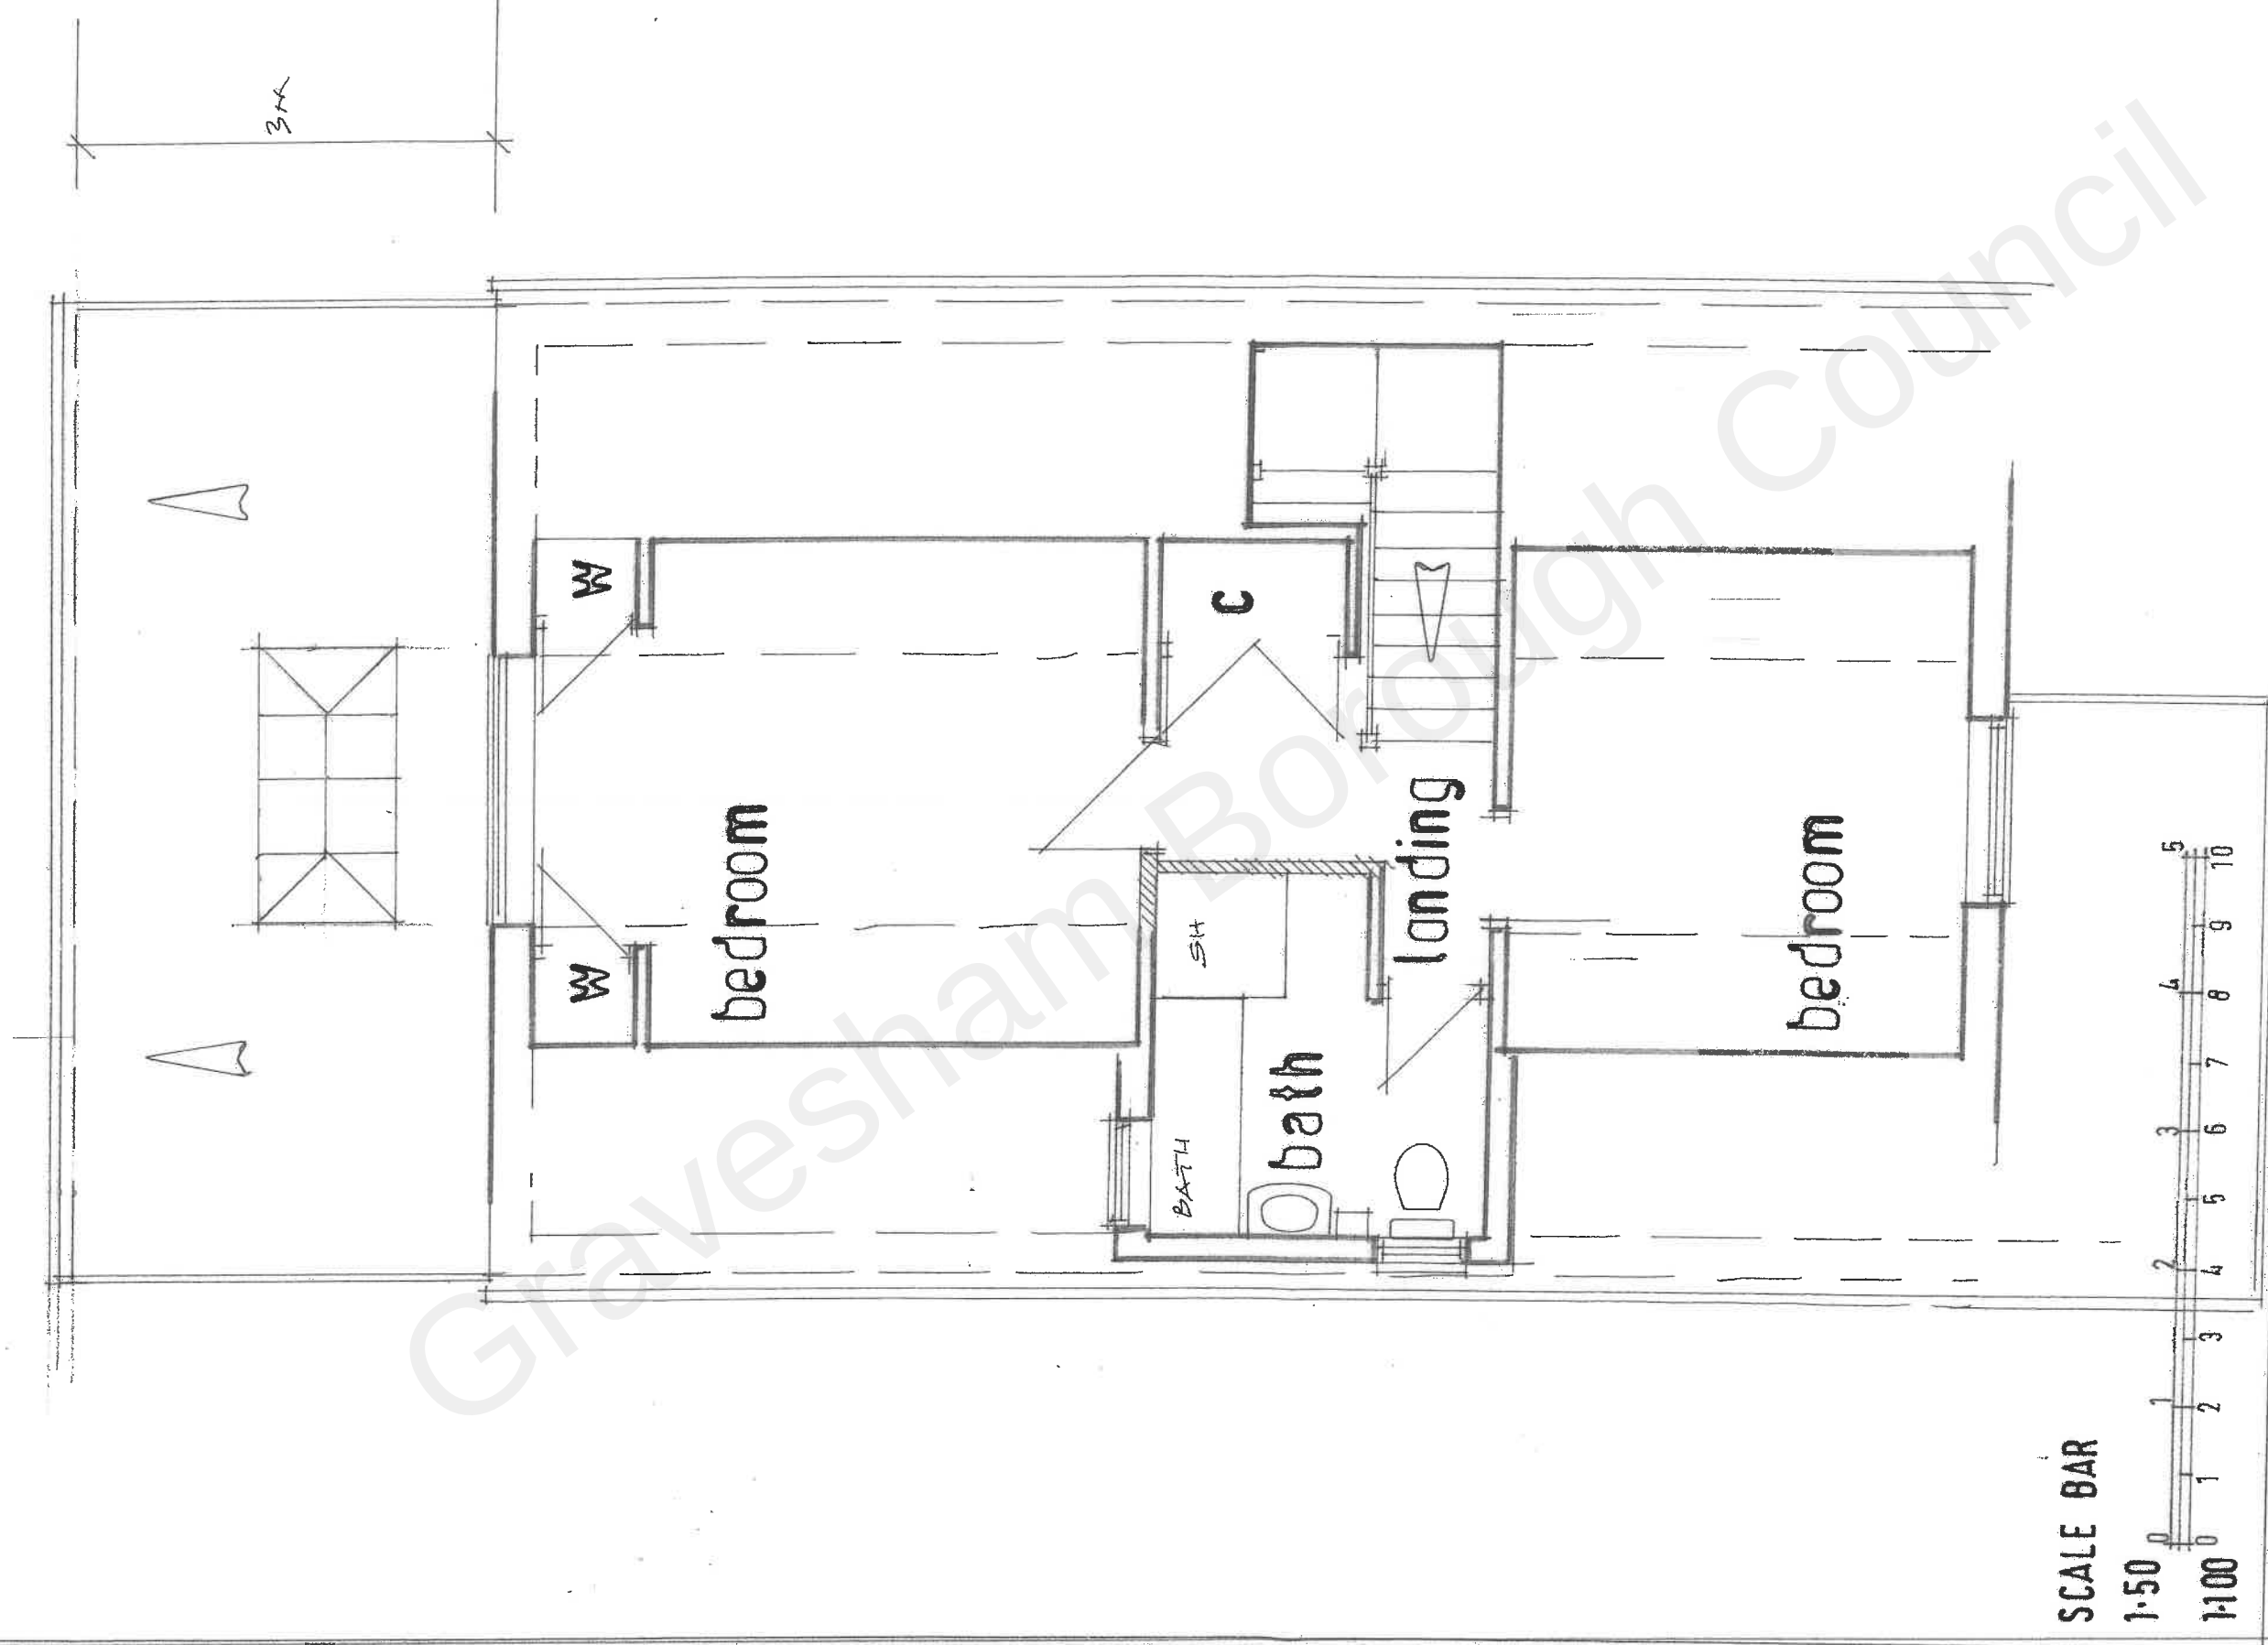

SCALE BAR
1:50
1:100

ALL DIMENSIONS TO BE CHECKED ON SITE PRIOR TO THE FABRICATION OF ANY WORKS OR ORDERING OF MATERIALS.
BERNARD ILES RETAIN COPYRIGHT IN AN OWNERSHIP OF THESE DRAWINGS.

PROJECT		TITLE	
24 LAUREL AVE GRAVESEND DA12 5QP		PROPOSED FIRST	
Bernard Iles MCIAT Chartered Architectural Technologist Mobile: 07778 212 280 E-mail: bernard.j.iles@gmail.com		DATE Oct 22	SCALE 1:50
		DRAWN	JOB NO. 1543
		REV	NO. 05
		DATE	