


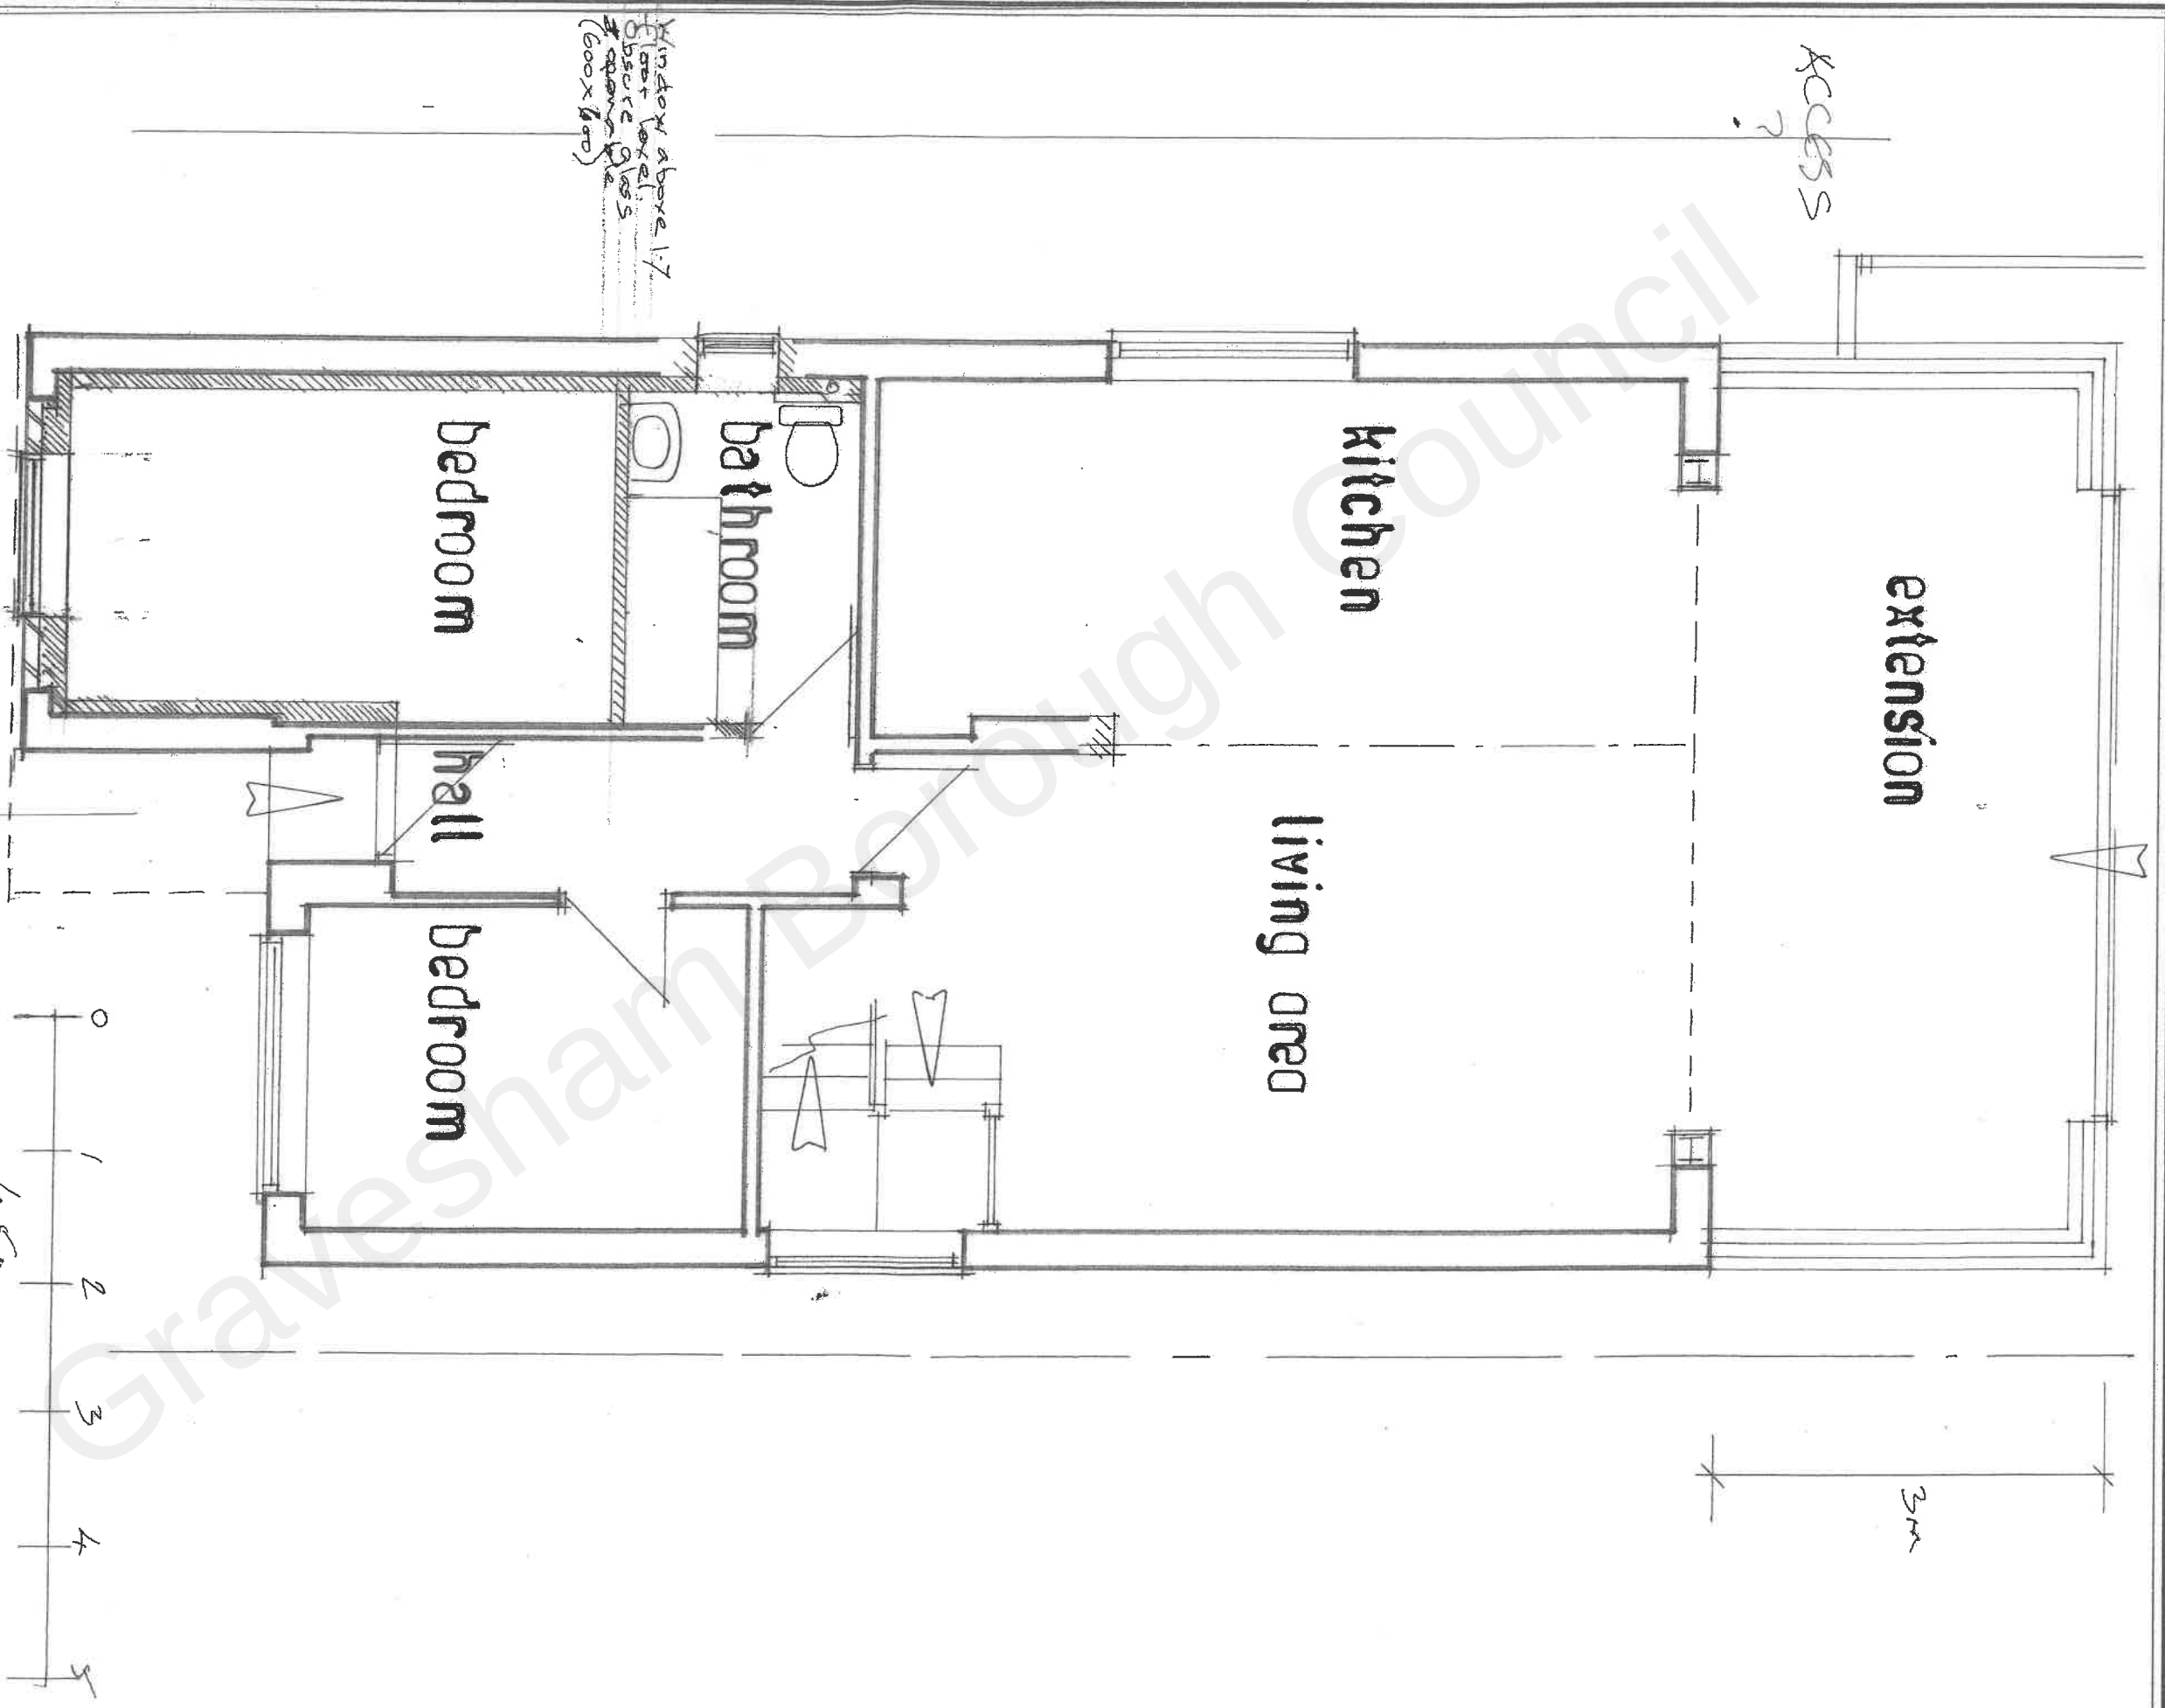

ALL DIMENSIONS TO BE CHECKED ON SITE PRIOR TO THE FABRICATION OF ANY WORKS OR ORDERING OF MATERIALS.
BERNARD ILES RETAIN COPYRIGHT IN AN OWNERSHIP OF THESE DRAWINGS.

PROJECT		TITLE	
24 LAUREL AVE GRAVESEND DA12 5QP		PROPOSED GROUND	
Bernard Iles MCIAT Mobile: 07778 212 280 E-mail: bernard.iles@gmail.com		Chartered Architectural Technologist	
DATE	SCALE	REVISIONS	
22	1:50	REV DATE	
DRAWN	JOB NO.	NO.	
	LS43	04	