


REAR

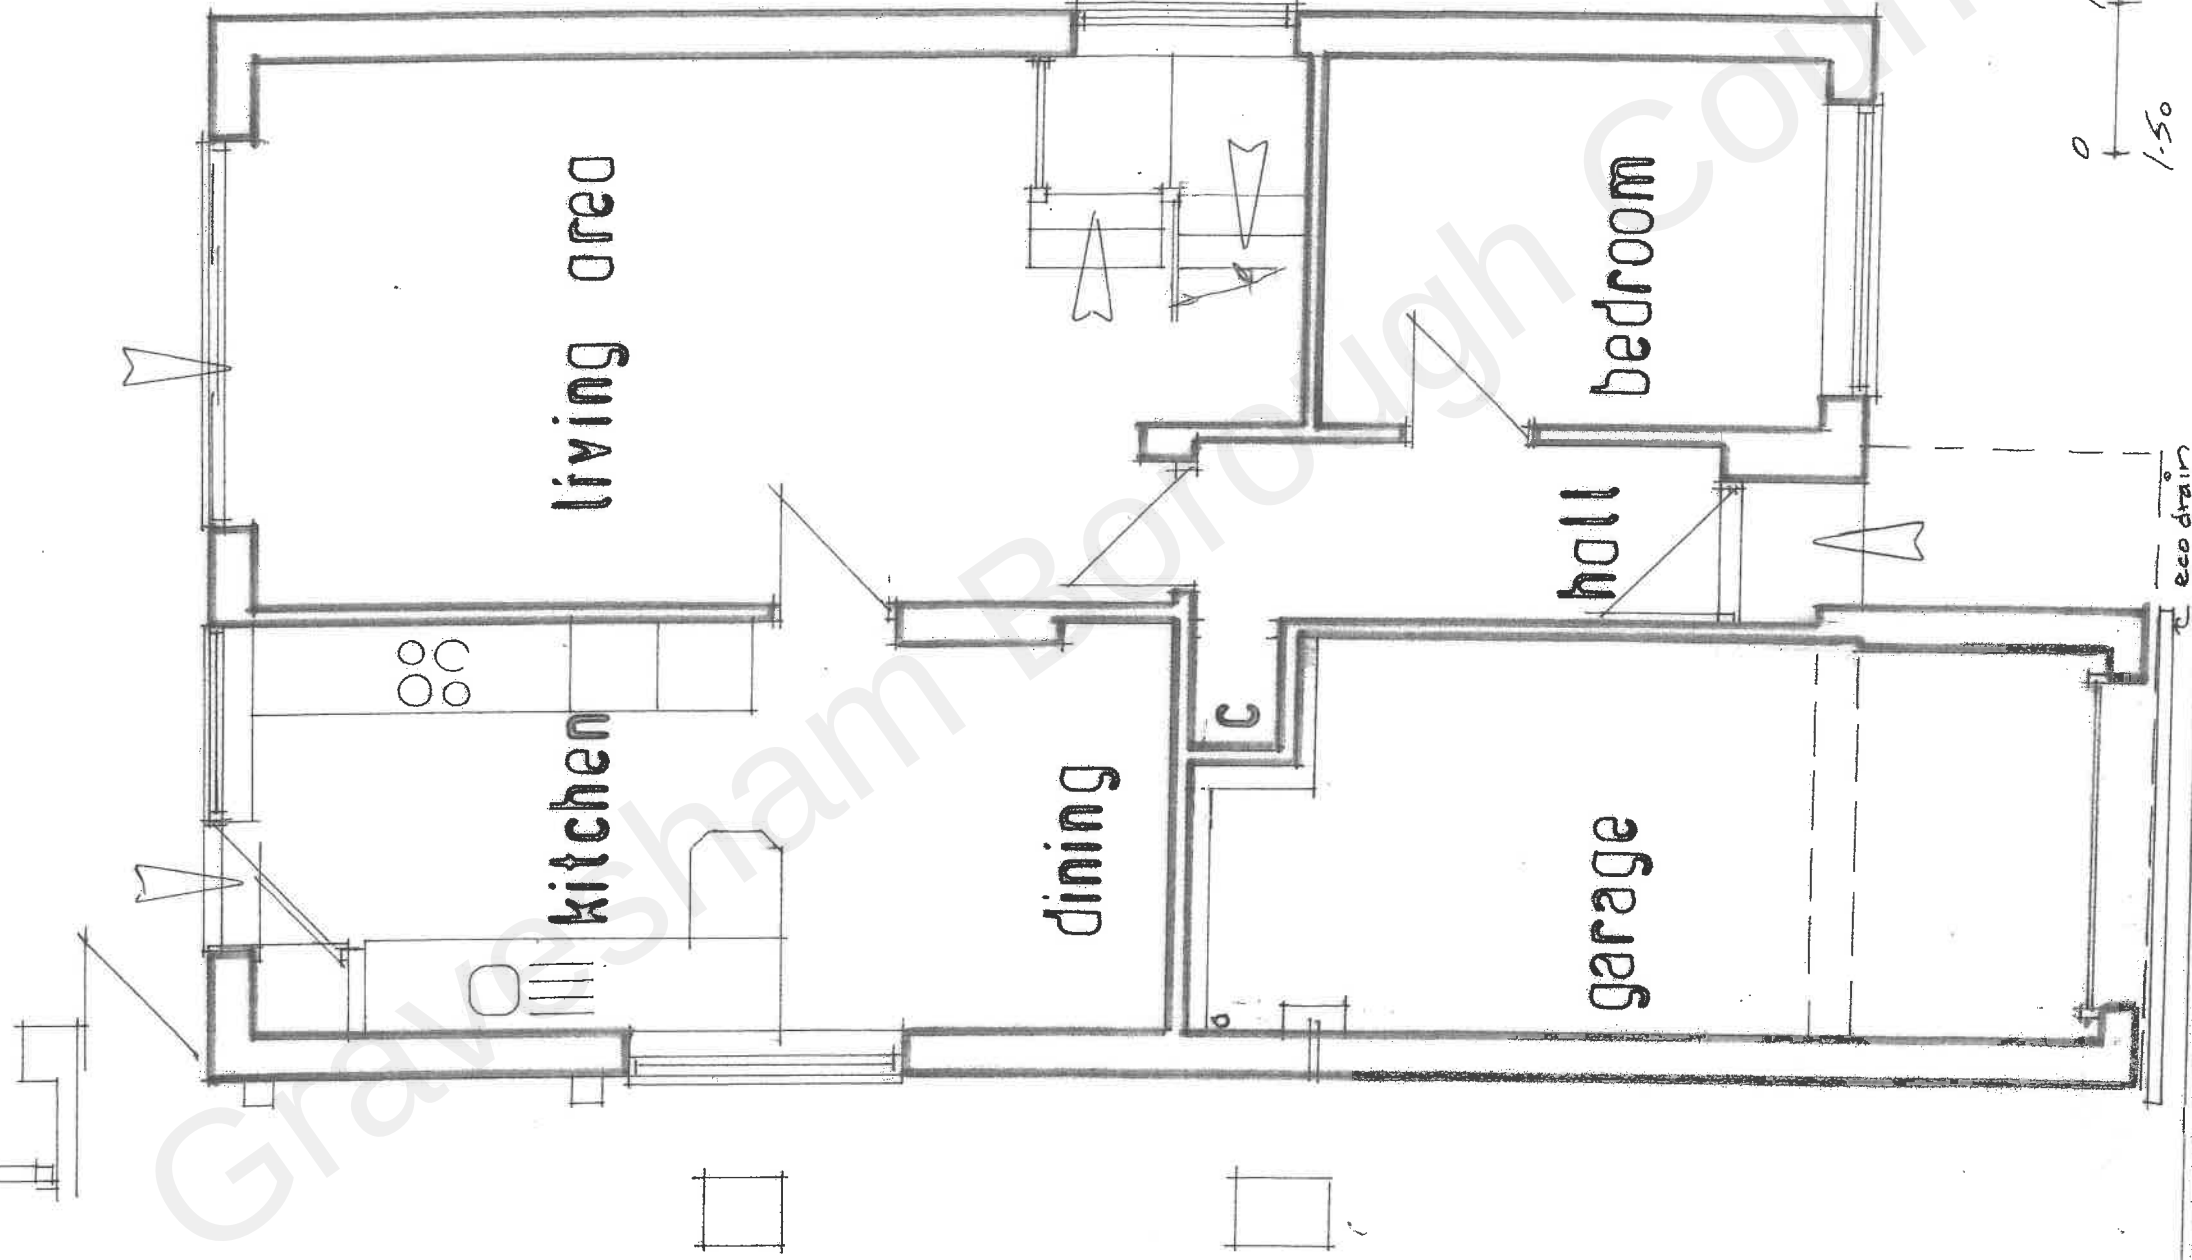

ALL DIMENSIONS TO BE CHECKED ON SITE PRIOR TO THE FABRICATION OF ANY WORKS OR ORDERING OF MATERIALS.
BERNARD ILES RETAIN COPYRIGHT IN AN OWNERSHIP OF THESE DRAWINGS.

PROJECT

**24 LAUREL AVE
GRAVESEND DA12 5NP**

TITLE

EXISTING GROUND FLOOR

Bernard Iles MCIAA

Chartered Architectural Technologist

Mobile: 07778 212 280

E-mail: bernard.j.iles@gmail.com

DATE

05/11/22

SCALE

1:50

DRAWN

JOB NO.

LSA3

NO.

01

REVISIONS

REV

DATE