


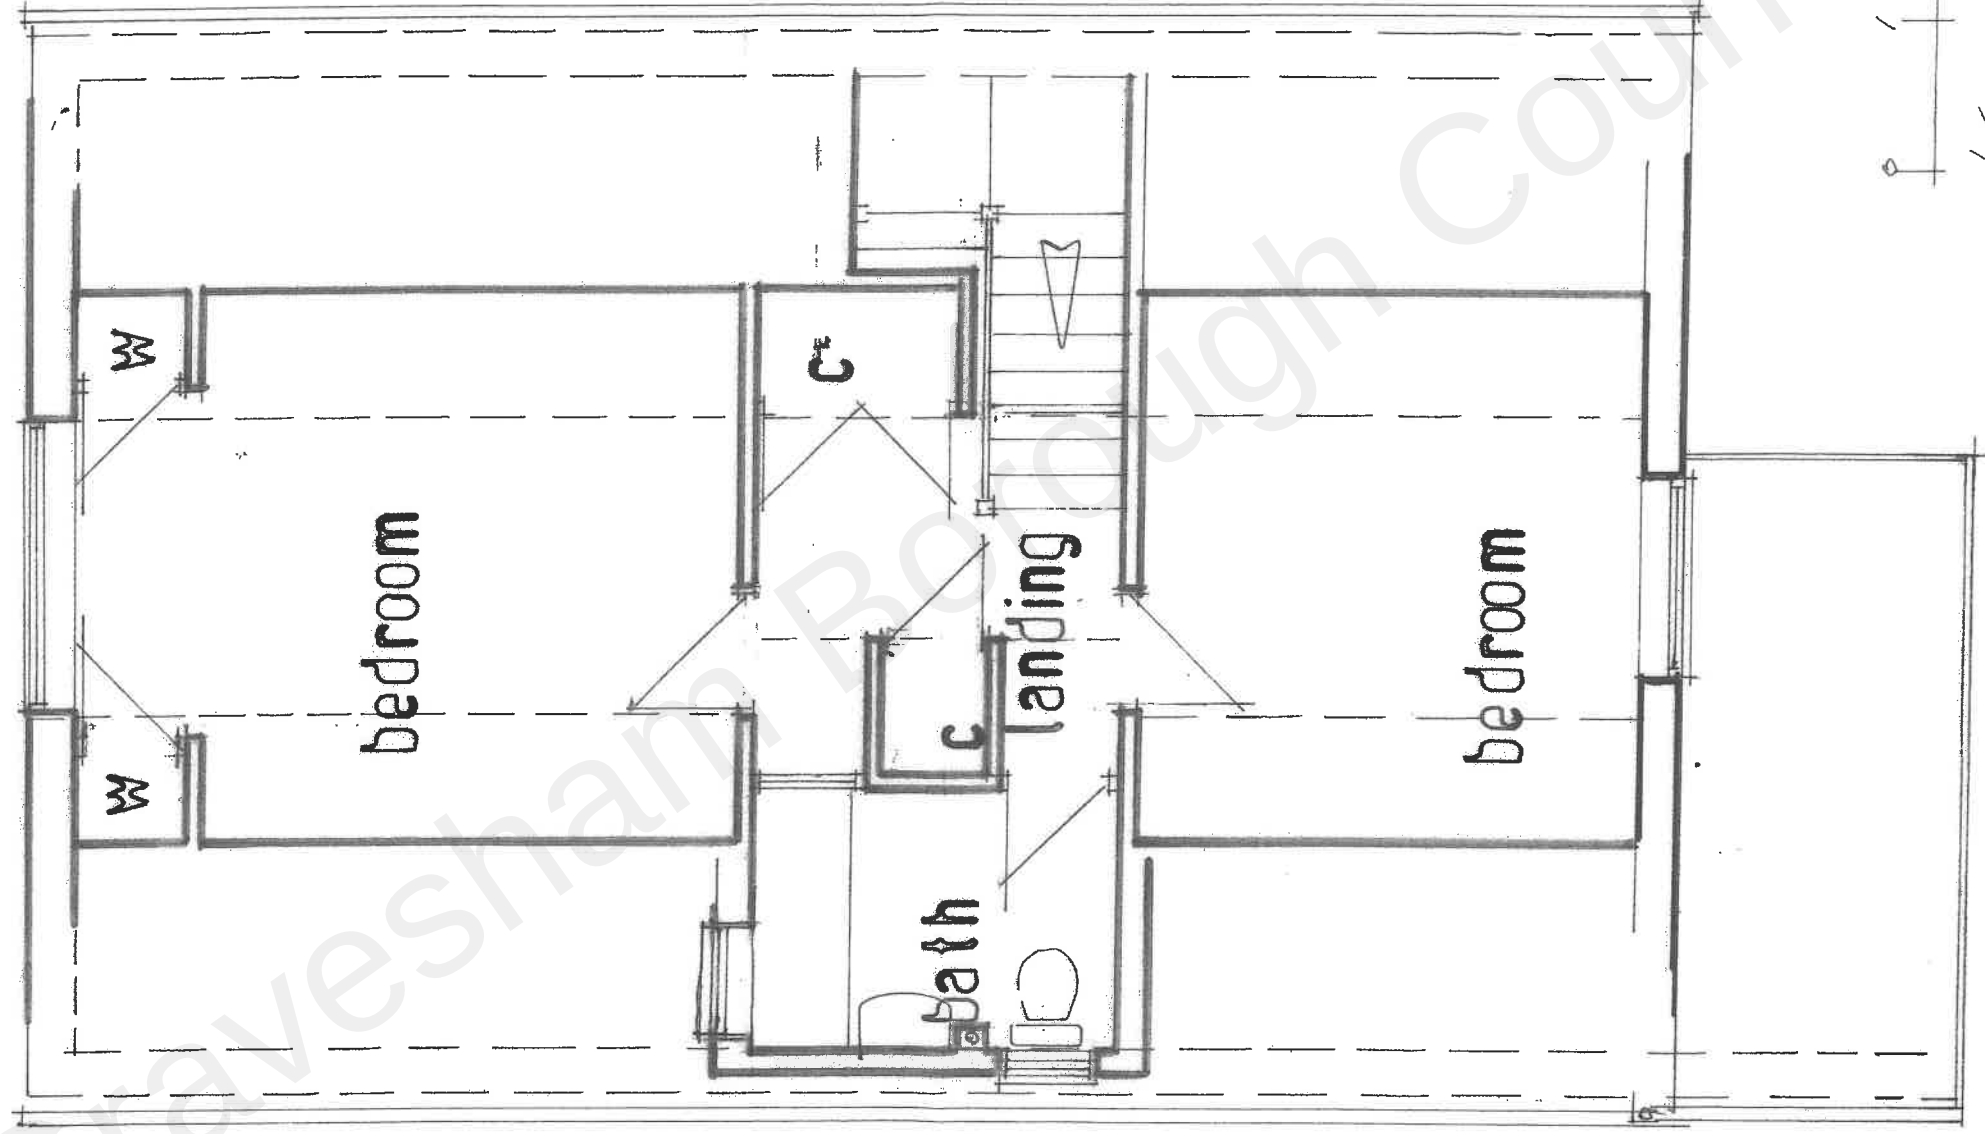

ALL DIMENSIONS TO BE CHECKED ON SITE PRIOR TO THE FABRICATION OF ANY WORKS OR ORDERING OF MATERIALS.
BERNARD ILES RETAIN COPYRIGHT IN AN OWNERSHIP OF THESE DRAWINGS.

PROJECT **24 LAUREL AVE**
GRAVESEND DA12 5QP

TITLE
EXISTING FIRST FLOOR

Bernard Iles MCIAT
Mobile: 07778 212 280
E-mail: bernard.iles@gmail.com

Chartered Architectural Technologist

DATE OCT 22	SCALE 1:50	REV NO. 1543	NO. 02
DRAWN			

REVISIONS
REV DATE