


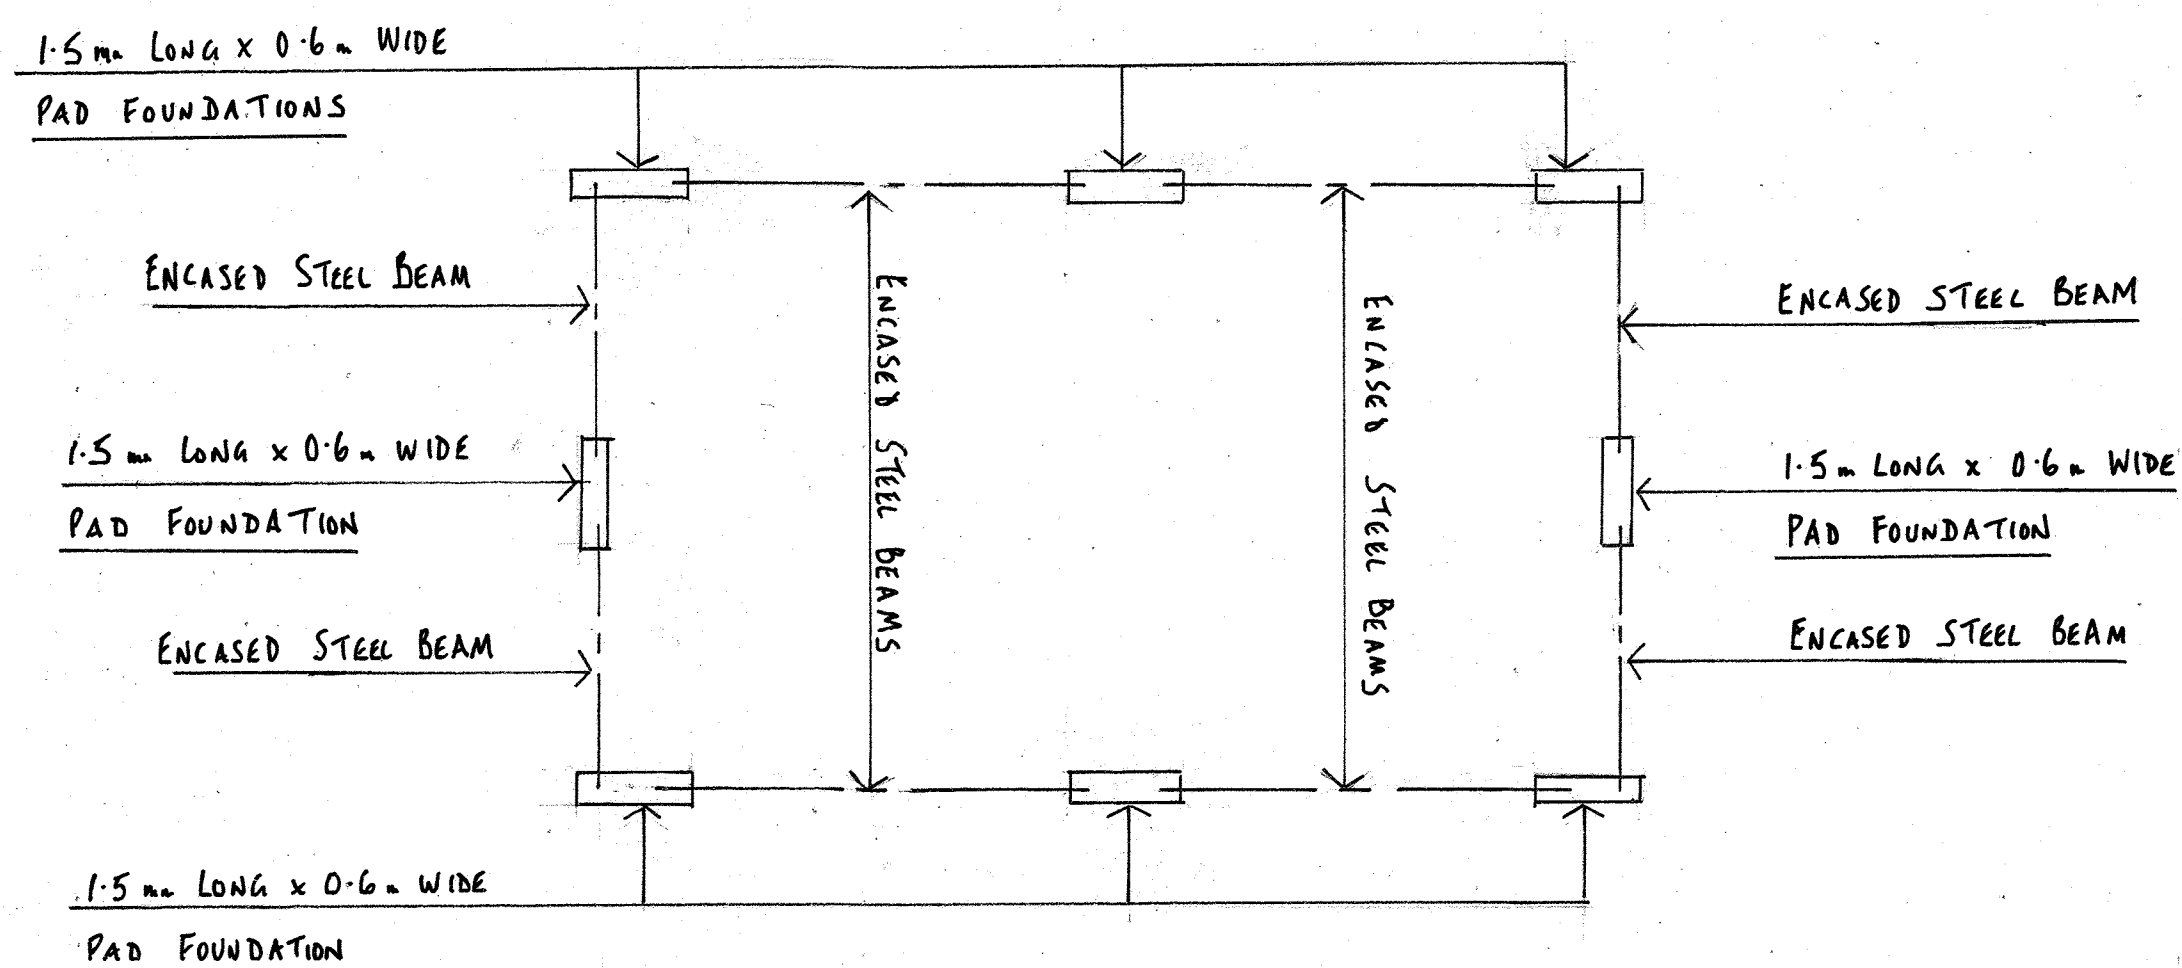
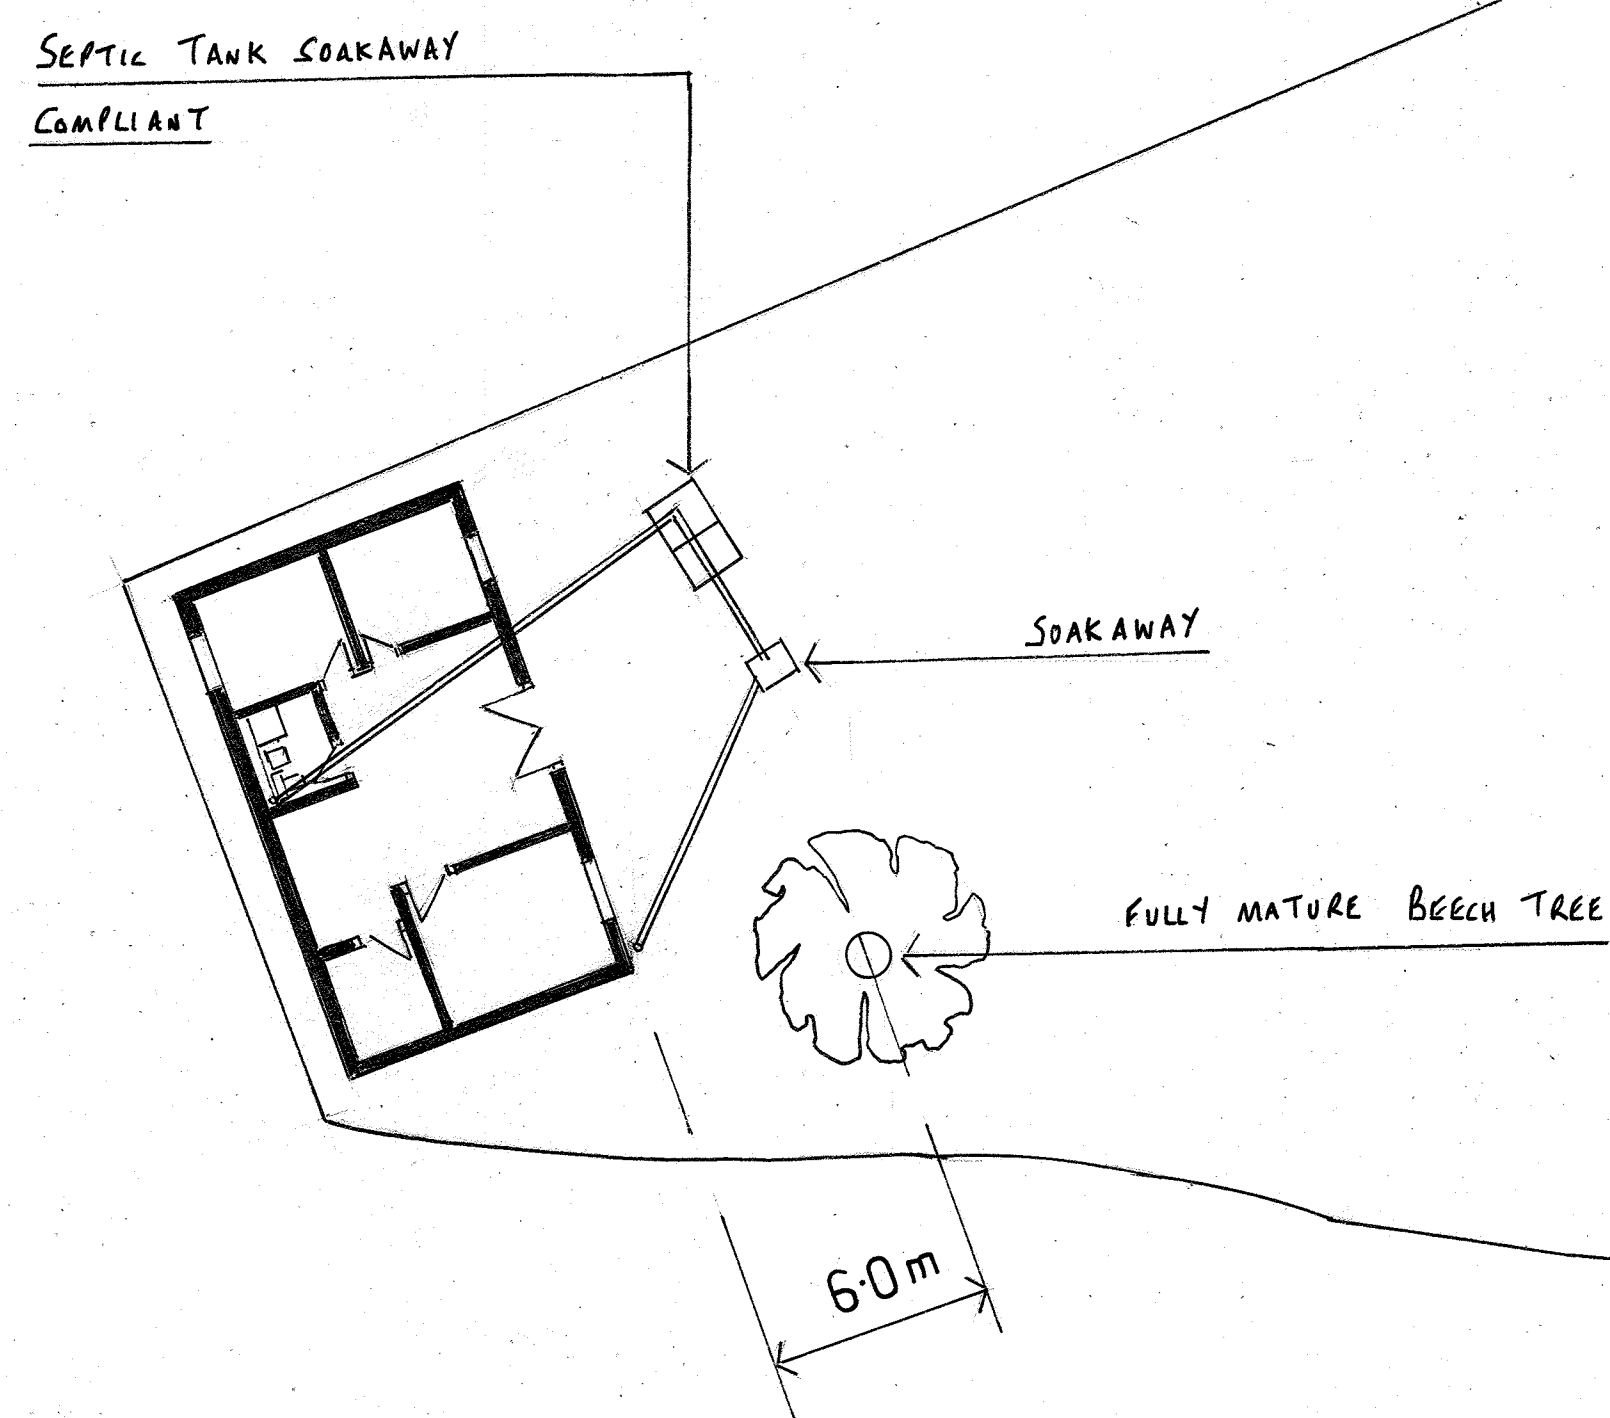


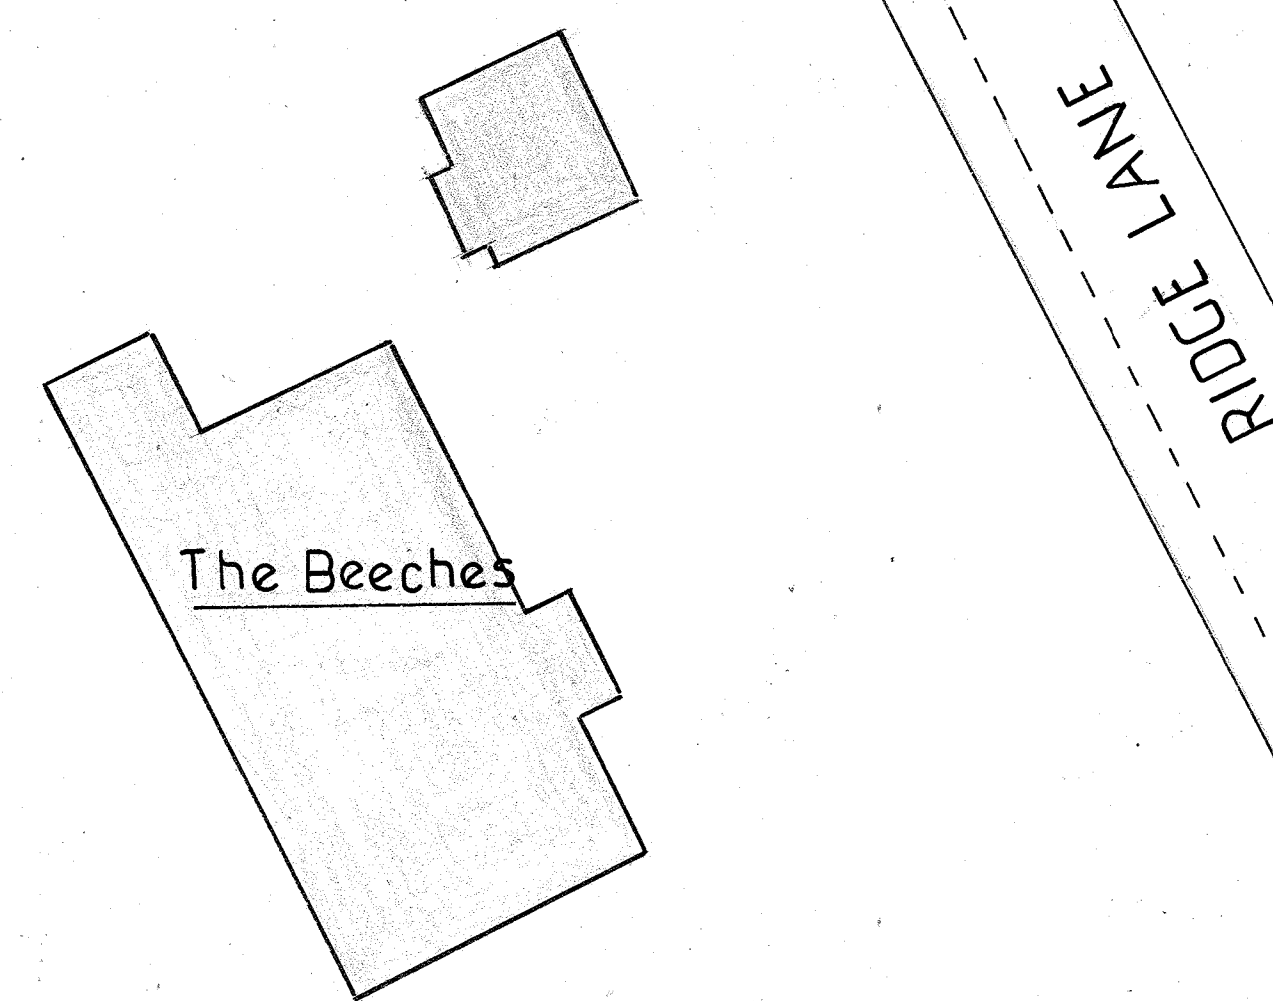

FOUNDATION PLAN
1:100

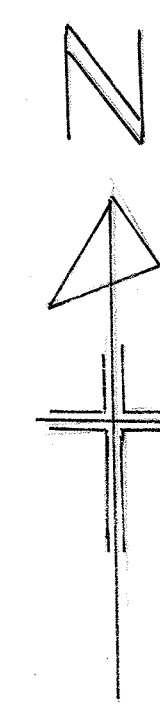

BLOCK PLAN
1:200

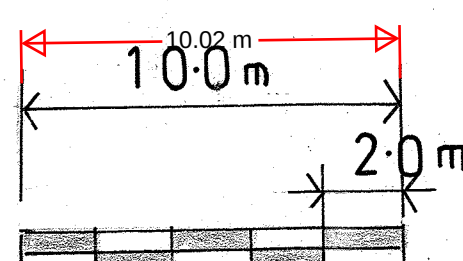

RICHARD GREGORY
Building Surveying / Architectural Services

C. GITTINS
'THE BEECHES' RIDGE LANE MEOPHAM

REAR OUTBUILDING
BLOCK PLAN 2
FOUNDATION PLAN

1:200 1:100 AT A1

411 - 2

RICHARD GREGORY
Building Surveying / Architectural Services
5 Star Hill, Crayford, Kent, DA1 4DB
Tel: 01322 407219
Mobile: 07984 218333
richardgregory4@ntlworld.com